

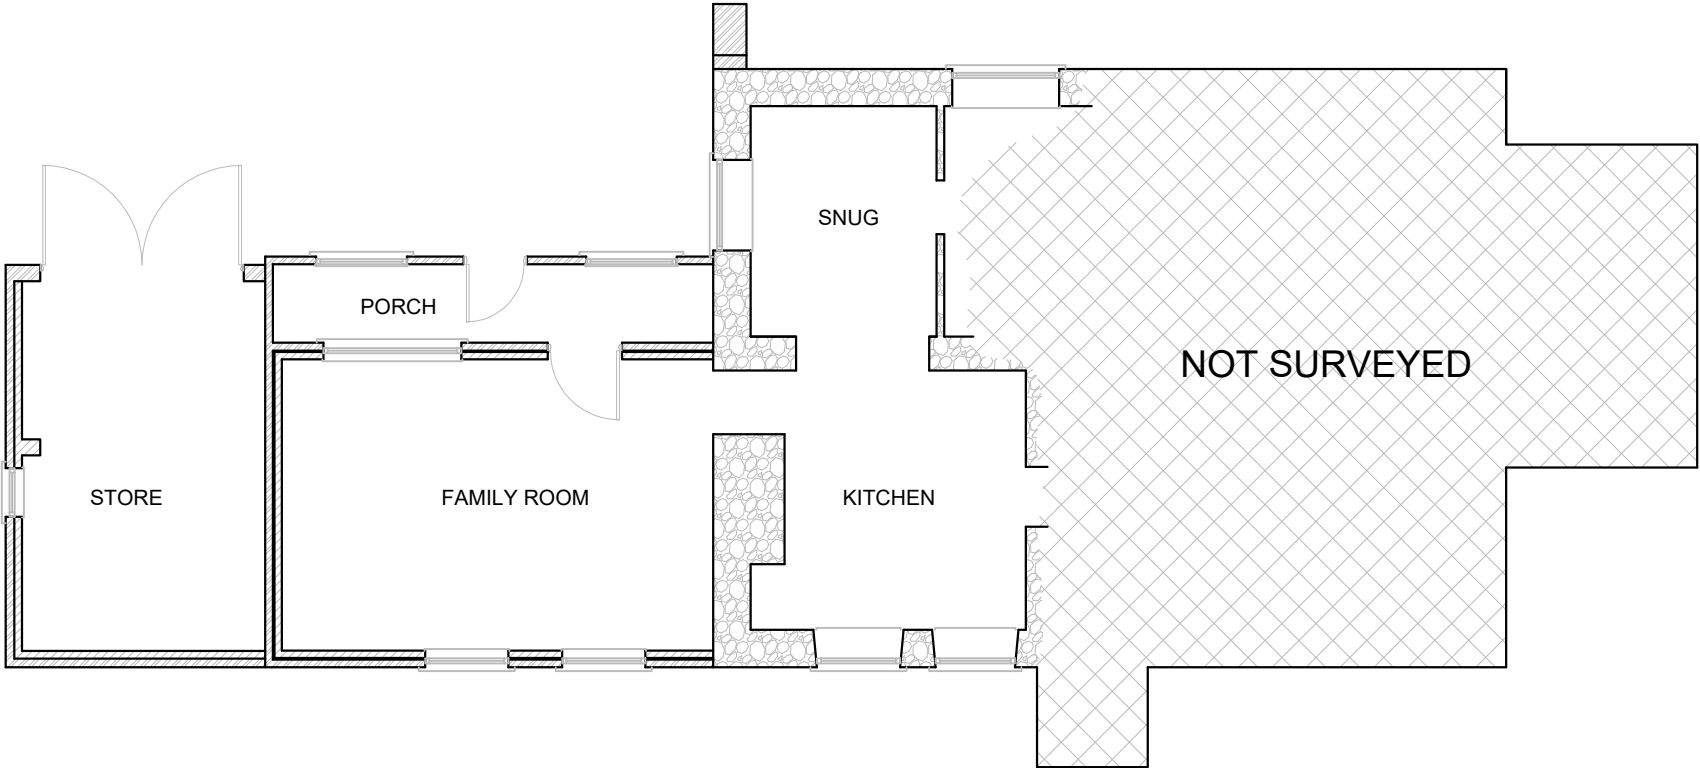


1:100 1 0 1 2 3

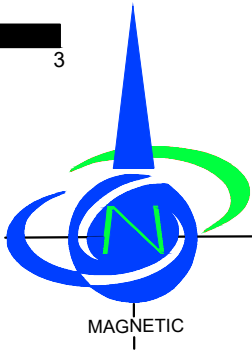

01 Existing Ground Floor
Scale: 1:100

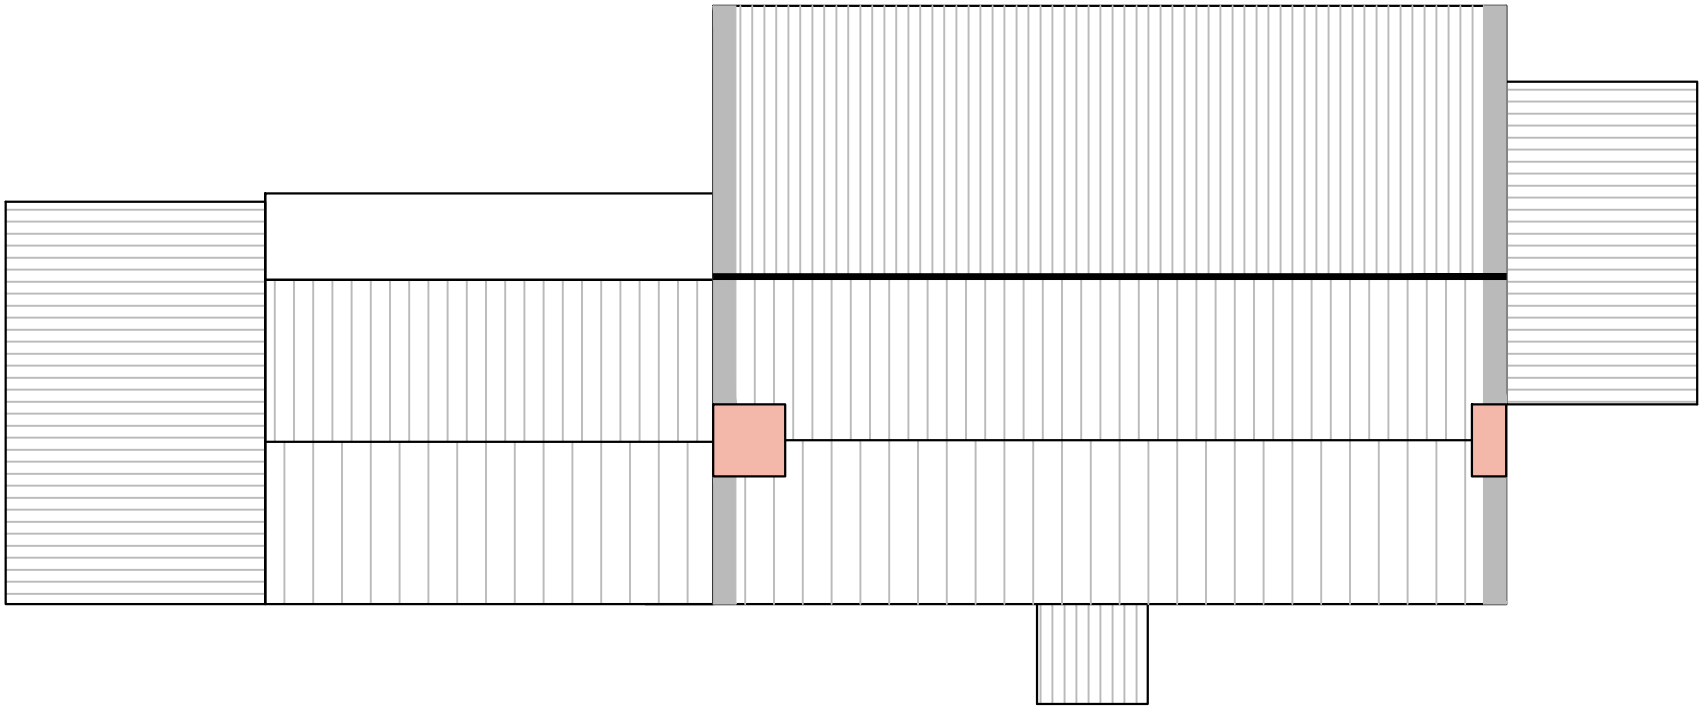

02 Existing Roof Plan
Scale: 1:100

Rev.	Description	Drawn	Date
SDS consulting civil & structural engineers enquiries@sds-consulting.co.uk telephone : 07539 732125			
Job Title	Stoppers Hill Farm, York Lane, Brinkworth		
Drawing Title	Existing Floor & Roof Plan		
Date	March 2026	Scale as shown @A3	Drawn LB Checked
Drawing No.	02	Rev	Job No. 7198
Drawing Status	For Approval Not for construction		