



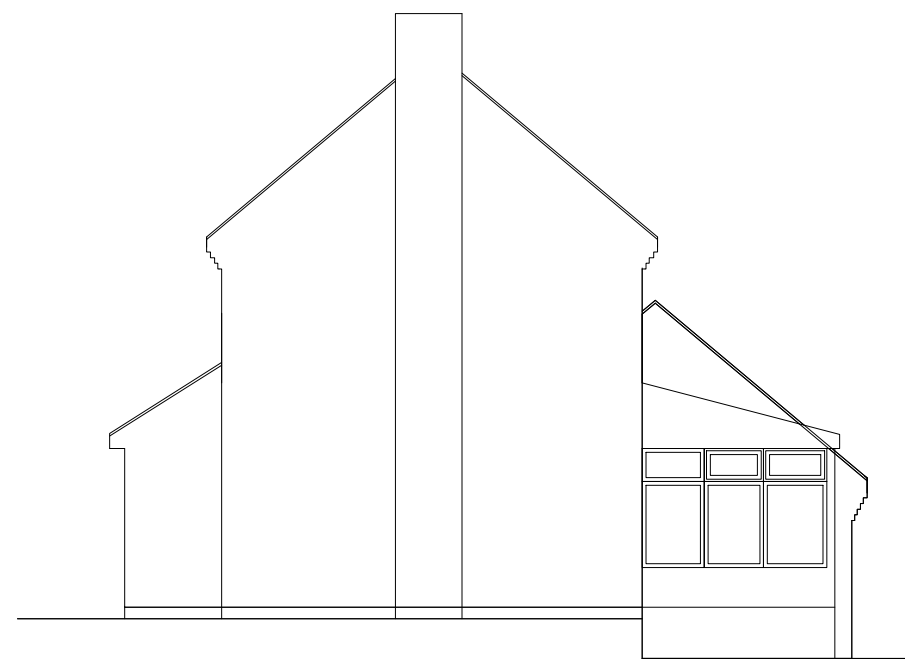


EXISTING SIDE ELEVATION 1:100



EXISTING REAR ELEVATION 1:100

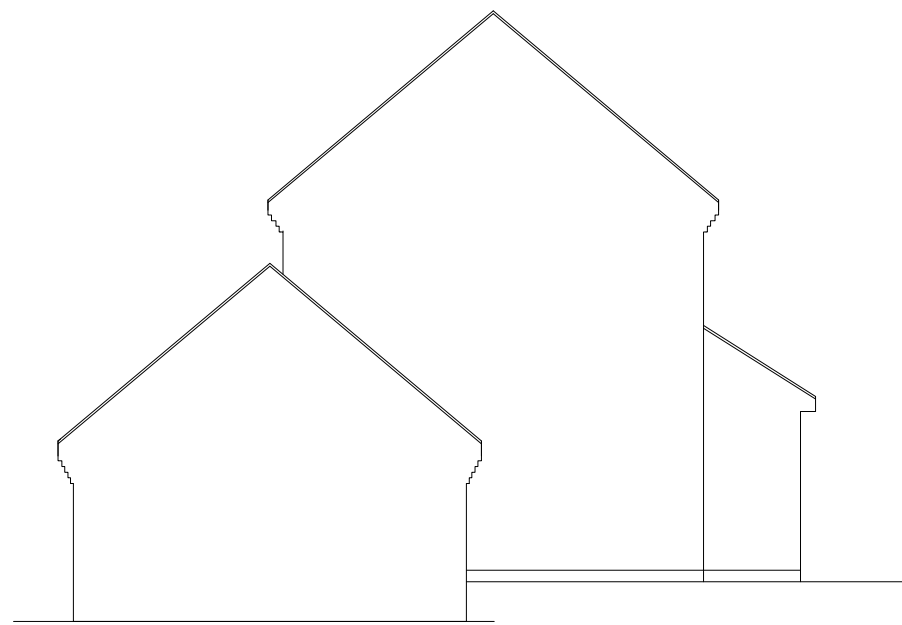


EXISTING SIDE ELEVATION 1:100

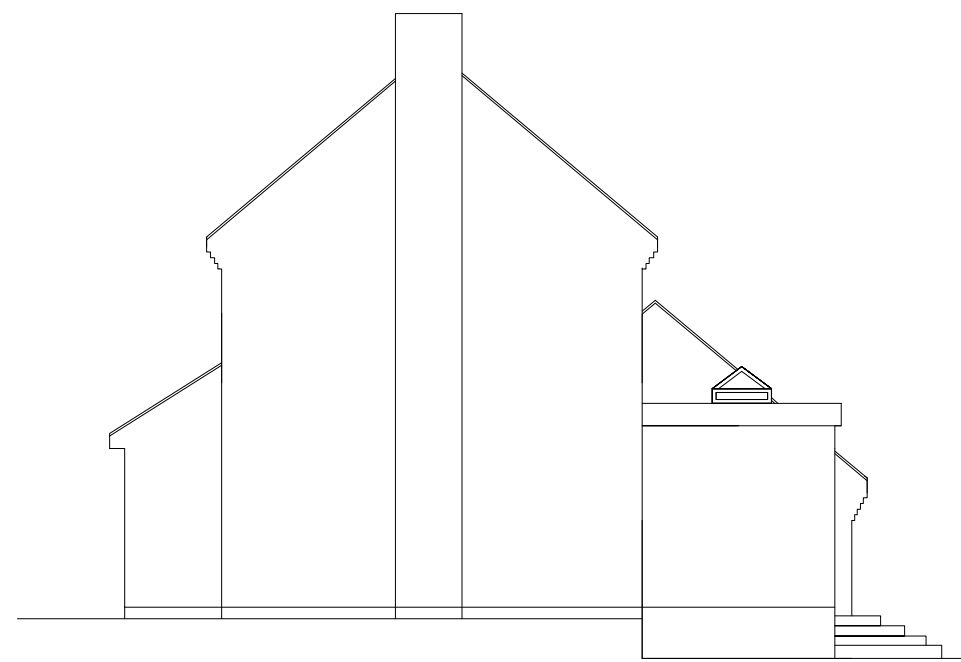


PROPOSED SIDE ELEVATION 1:100



PROPOSED REAR ELEVATION 1:100

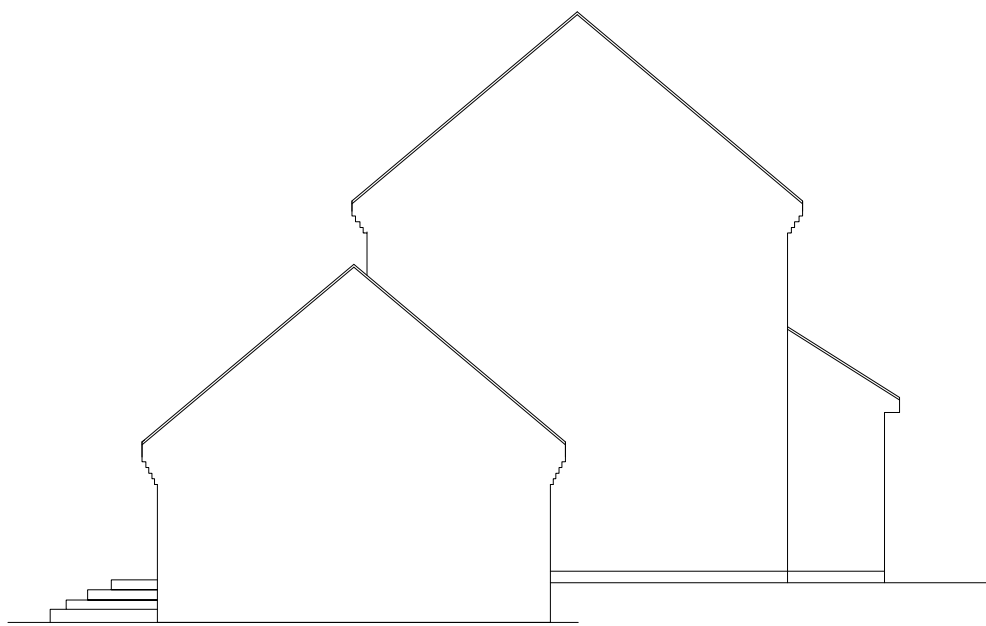


PROPOSED SIDE ELEVATION 1:100

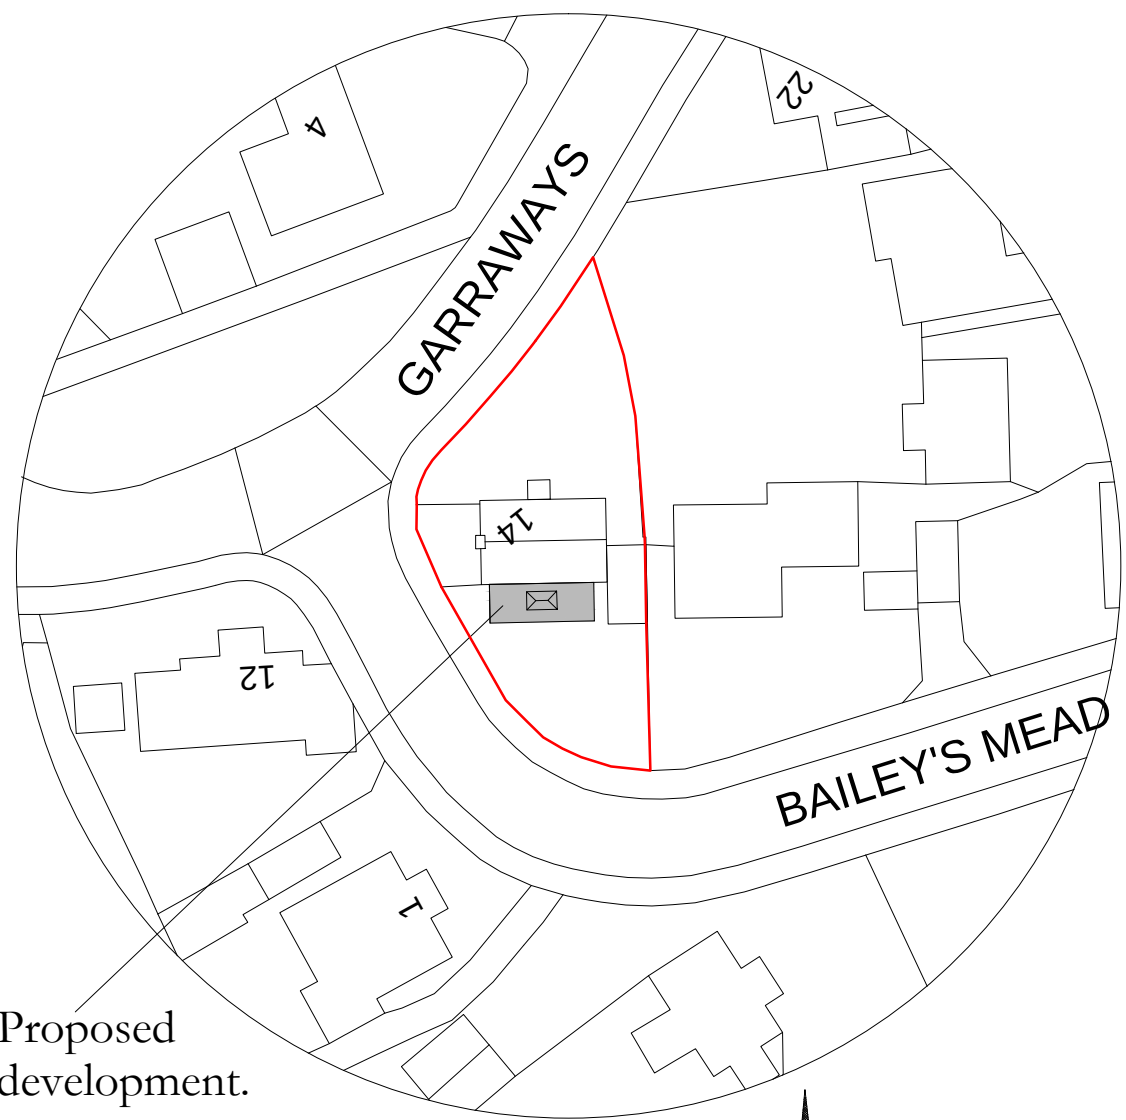


Proposed development.


Block Plan Scale 1:500

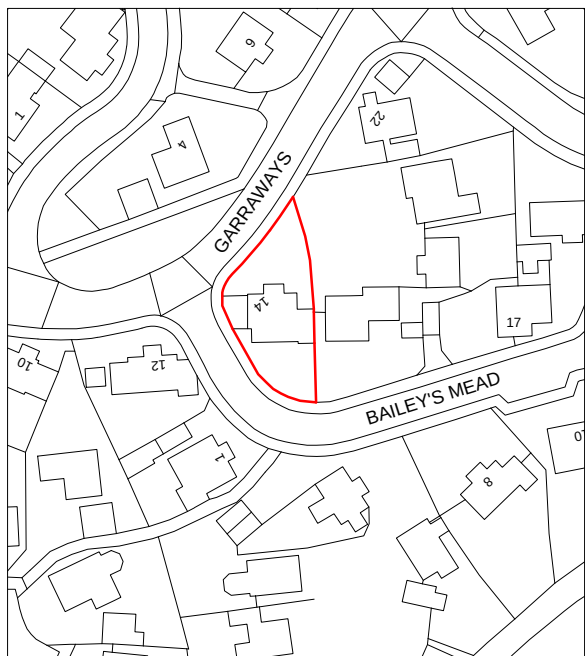


Location Plan Scale 1:1250

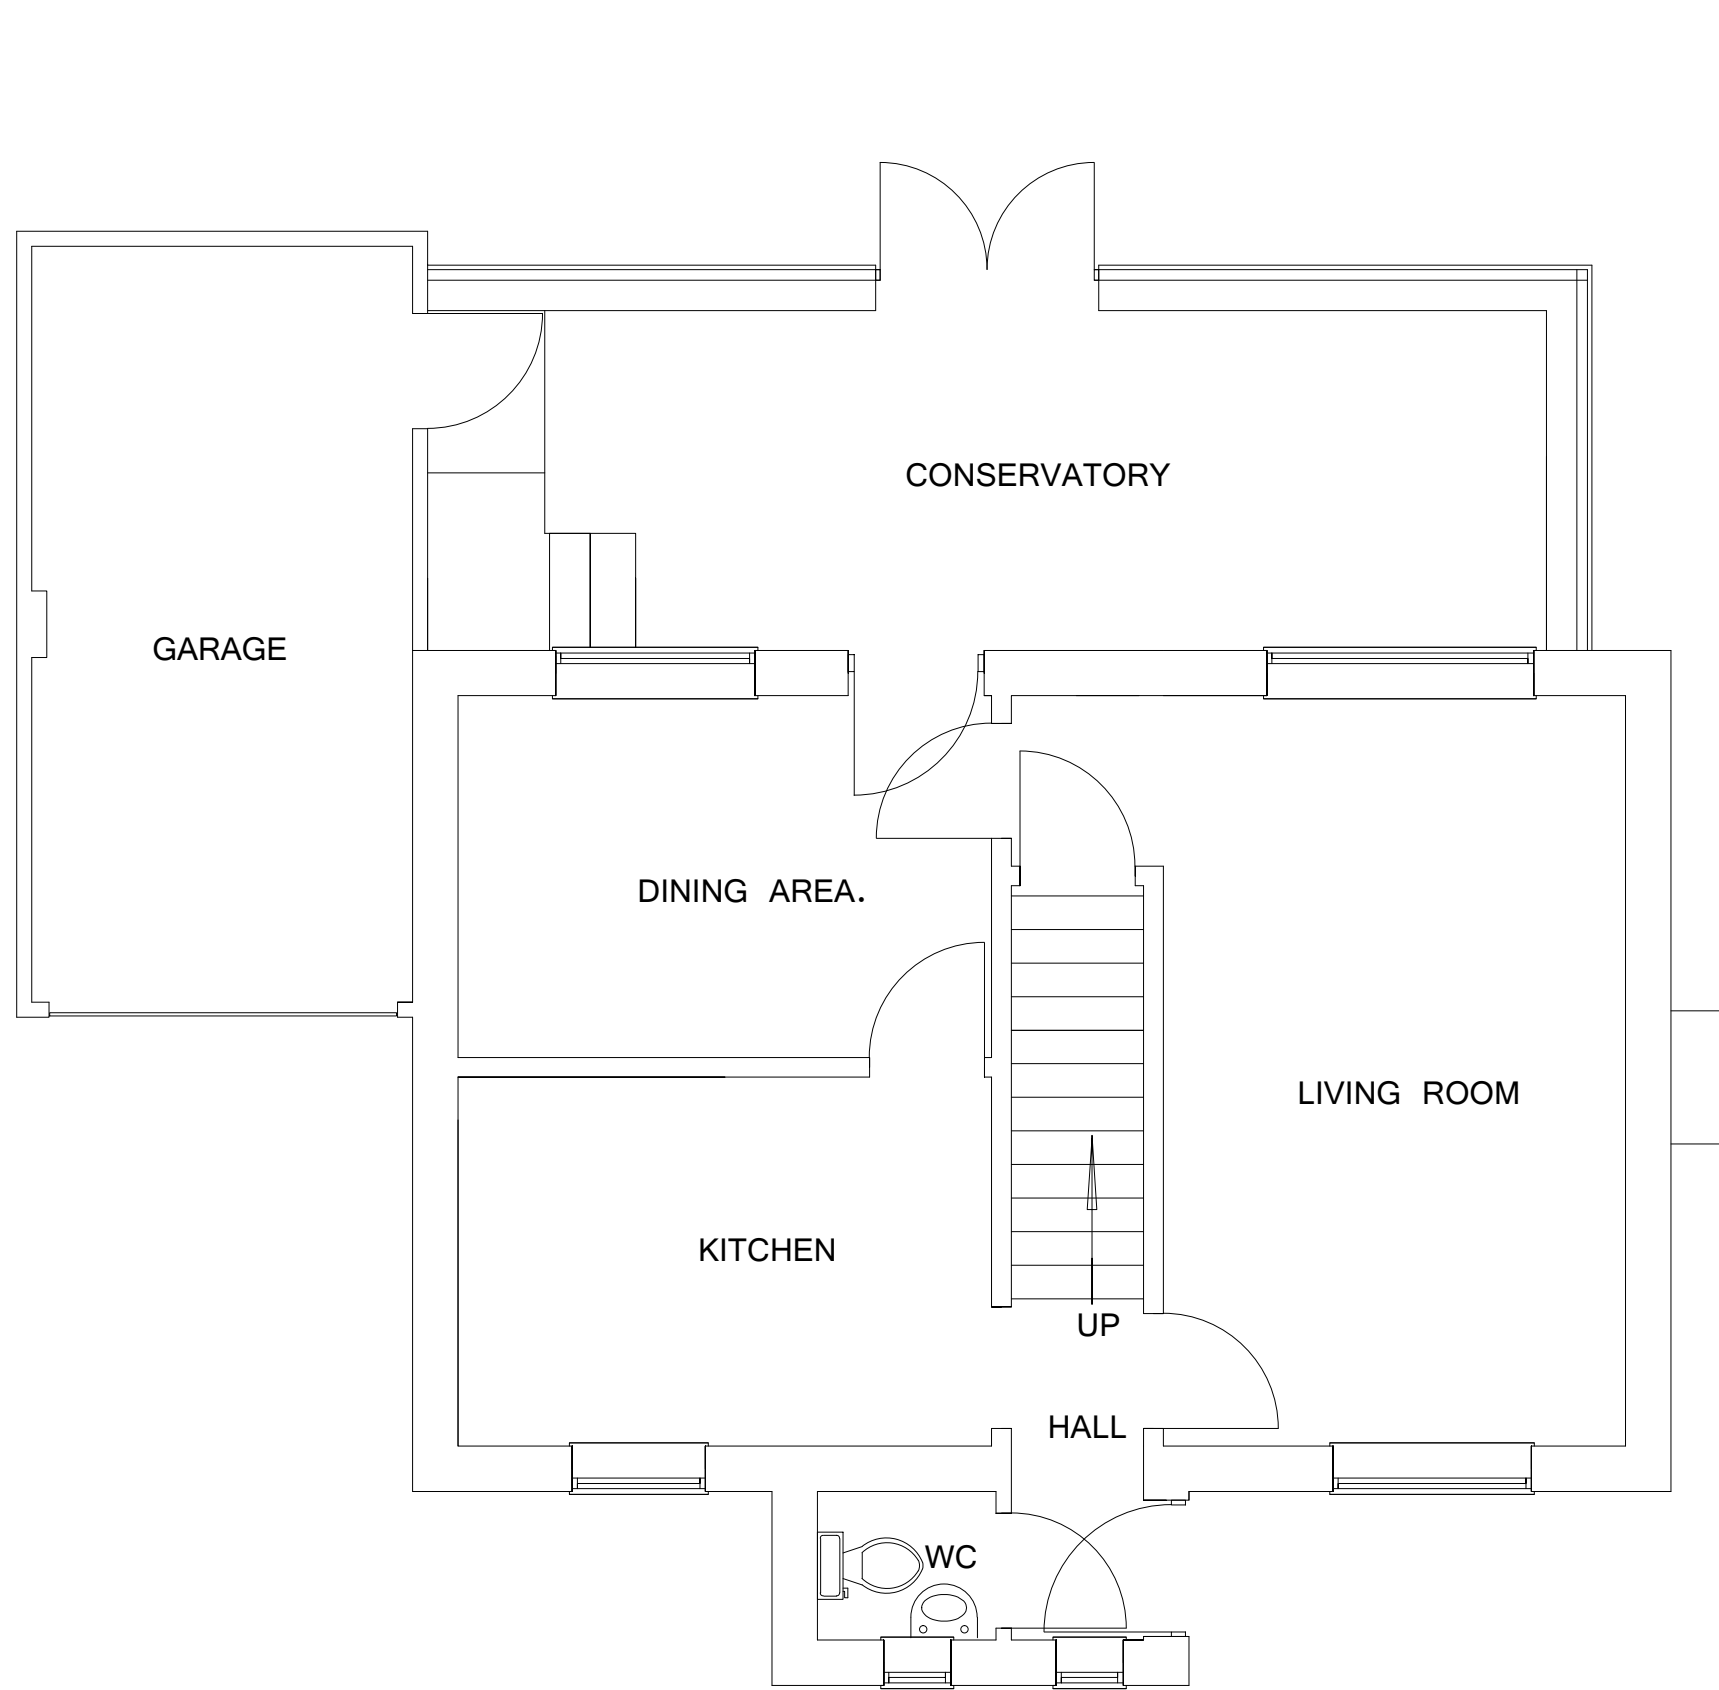


EXISTING GROUND FLOOR PLAN 1:50

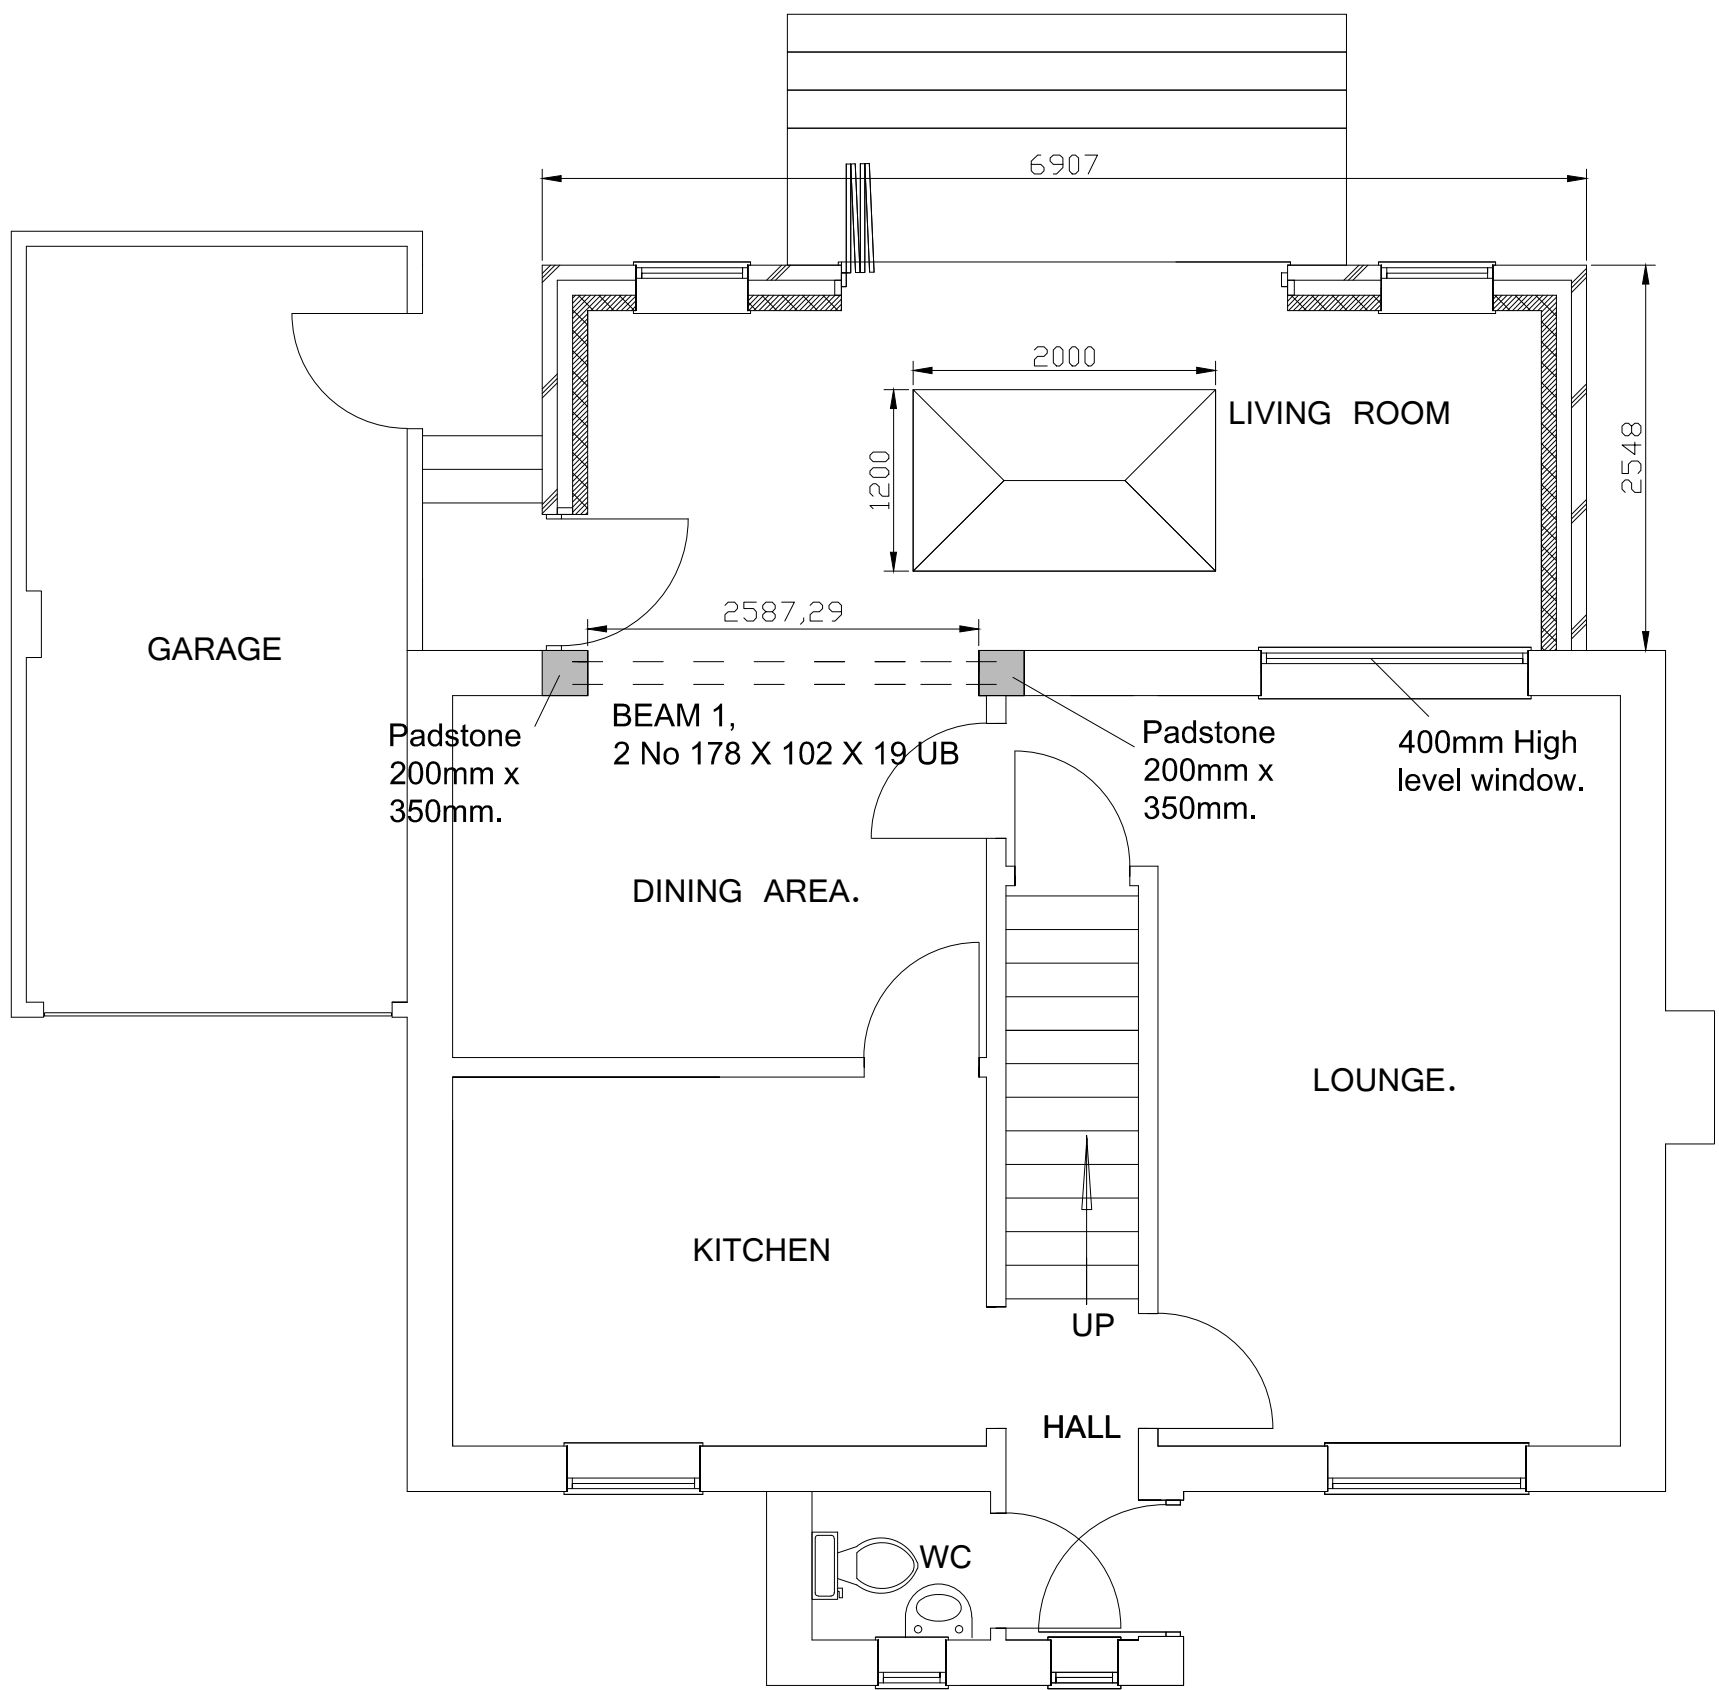


PROPOSED GROUND FLOOR PLAN 1:50

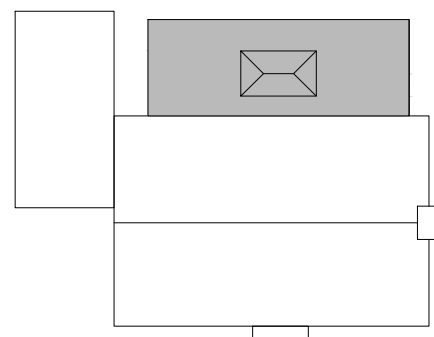

Roof plan Scale 1:200

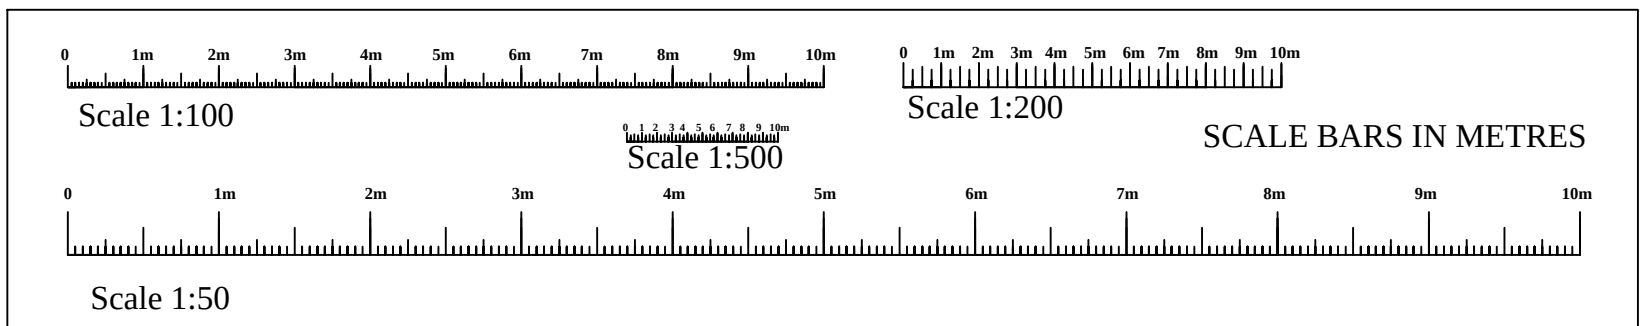

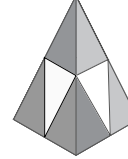client	Mr and Mrs Sprosson.		
SITE ADDRESS	14 Garraways Wootton Bassett SN4 8LL		
PROJECT	Proposed single storey rear extension.		
	Phil Rand Cherry Tree House Clardon lane Purton, Wiltshire SN5 4HN TEL 01793 771128		
	RAND PLANNING CONSULTANCY LTD		
Drawn by	Phil Rand	Drawing No	01
Scales	1:500 1:100 1:50	Date	20th January 2026