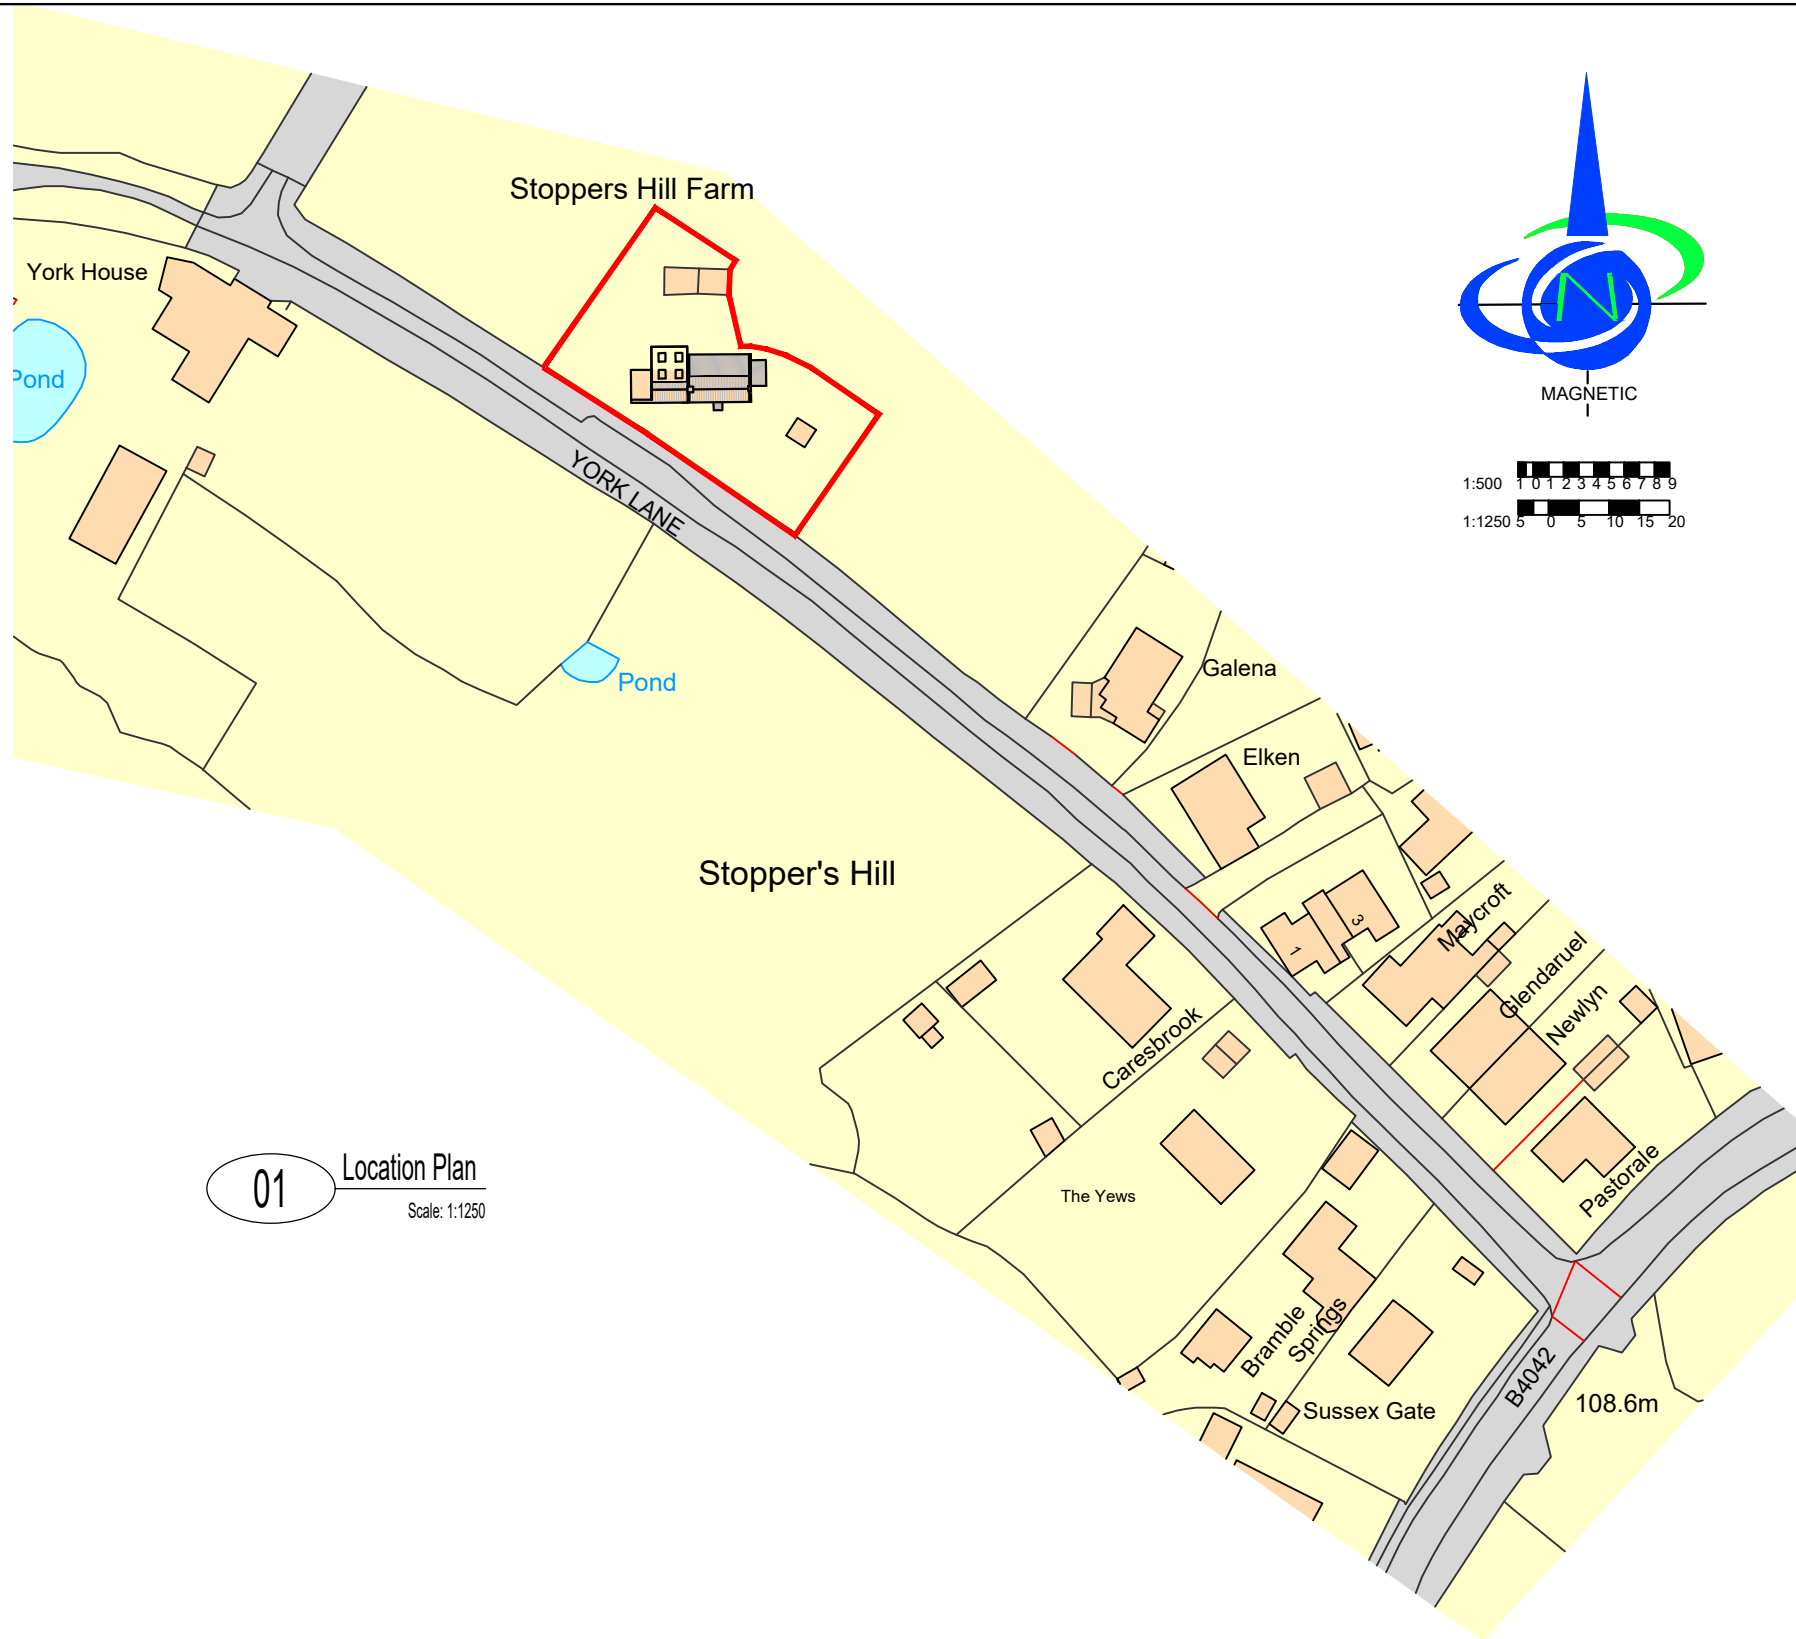


Rev.	Description	Drawn	Date
SDS consulting civil & structural engineers enquiries@sds-consulting.co.uk telephone : 07539 732125			
Job Title	Stoppers Hill Farm, York Lane, Brinkworth		
Drawing Title	Location / Site Plan		
Date	March 2026	Scale as shown @A3	Drawn LB Checked
Drawing No.	01	Rev	Job No. 7198
Drawing Status	For Approval Not for construction		