

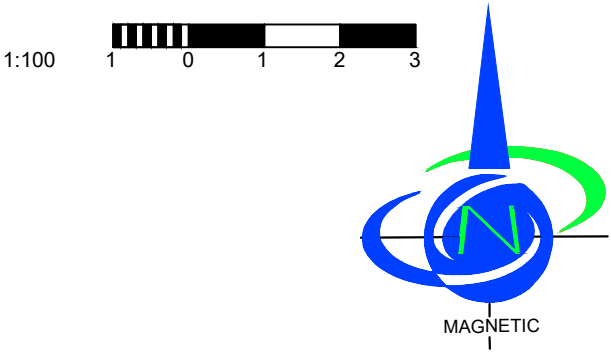


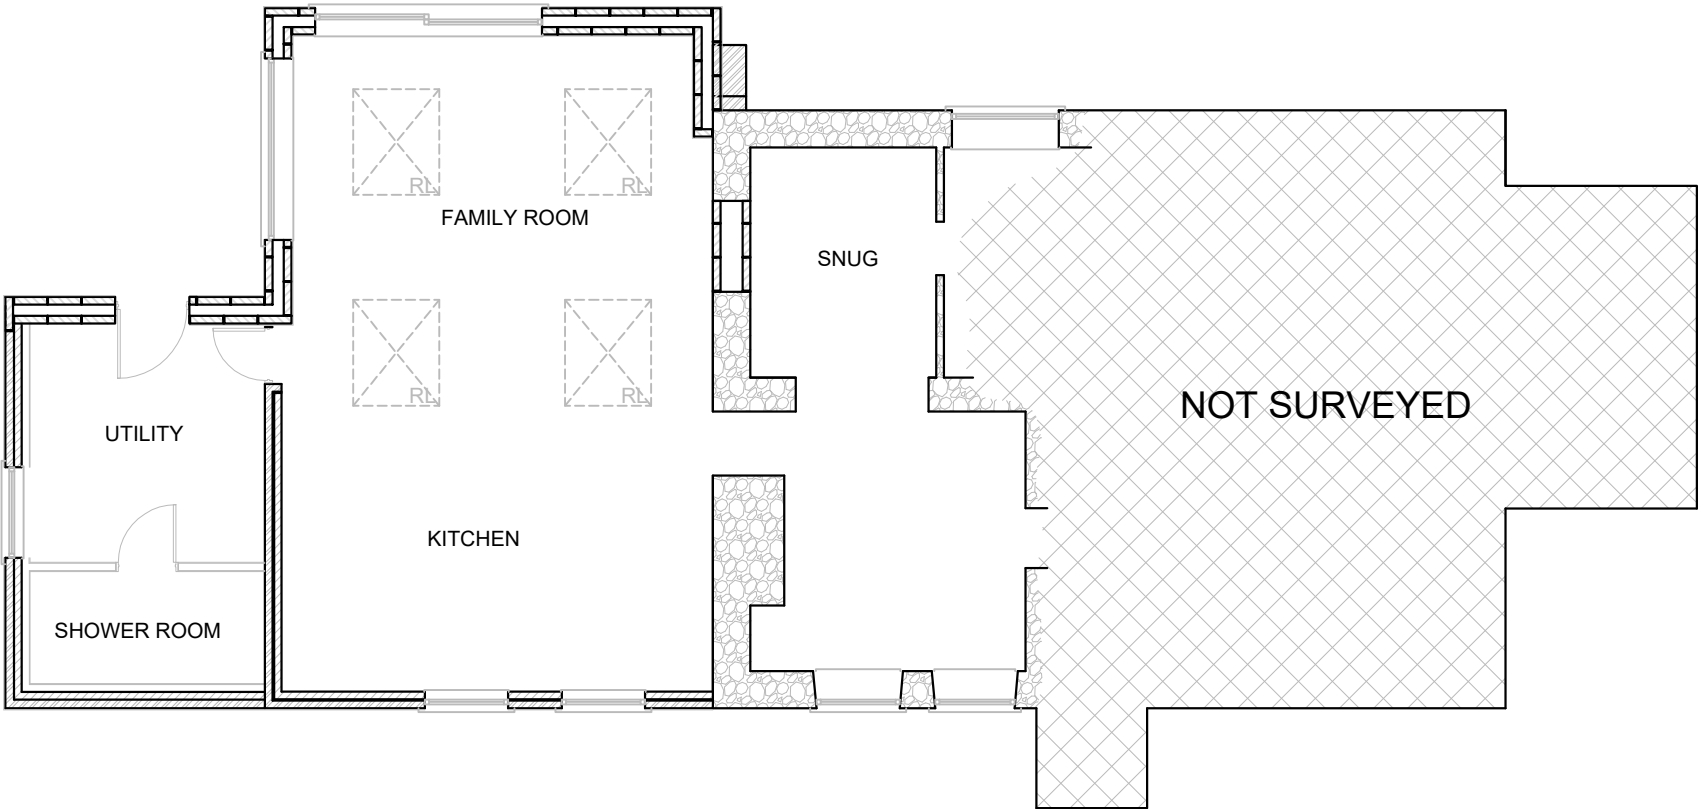

01 Proposed Ground Floor  
Scale: 1:100

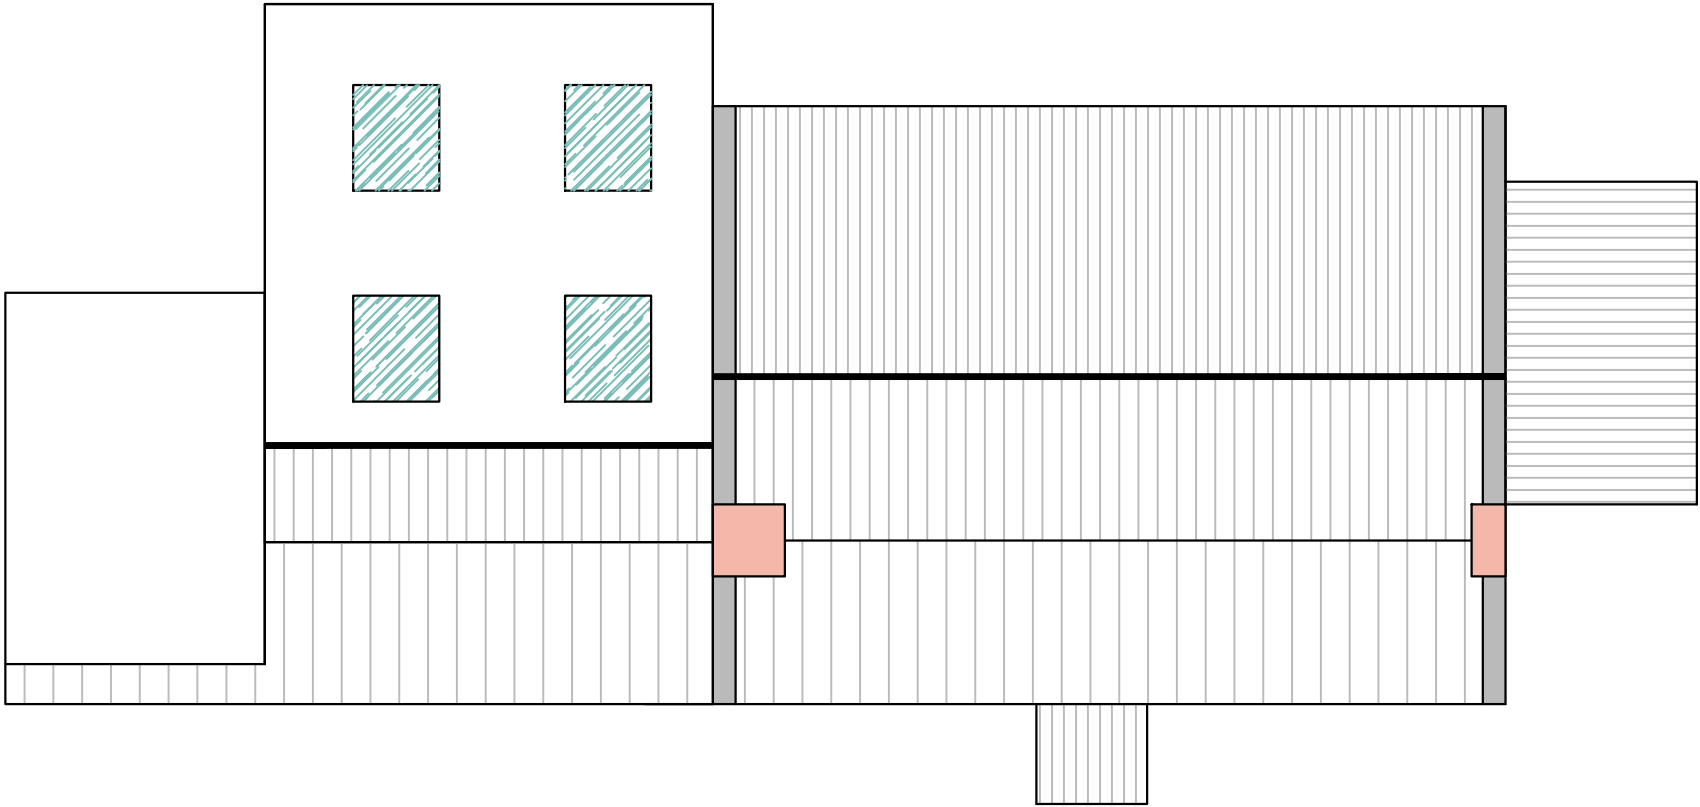

02 Proposed Roof Plan  
Scale: 1:100

| Rev.   | Description    |                                           |                    |       |     | Drawn   | Date |
|---|----------------|-------------------------------------------|--------------------|-------|-----|---------|------|
| <div><div>SDS</div><div>consulting</div><div>civil &amp; structural engineers</div><div>enquiries@sds-consulting.co.uk<br/>telephone : 07539 732125</div></div> | Job Title      | Stoppers Hill Farm, York Lane, Brinkworth |                    |       |     |         |      |
|   | Drawing Title  | Proposed Floor & Roof Plan                |                    |       |     |         |      |
|   | Date           | March 2026                                | Scale as shown @A3 | Drawn | LB  | Checked |      |
|   | Drawing No.    | 04                                        |                    |       | Rev | Job No. | 7198 |
|   | Drawing Status | For Approval Not for construction         |                    |       |     |         |      |