



 

|   |                             |    |          |
|---|-----------------------------|----|----------|
| This drawing is copyright of CLARK & MASLIN Ltd and may not be copied or reproduced without permission. Figured dimensions are to be taken in preference to scaled dimensions. Large scale drawings to have preference to small scale drawings. Dimensions for fixed-in items are to be checked on site prior to manufacture. |                             |    |          |
| REV   | DETAIL OF REVISION          | BY | DATE     |
| A   | AMENDED TO CLIENTS REQUESTS | EM | 24/03/26 |

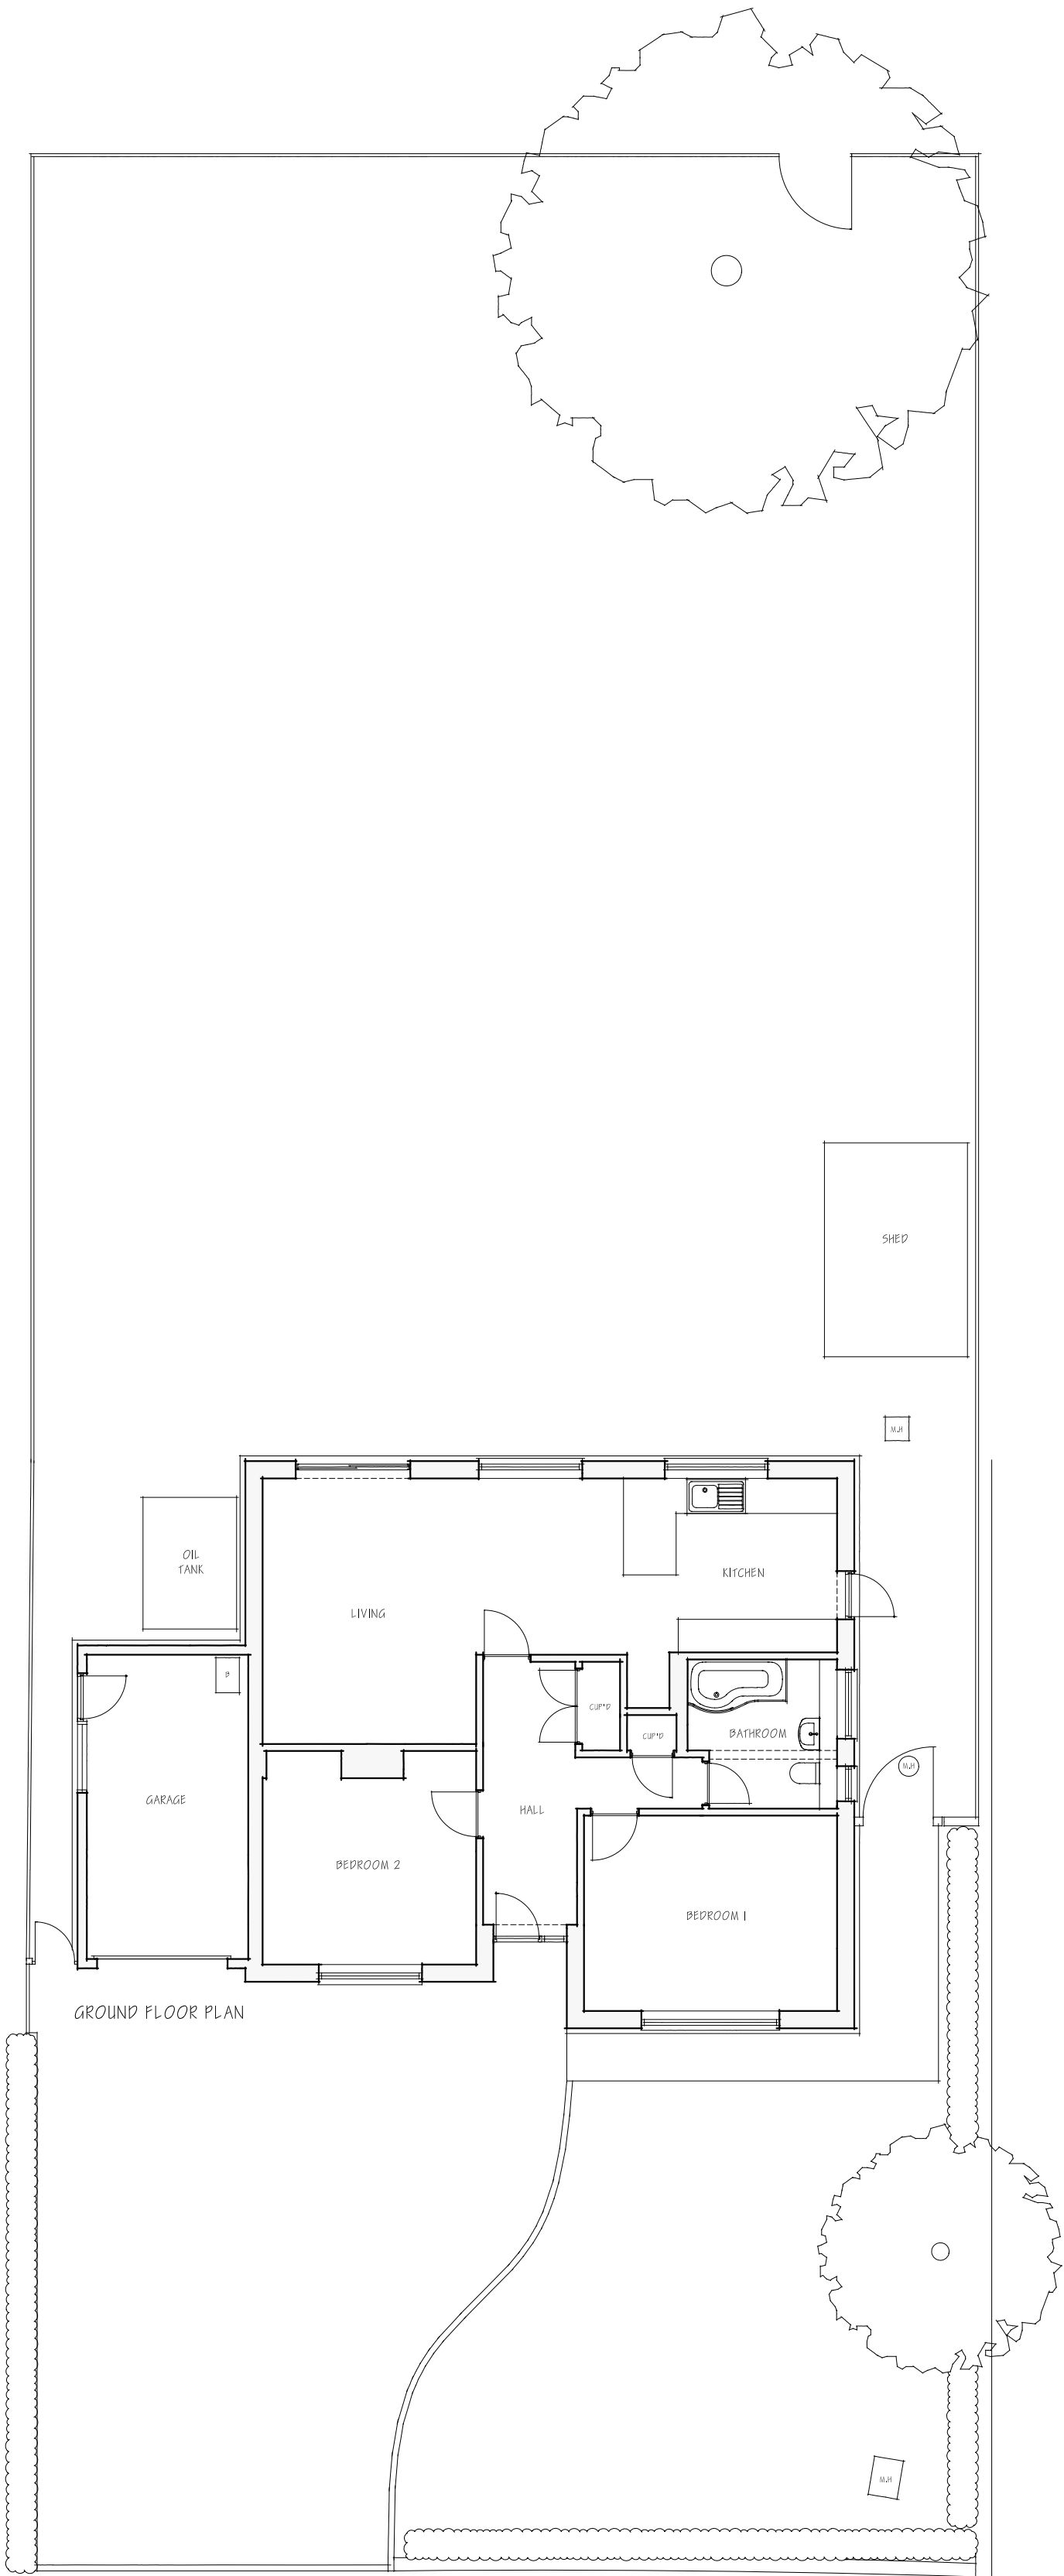

|   |             |   |                       |                                        |               |
|---|-------------|---|-----------------------|----------------------------------------|---------------|
|  <div><b>CLARK &amp; MASLIN</b><br/>Unit 5, Charlton Business Park<br/>Crudwell Road, Malmesbury<br/>Wiltshire, SN16 9RU<br/>Telephone: 01666 822911<br/><b>Planning Architecture Conservation</b></div> | Client      | MR T HORTON & MISS S ROFE                                                                                   |                       | Document Type<br><b>SURVEY DRAWING</b> |               |
|   | Project     | PROPOSED DEMOLITION AND REPLACEMENT DWELLING, 15 CALLOWS CROSS, BRINKWORTH, CHIPPENHAM, WILTSHIRE, SN15 5DY |                       | Scale<br>1:100                         | PG Size<br>A2 |
|   | Description | SITE PLAN                                                                                                   |                       | Date<br>OCT '25                        | Drawn<br>EM   |
|   |             |   | Drawing No<br>5845/02 | Revision<br>A                          |               |