


Responsibility is not accepted for errors made by others in scaling from this drawing.
All construction information should be taken from figured dimensions only.

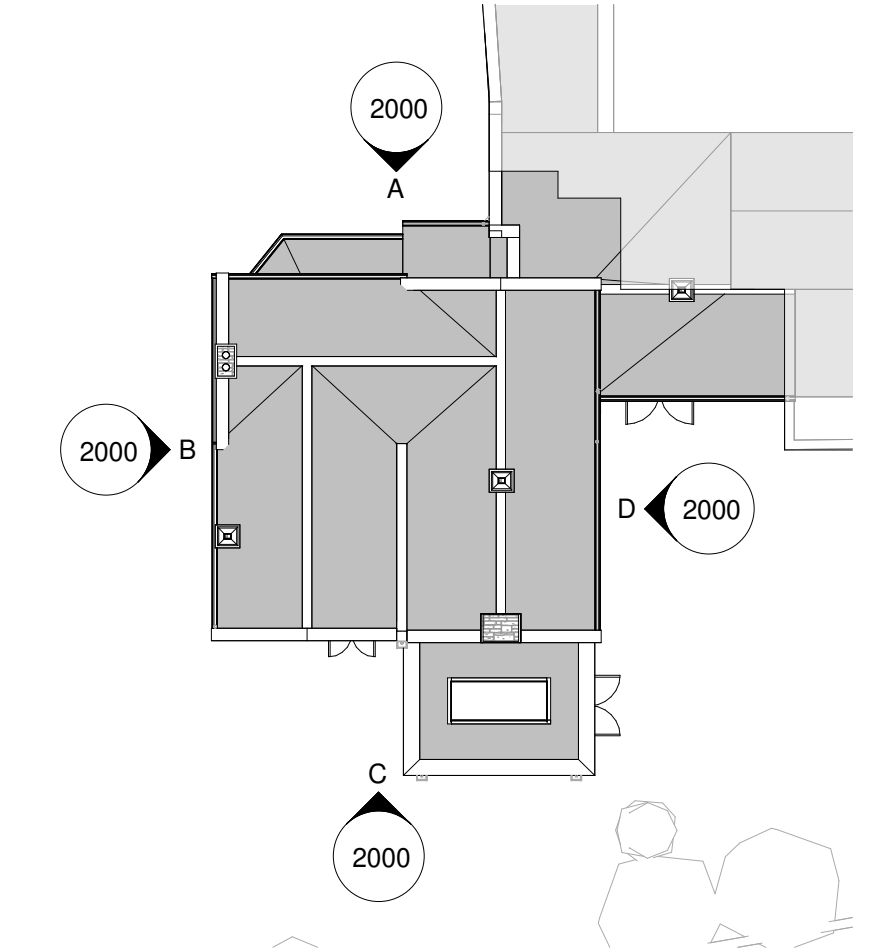

NOTE

BUILDING SURVEY OF EXISTING IS NON CONCLUSIVE, PLEASE ENSURE THAT ALL MEASUREMENTS ARE TAKEN FROM SITE. CONTRACTOR TO CHECK ALL DIMENSIONS AND REPORT ALL ERRORS AND OMISSIONS TO THE ENGINEER. ANY DIMENSIONS SHOWN ARE IN MM.



Materials Key


1. Masonry wall to match existing
2. White aluminium windows, similar to existing
3. White aluminium glazed doorset, similar to existing
4. White rainwater pipes, to match existing
5. Stone coping
6. Stone quoins



A Proposed Front Elevation (East)
1:50



C Proposed Rear Elevation (West)
1:50

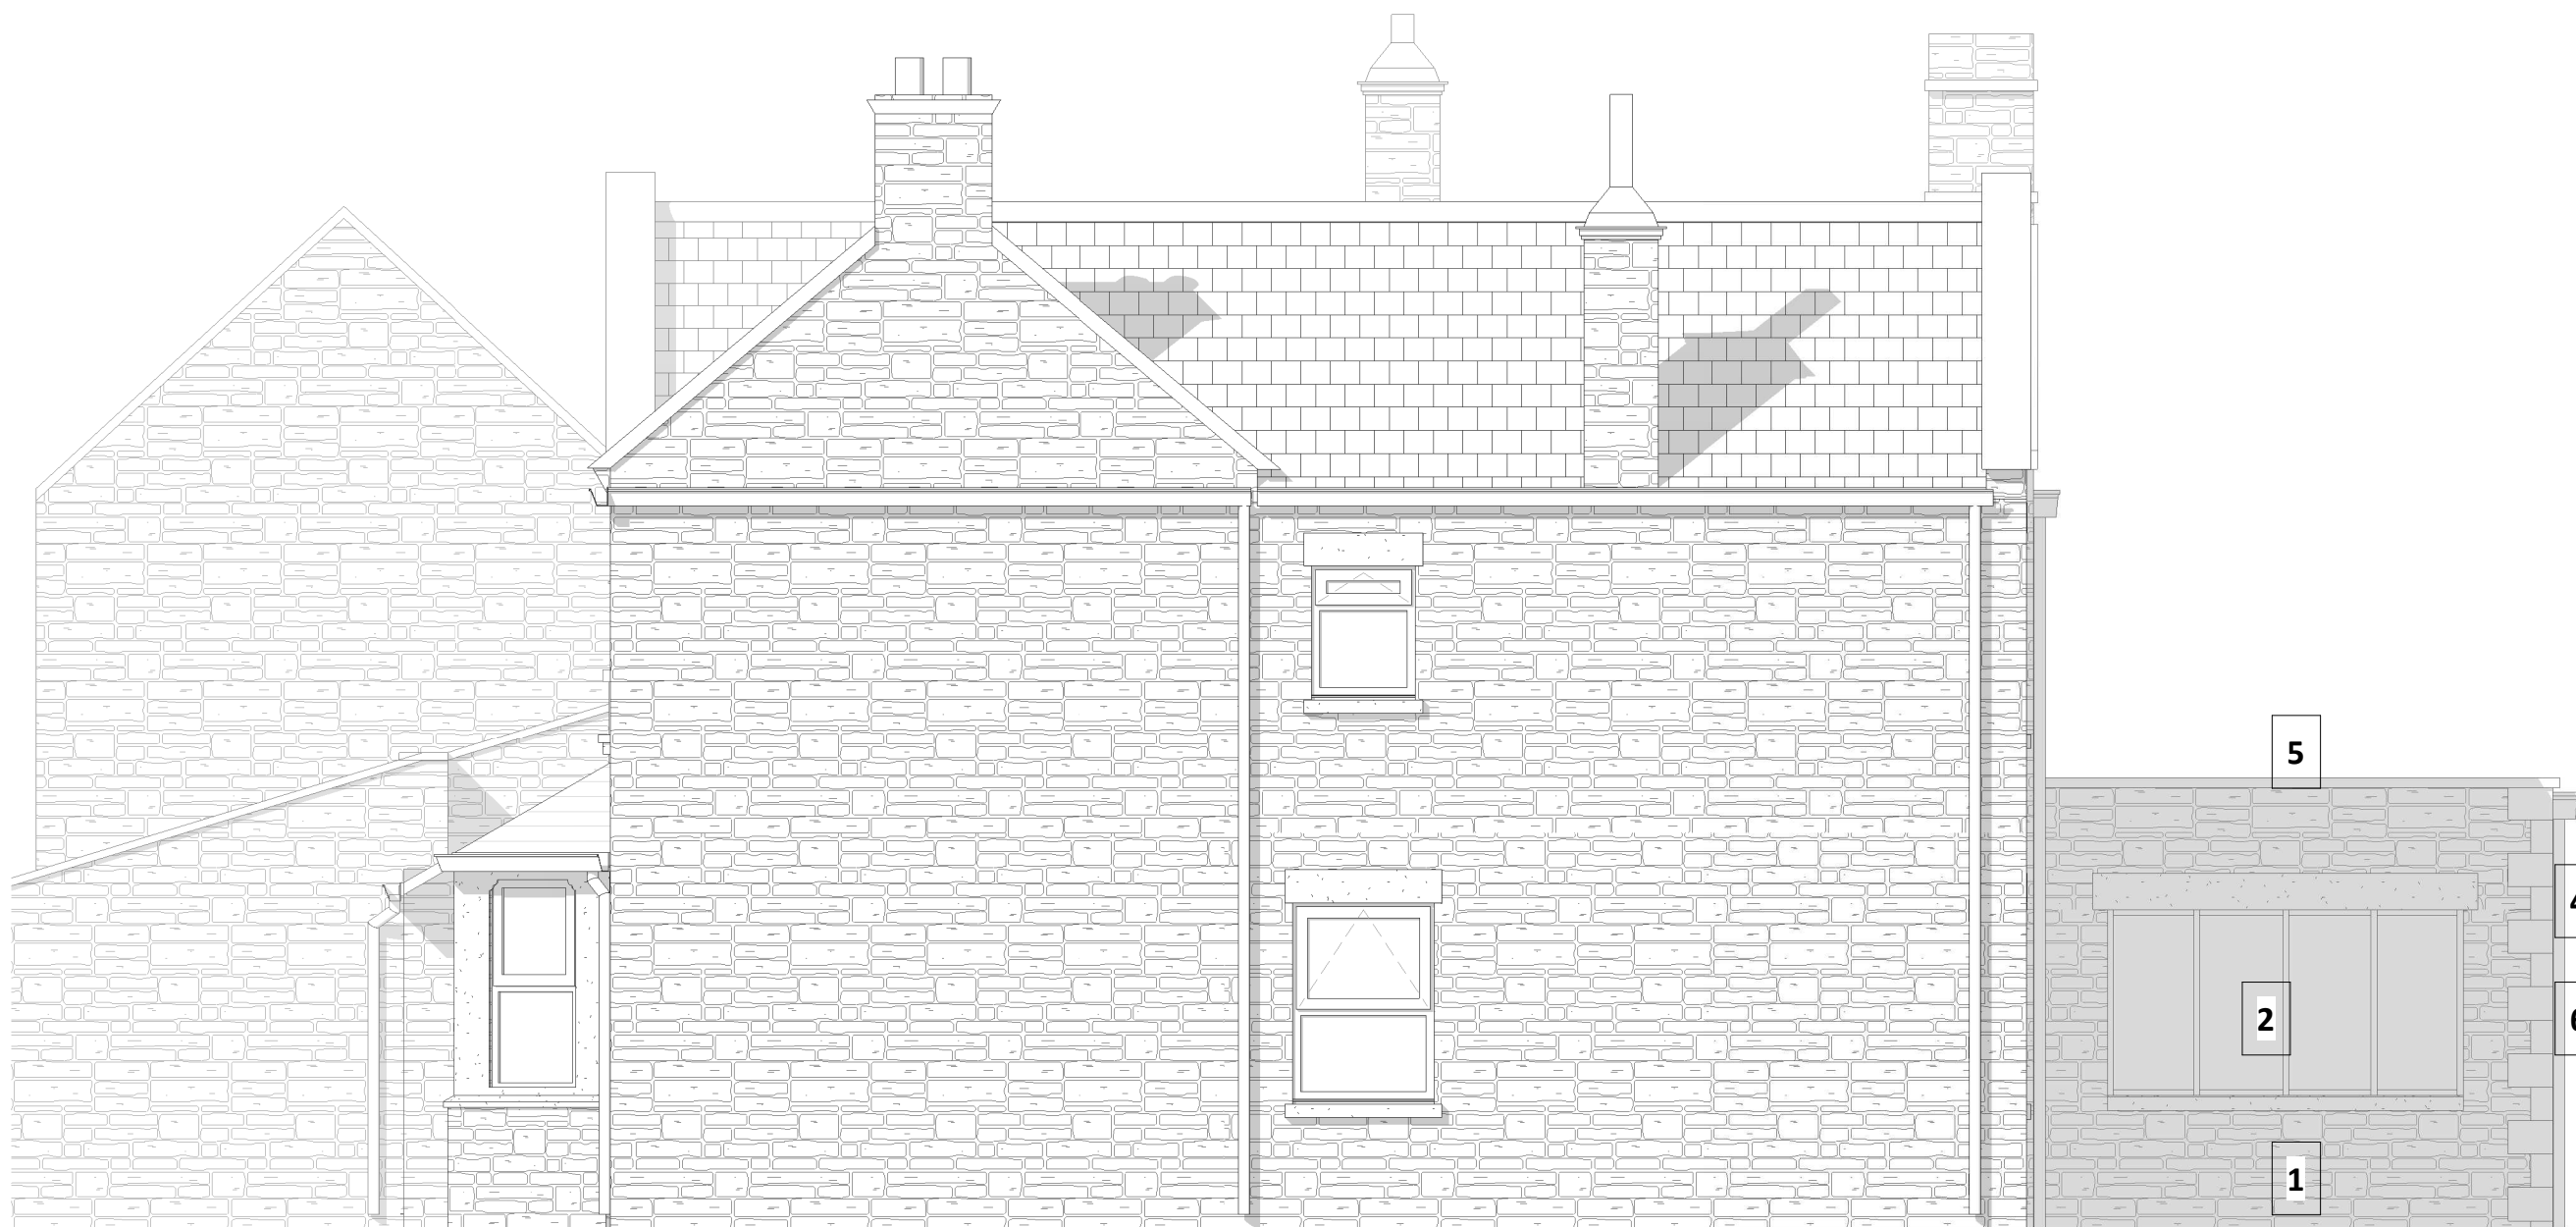

B Proposed Side Elevation (North)
1:50



D Proposed Side Elevation (South)
1:50

PL	PL01	25.03.2026	LPA Issue	
STATUS	REV	DATE	DESCRIPTION	REVISED BY
CLIENT				ZW
Mr Christopher Roche				CHECKED BY
				.
The Forge, 123 Winsley				ORIGINATOR NO
BA15 2LQ				722
CONSULTANT				



21 Langley Road Trowbridge Wiltshire BA14 0LL
Tel: 01225 342837
Mobiles: 07831 817906 & 07789 744420
PROJECT
Single Storey Rear Extension
The Forge, 123 Winsley

DRAWING TITLE
Proposed Elevations

SUITABILITY STATUS PL : PLANNING	SCALE As indicated @ A1
YEAR DESIGNER PROJECT NUMBER SHEET NUMBER 25-SZ-722-2000	REVISION PL01