




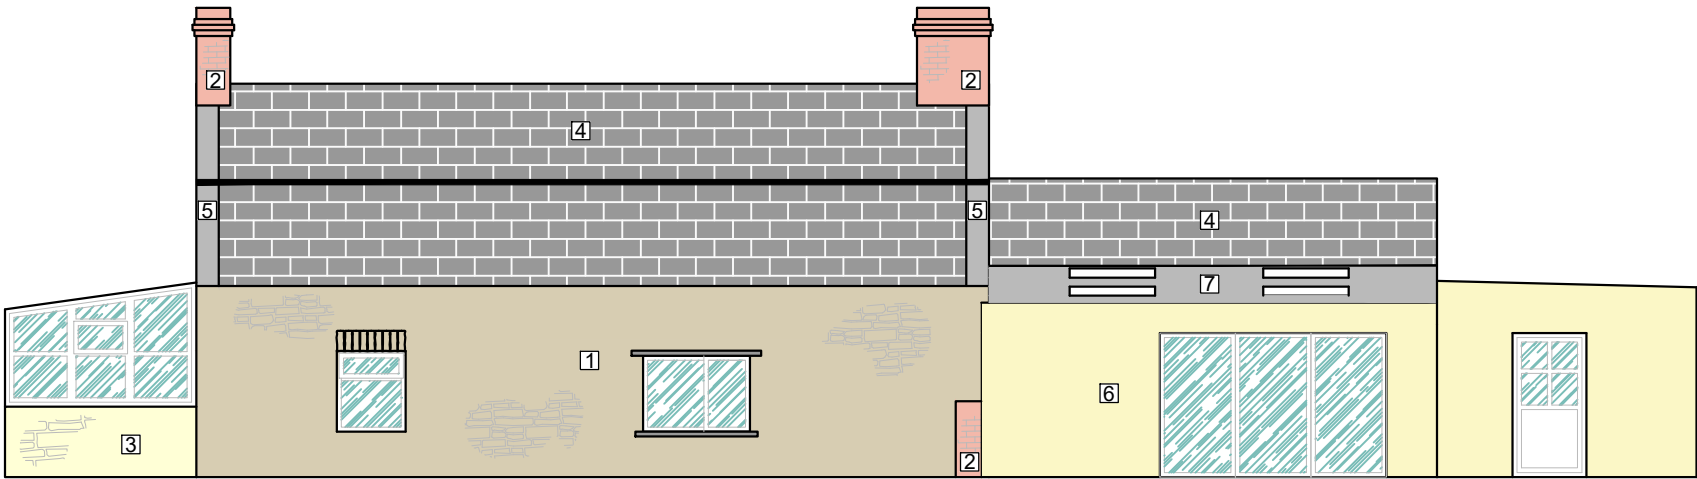

01 Proposed Rear Elevation
Scale: 1:100

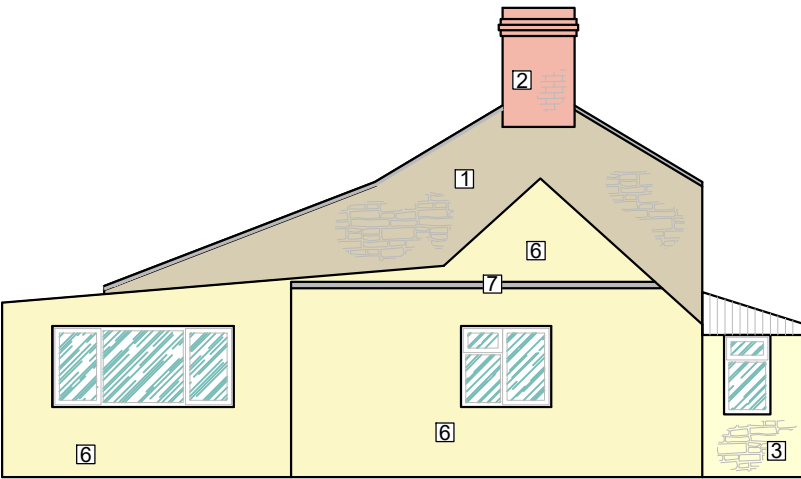

02 Proposed Side Elevation
Scale: 1:100

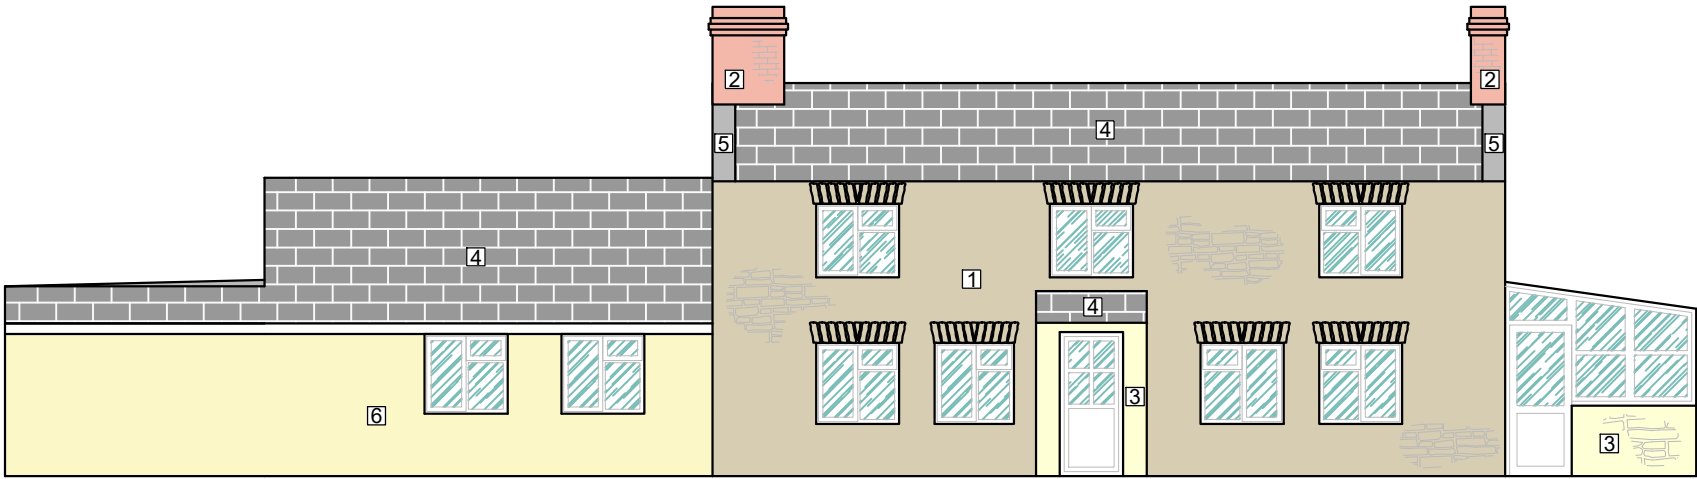

01 Proposed Front Elevation
Scale: 1:100

Material Schedule.

- 1. Coursed natural stone (grey)
- 2. Red facing brick
- 3. Reconstructed stone (buff)
- 4. Concrete flat interlocking tiles
- 5. Concrete coping stones
- 6. Render (buff/cream)
- 7. Grey single ply membrane

Rev.	Description	Drawn	Date
Job Title		Stoppers Hill Farm, York Lane, Brinkworth	
Drawing Title		Proposed Elevations	
Date	March 2026	Scale as shown @A3	Drawn LB Checked
Drawing No.	05	Rev	Job No. 7198
Drawing Status	For Approval Not for construction		