


Responsibility is not accepted for errors made by others in scaling from this drawing.
All construction information should be taken from figured dimensions only.

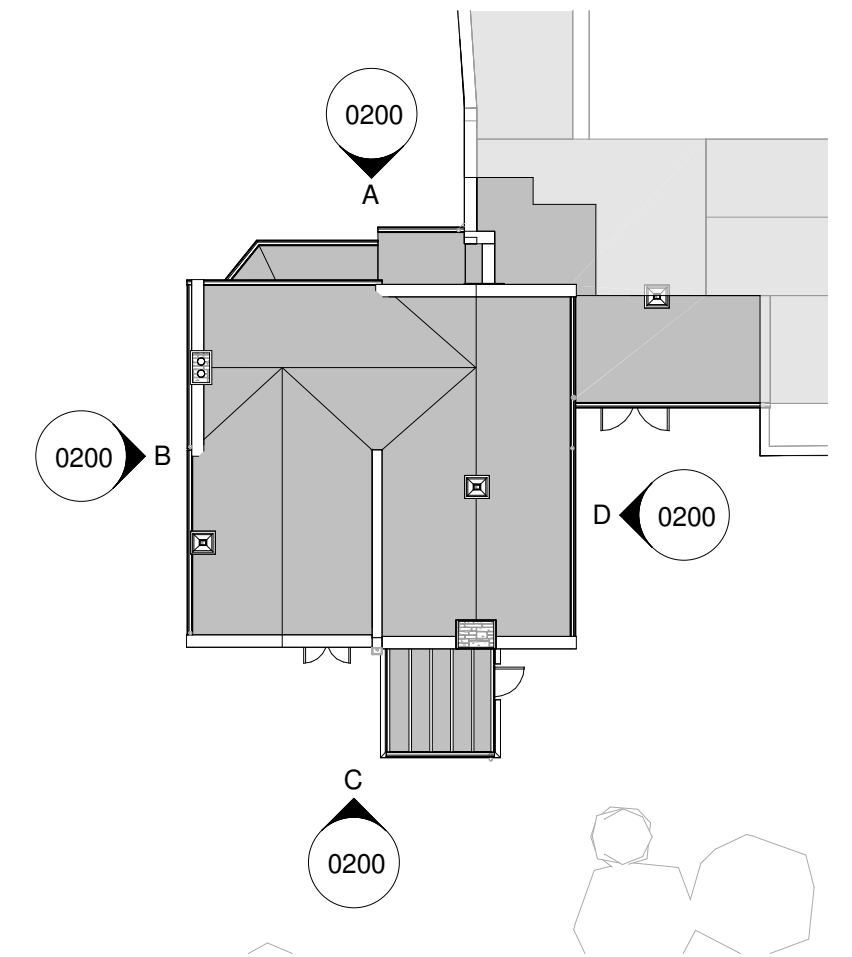

NOTE


BUILDING SURVEY OF EXISTING IS NON CONCLUSIVE, PLEASE
ENSURE THAT ALL MEASUREMENTS ARE TAKEN FROM SITE.
CONTRACTOR TO CHECK ALL DIMENSIONS AND REPORT ALL
ERRORS AND OMISSIONS TO THE ENGINEER. ANY DIMENSIONS
SHOWN ARE IN MM.



A Existing Front Elevation (East)
1 : 50



C Existing Rear Elevation (West)
1 : 50

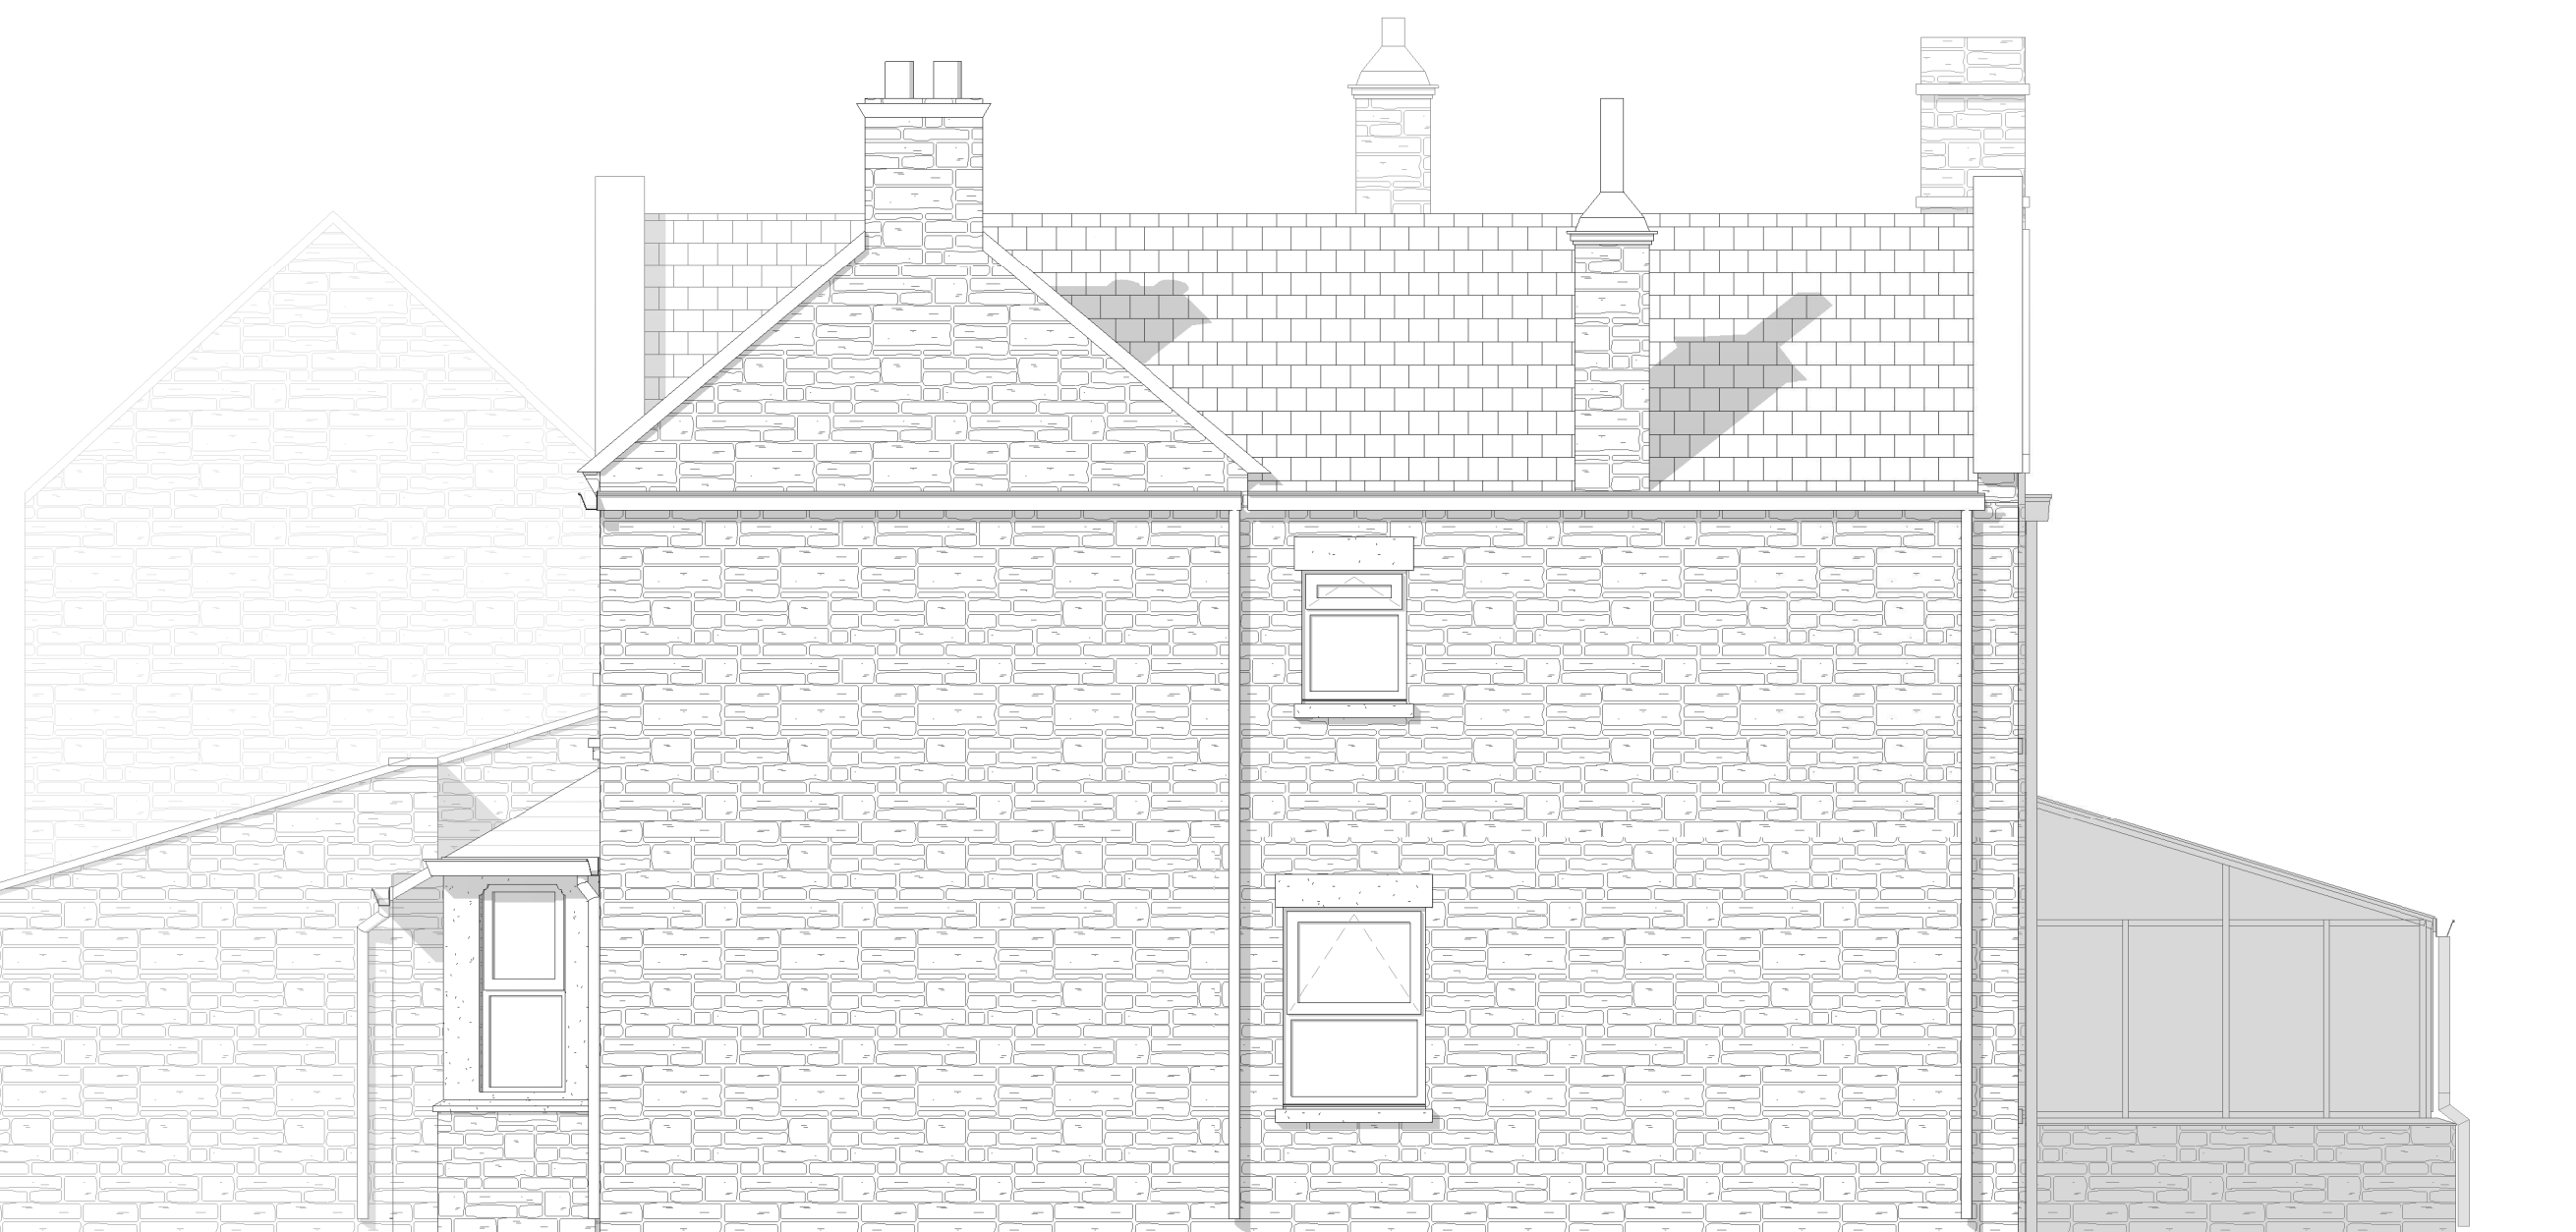


B Existing Side Elevation (North)
1 : 50



D Existing Side Elevation (South)
1 : 50

PL	PL01	25.03.2026	LPA Issue	REVISD BY
(STATUS)	REV	DATE	DESCRIPTION	
CLIENT				ZW
Mr Christopher Roche				CHECKED BY
				-
The Forge, 123 Winsley				ORIGINATOR NO
BA15 2LQ				722
CONSULTANT				

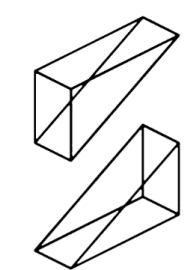

ARCHITECTURAL
SERVICES



21 Langley Road Trowbridge Wiltshire BA14 0LL
Tel: 01225 342837
Mobiles: 07831 817906 & 07789 744420

PROJECT
Single Storey Rear Extension
The Forge, 123 Winsley

DRAWING TITLE
Existing Elevations

SUITABILITY STATUS PL : PLANNING	SCALE As indicated @ A1
YEAR DESIGNER PROJECT NUMBER SHEET NUMBER 25-SZ-722-0200	REVISION PL01