


This drawing is copyright of CLARK & MASLIN Ltd and may not be copied or reproduced without permission.

Figured dimensions are to be taken in preference to scaled dimensions.

Large scale drawings to have preference to small scale drawings.

Dimensions for fixed-in items are to be checked on site prior to manufacture.


REV	DETAIL OF REVISION	BY	DATE
A	AMENDED TILE BLOCK	EM	24/03/26

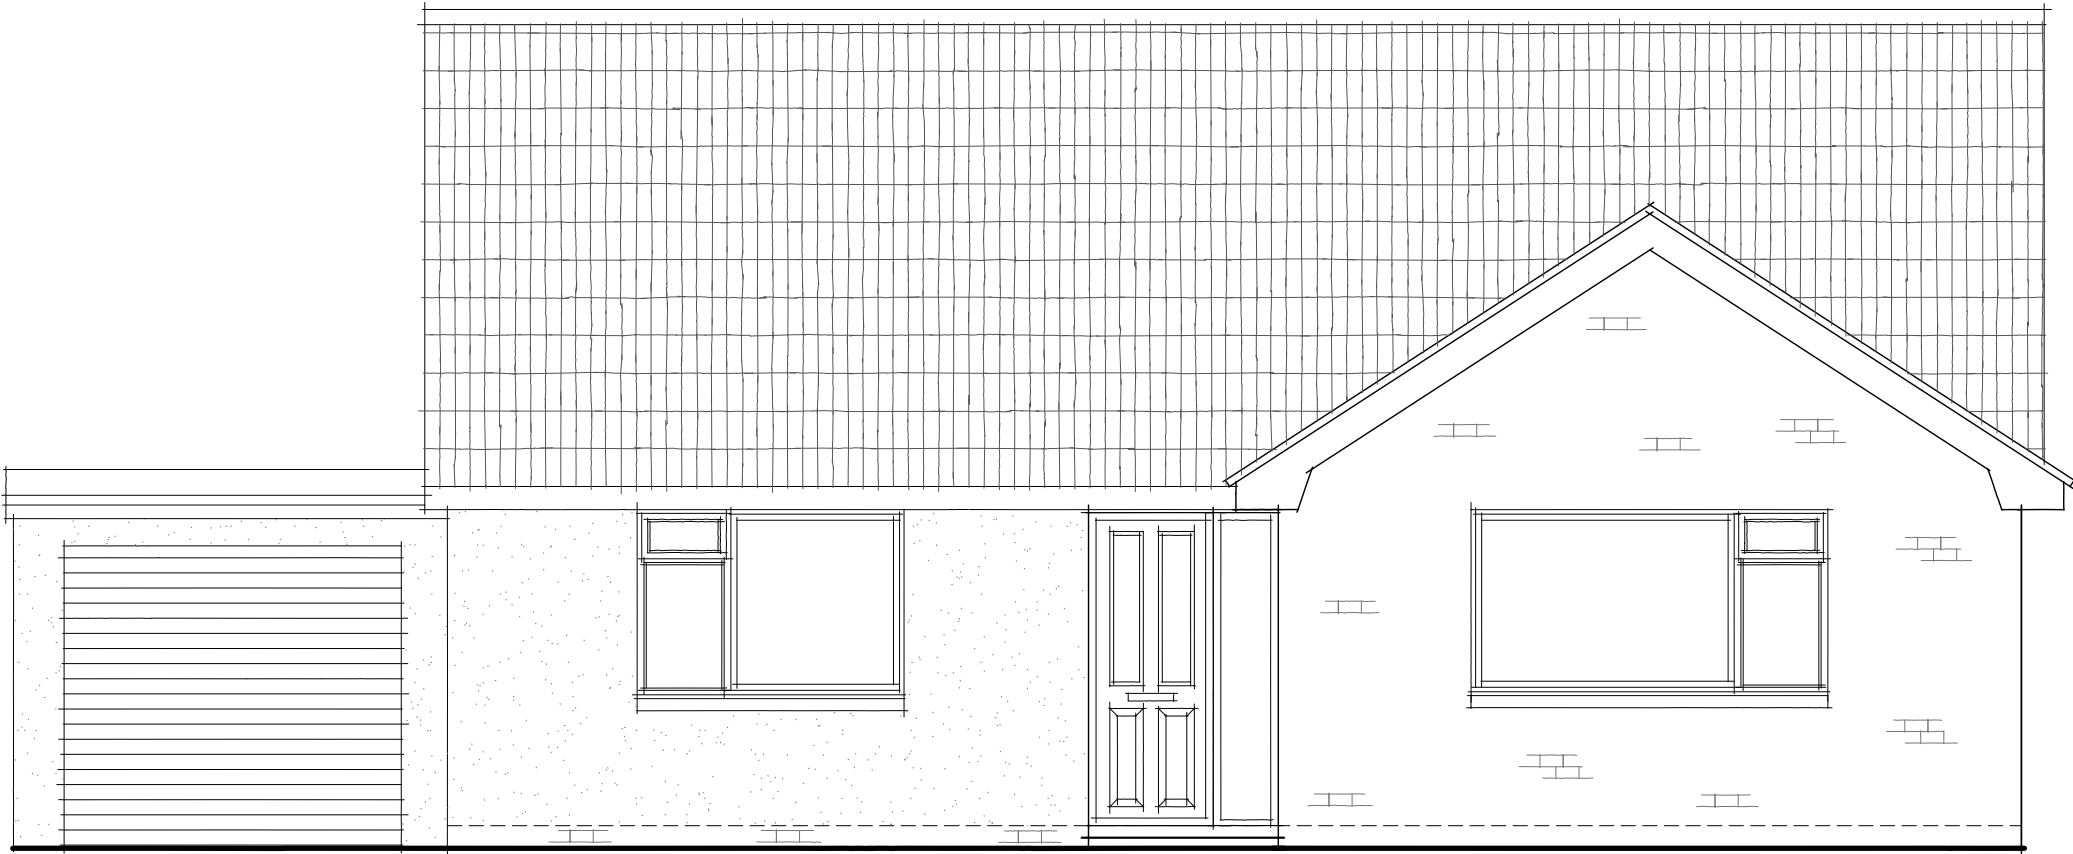


EAST ELEVATION




NORTH ELEVATION

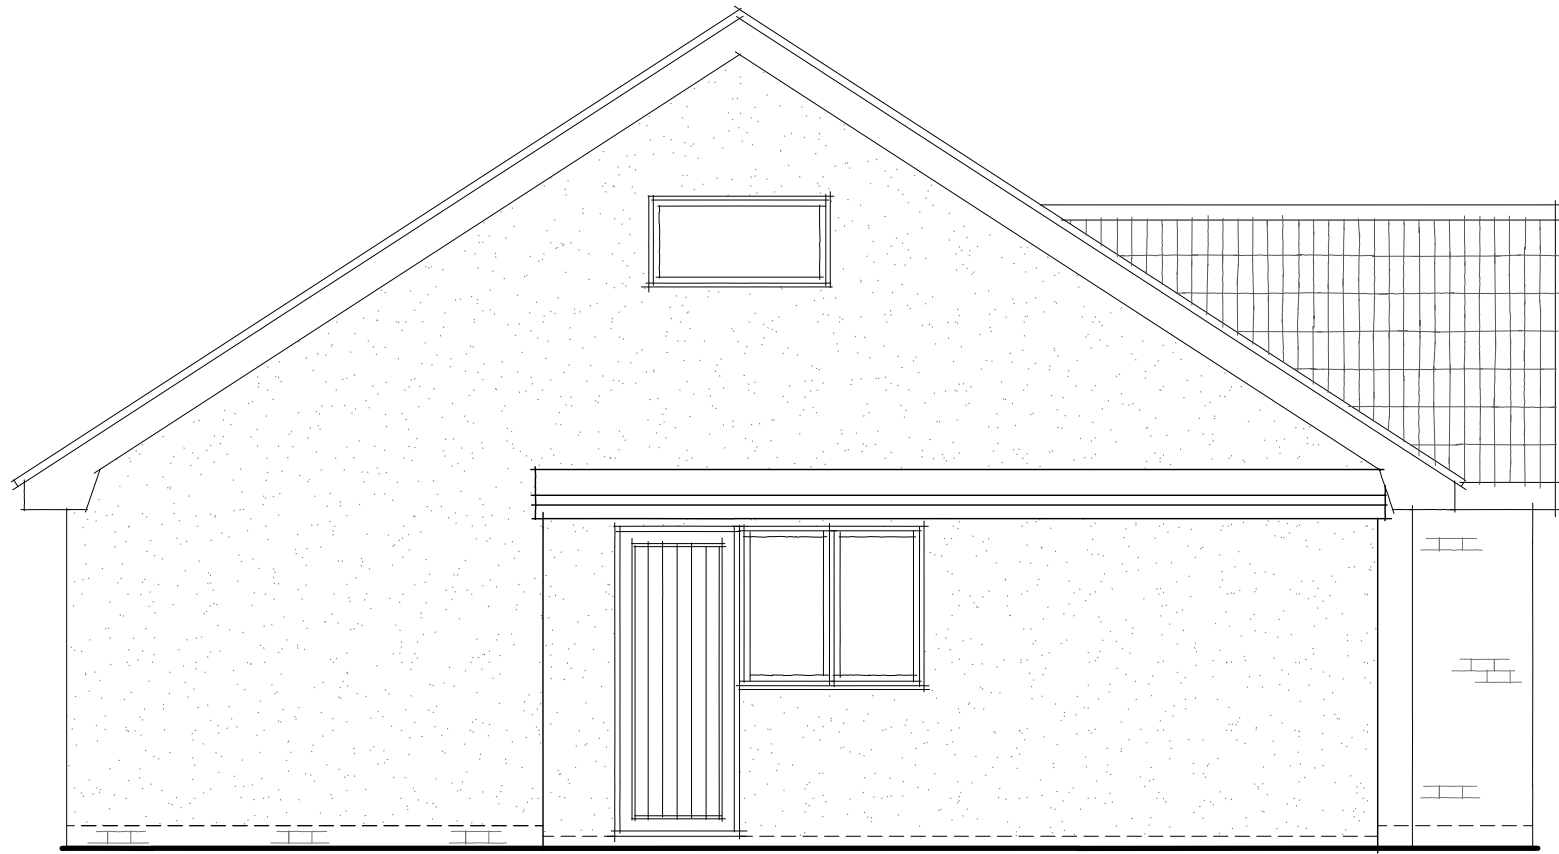

SOUTH ELEVATION

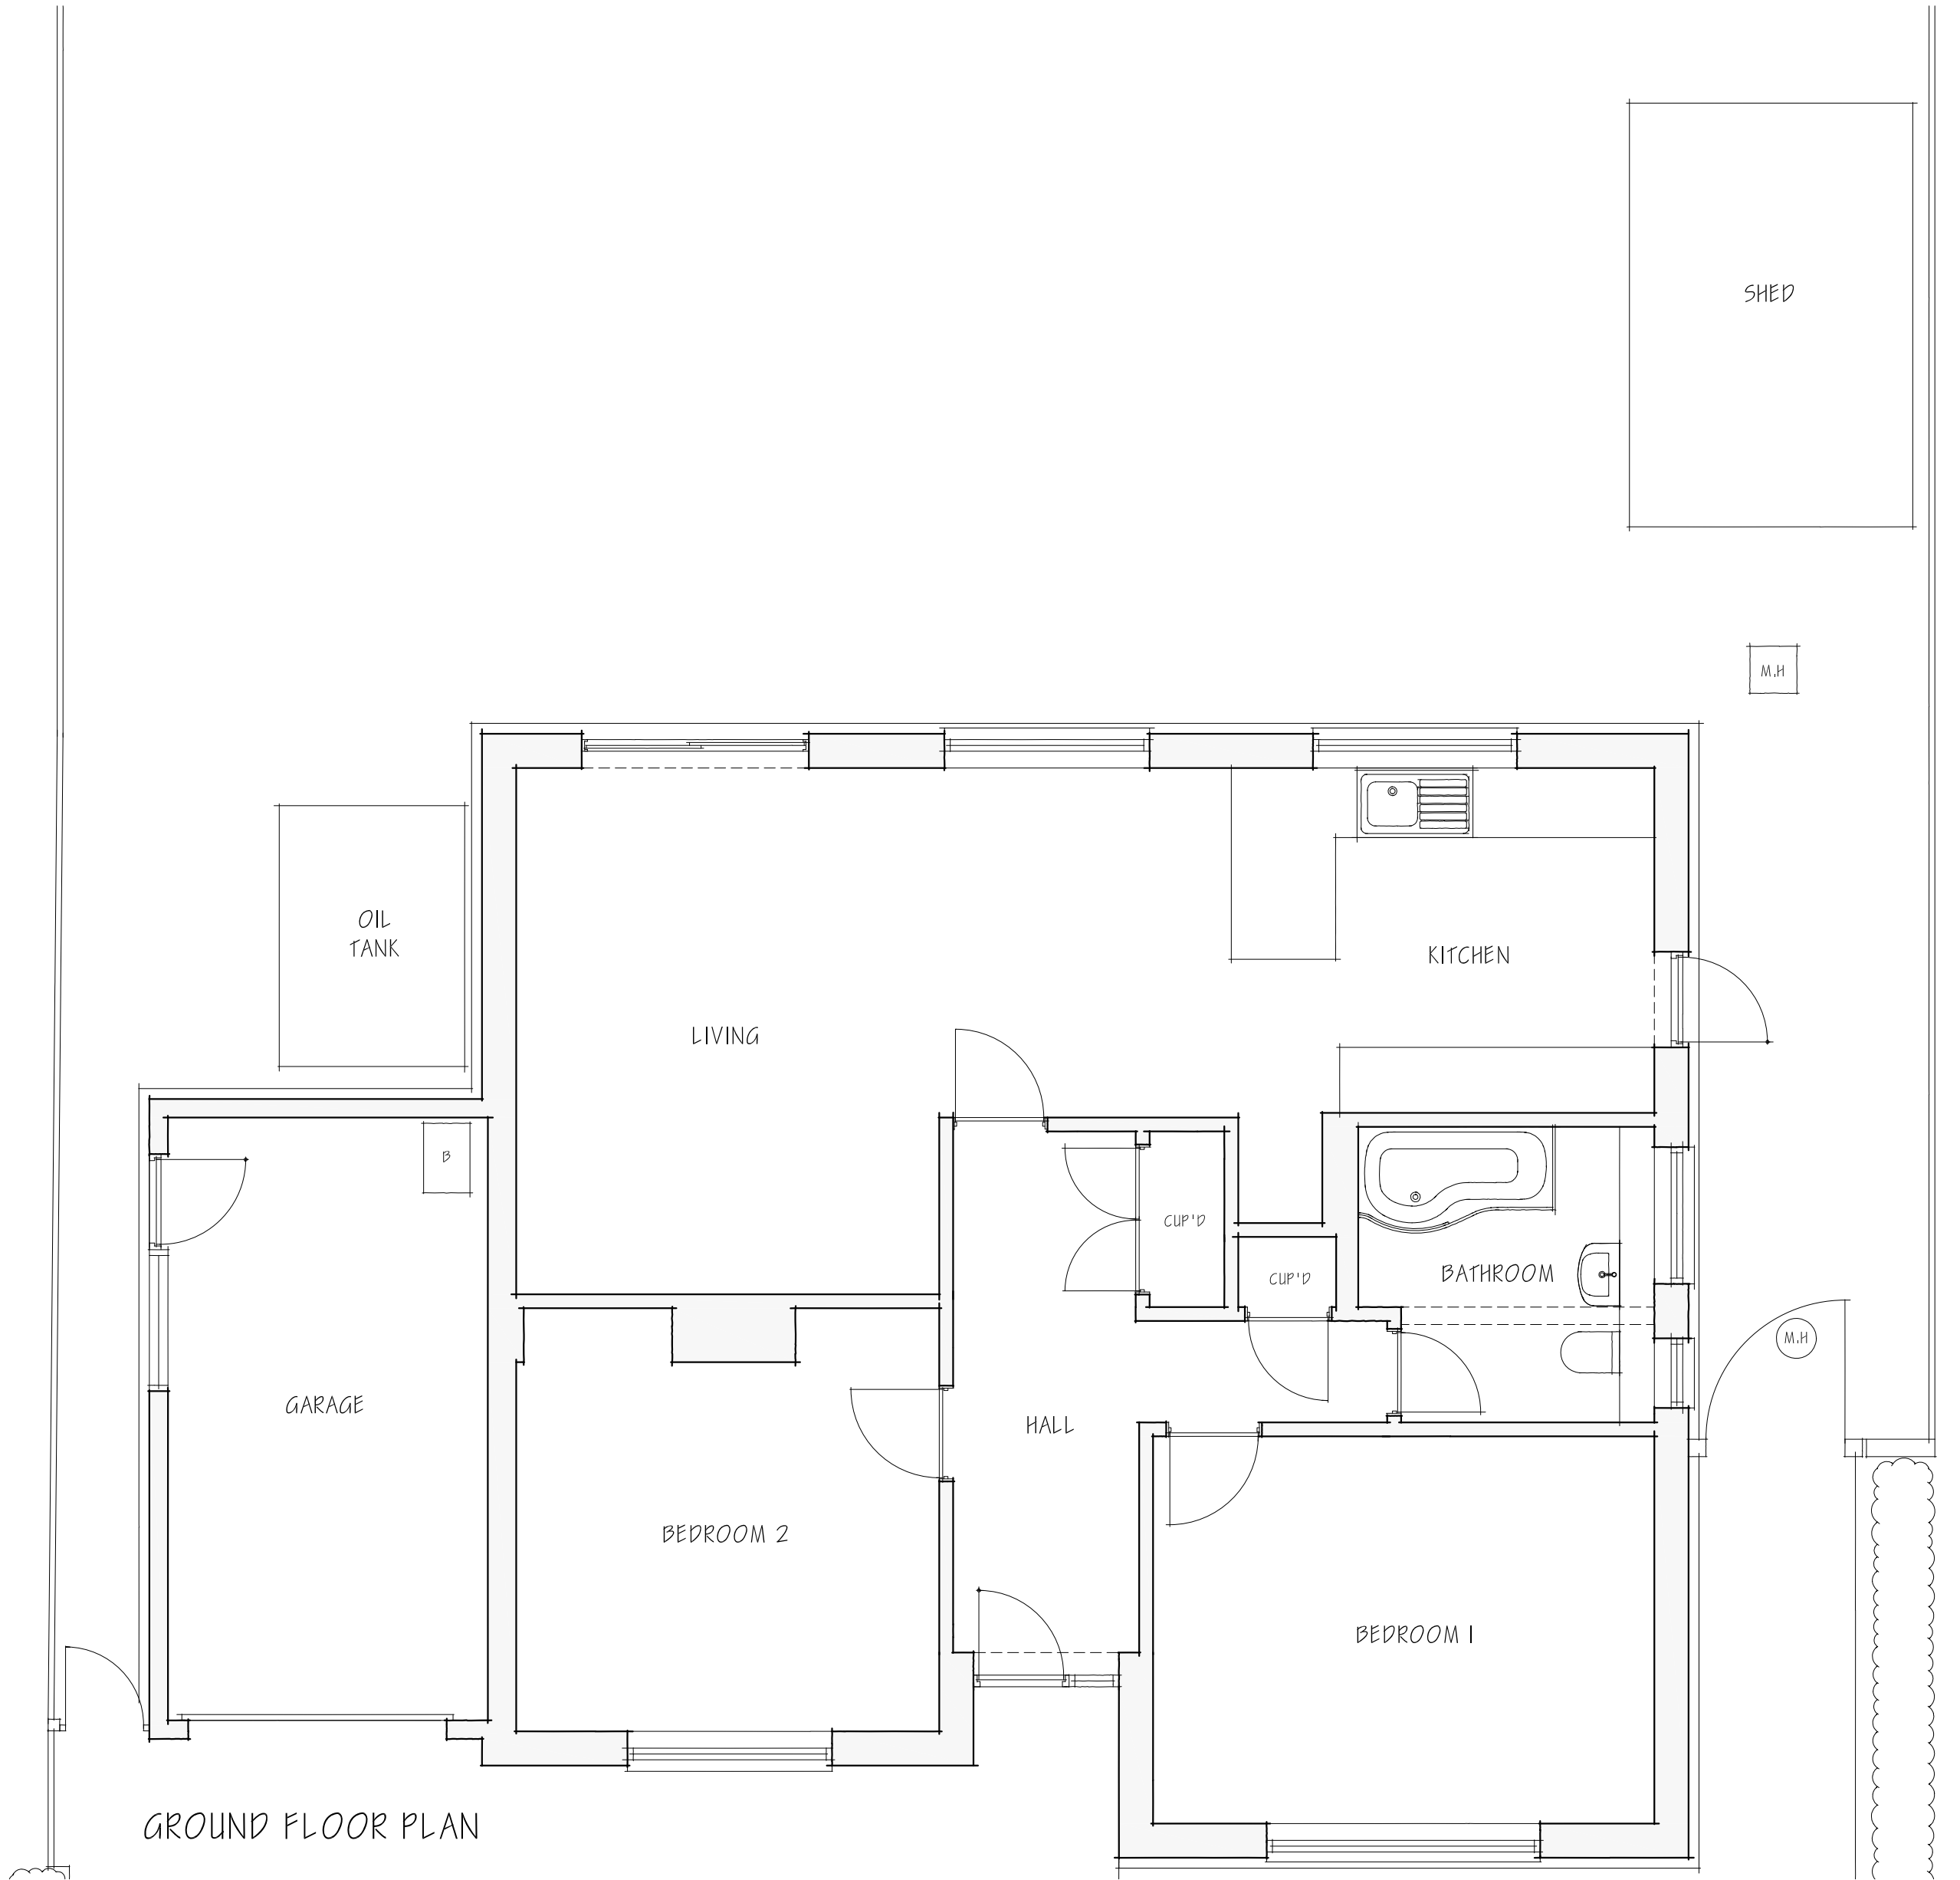

GROUND FLOOR PLAN

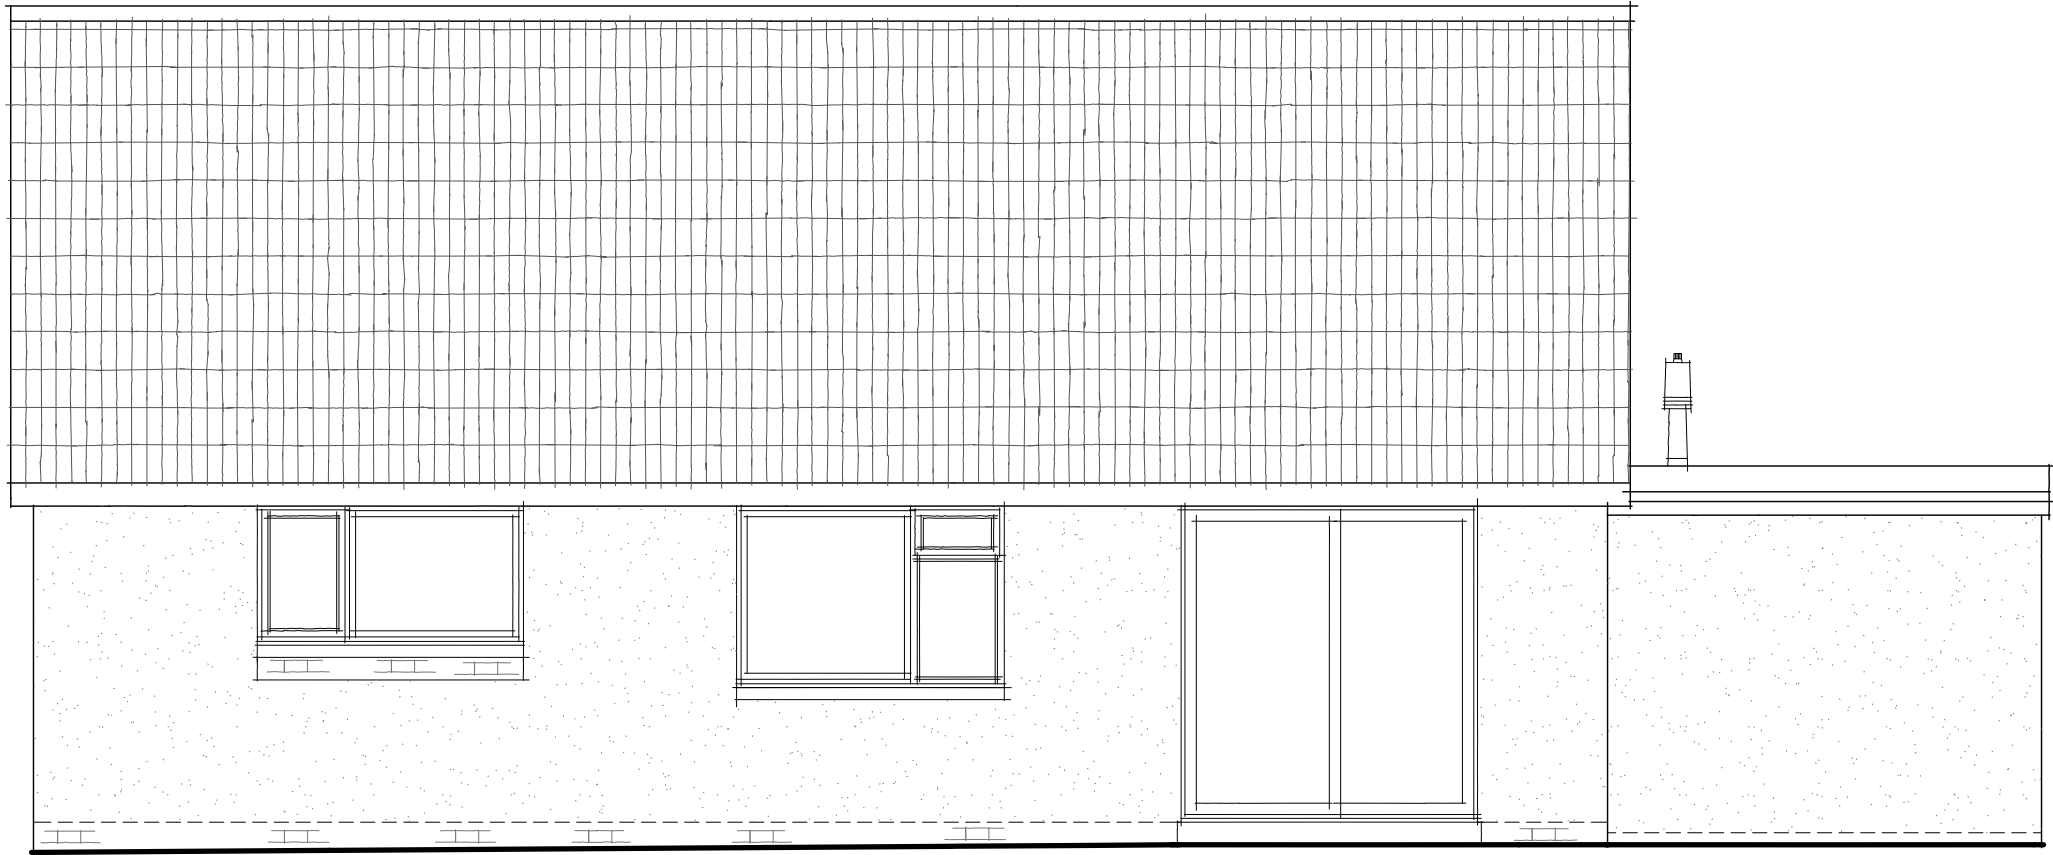

WEST ELEVATION

SURVEY DRAWING

CLARK & MASLIN
Unit 5, Charlton Business Park
Crudwell Road, Malmesbury
Wiltshire, SN16 9RU
Telephone: 01666 822911
www.clarkandmaslin.co.uk
Planning Architecture Conservation

Client
MR T HORTON & MISS S ROFE

Project
PROPOSED DEMOLITION AND REPLACEMENT DWELLING, 15 CALLOWS CROSS, BRINKWORTH, CHIPPENHAM, WILTSHIRE, SN15 5DY

Description
EXISTING FLOOR PLAN & ELEVATIONS

Scale 1:50	PG Size A1	Drawn EM	Date OCT '25
---------------	---------------	-------------	-----------------

Drawing No 5845/01	Revision A
-----------------------	---------------