




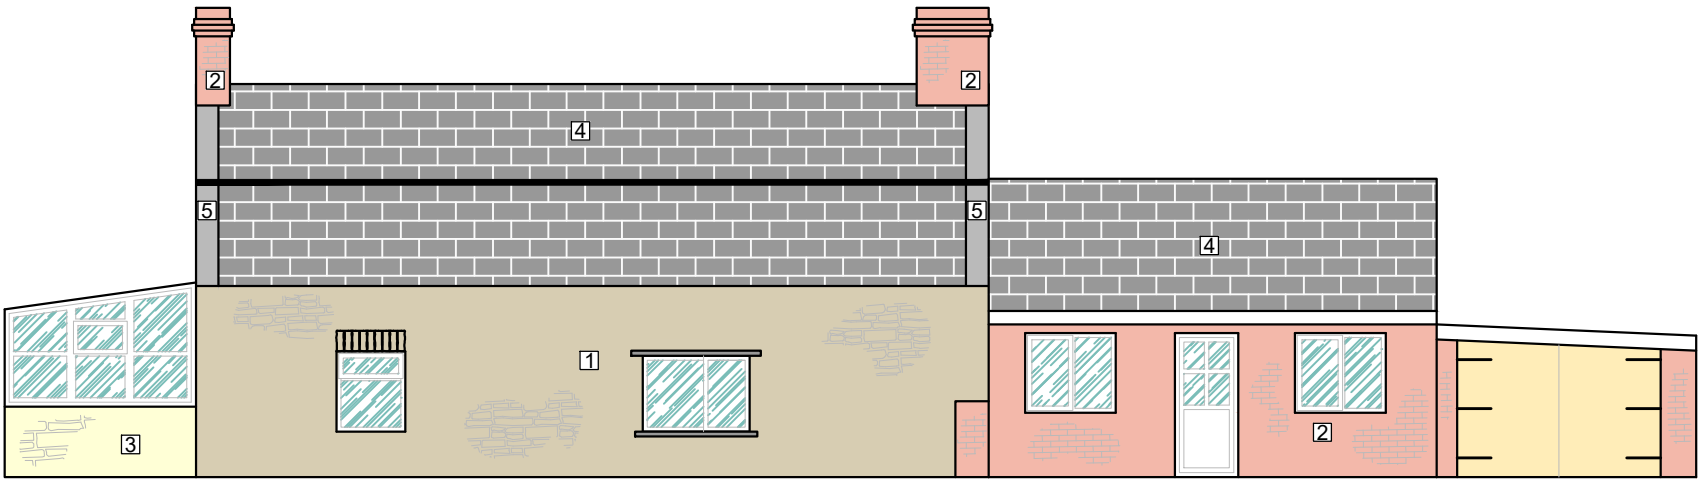

01 Existing Rear Elevation
Scale: 1:100

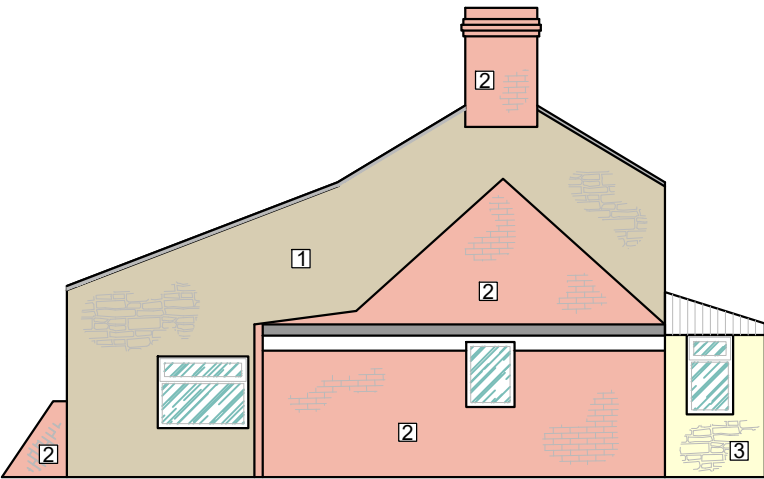

02 Existing Side Elevation
Scale: 1:100

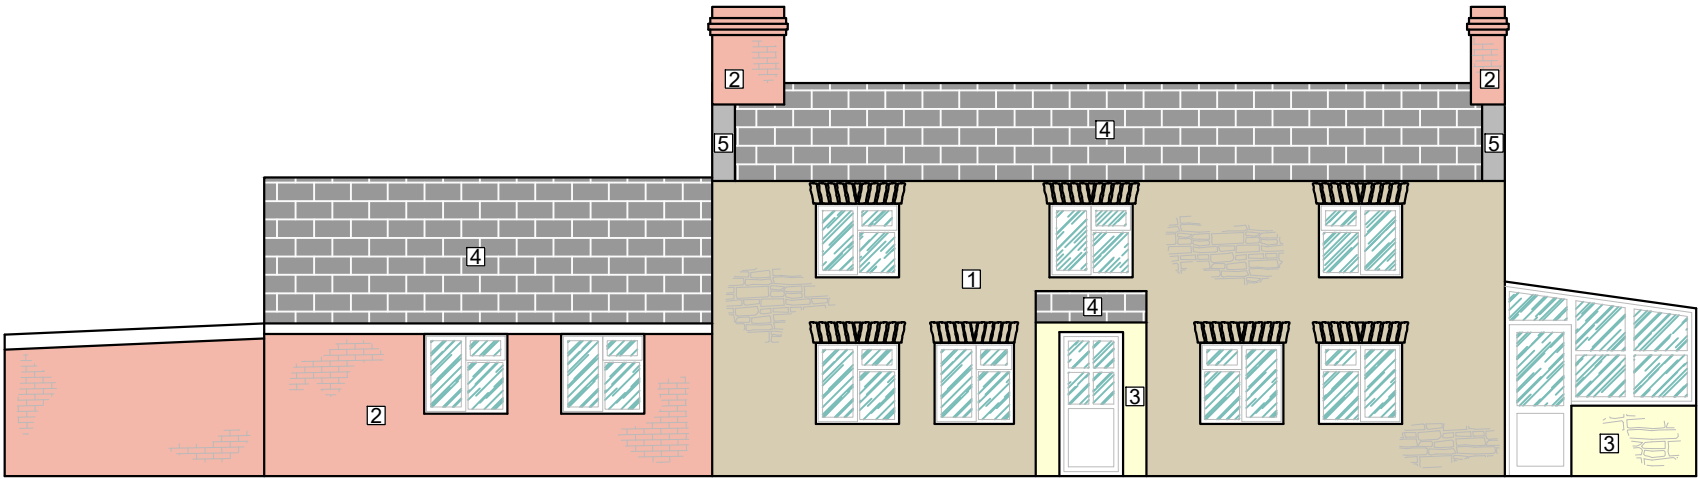

01 Existing Front Elevation
Scale: 1:100

Material Schedule.

- 1. Coursed natural stone (grey)
- 2. Red facing brick
- 3. Reconstructed stone (buff)
- 4. Concrete flat interlocking tiles
- 5. Concrete coping stones

Rev.	Description	Drawn				Date	
SDS consulting civil & structural engineers enquiries@sds-consulting.co.uk telephone : 07539 732125	Job Title	Stoppers Hill Farm, York Lane, Brinkworth					
	Drawing Title	Existing Elevations					
	Date	March 2026	Scale as shown @A3	Drawn	LB	Checked	
	Drawing No.	03		Rev		Job No.	7198
	Drawing Status	For Approval Not for construction					