





00 Existing Ground Floor Plan  
1 : 50

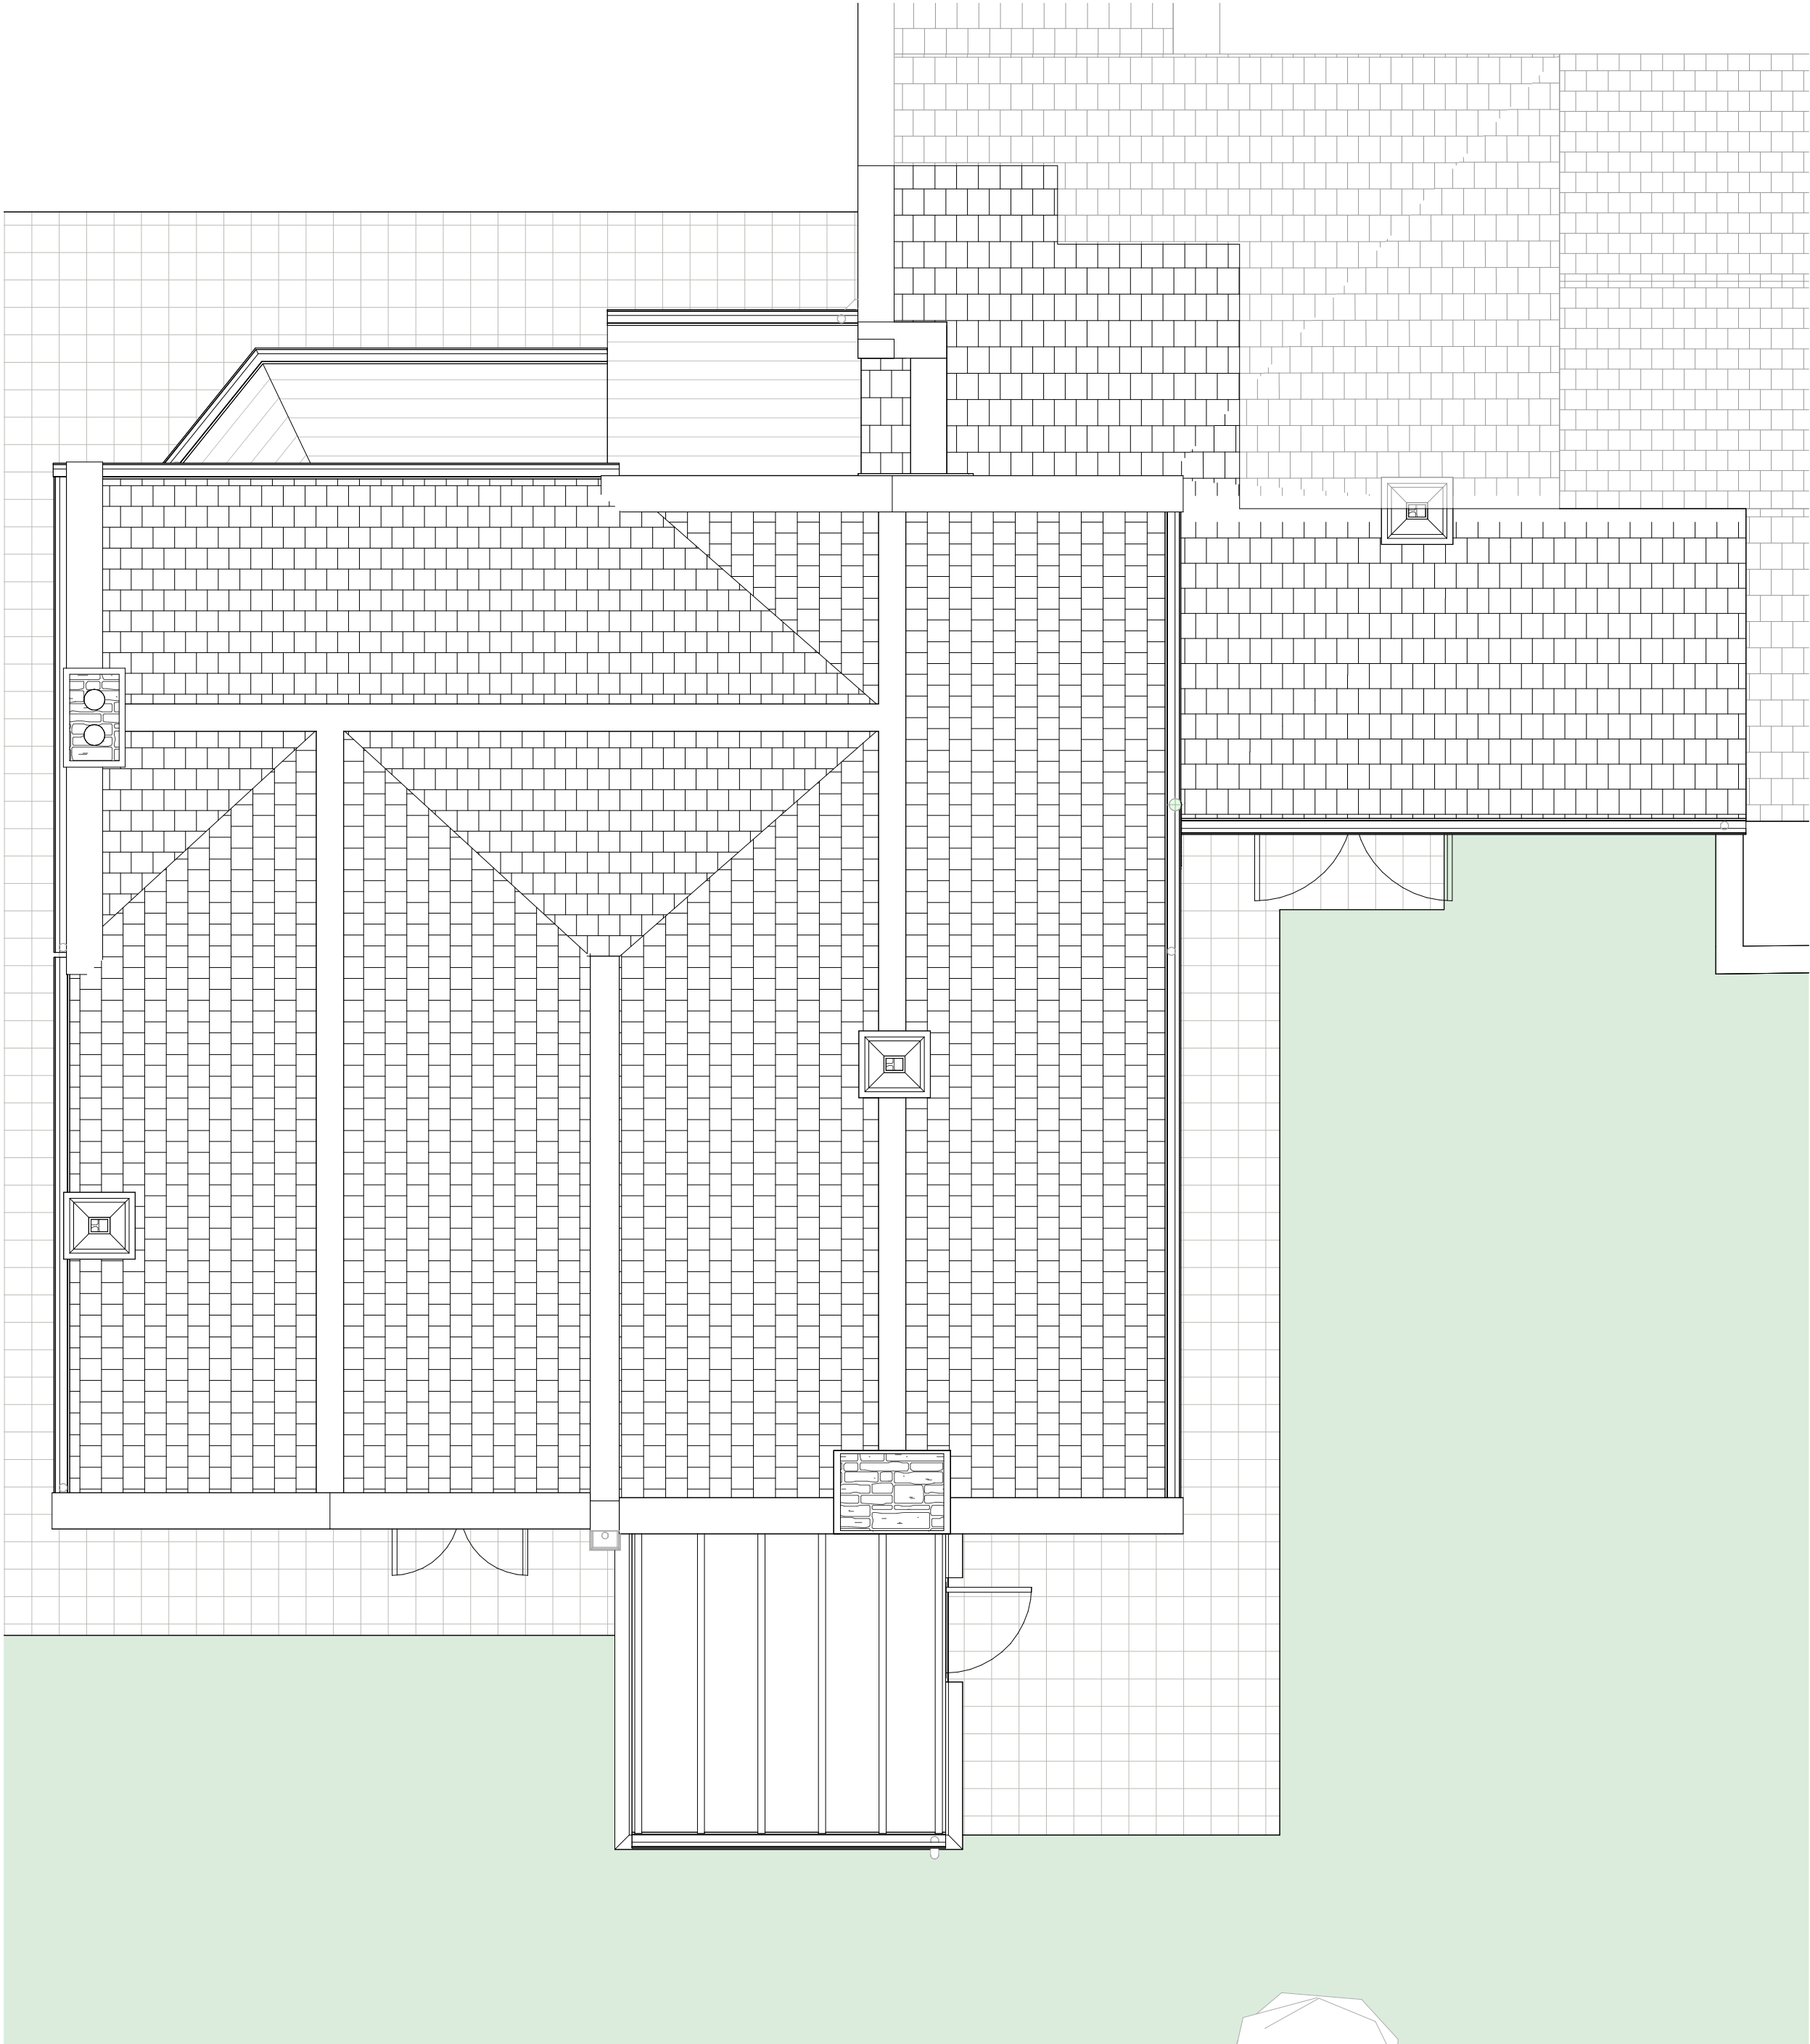

01 Existing Roof Plan  
1 : 50

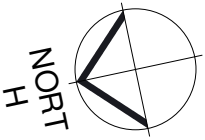

Responsibility is not accepted for errors made by others in scaling from this drawing.  
All construction information should be taken from figured dimensions only.



**NOTE**

BUILDING SURVEY OF EXISTING IS NON CONCLUSIVE, PLEASE ENSURE THAT ALL MEASUREMENTS ARE TAKEN FROM SITE. CONTRACTOR TO CHECK ALL DIMENSIONS AND REPORT ALL ERRORS AND OMISSIONS TO THE ENGINEER. ANY DIMENSIONS SHOWN ARE IN MM.

LANDSCAPE DESIGN INDICATIVE AND DOES NOT FORM PART OF ARCHITECTURAL PACKAGE


**KEY**

— Denotes Site Boundary Line



3D Existing Axo

| PL                     | PL01 | 25.03.2026 | LPA Issue   | REVISED BY    |
|------------------------|------|------------|-------------|---------------|
| (STATUS)               | REV  | DATE       | DESCRIPTION | ZW            |
| CLIENT                 |      |            |             | CHECKED BY    |
| Mr Christopher Roche   |      |            |             | -             |
| The Forge, 123 Winsley |      |            |             | ORIGINATOR NO |
| BA15 2LQ               |      |            |             | 722           |
| CONSULTANT             |      |            |             |               |

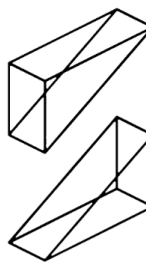

ARCHITECTURAL  
SERVICES



21 Langley Road Trowbridge Wiltshire BA14 0LL

Tel: 01225 342837

Mobiles: 07831 817906 & 07789 744420

**PROJECT**

Single Storey Rear Extension  
The Forge, 123 Winsley

**DRAWING TITLE**

Existing Plans

**SUITABILITY STATUS**

PL : PLANNING

**SCALE**

As indicated  
@ A1

YEAR | DESIGNER | PROJECT NUMBER | SHEET NUMBER

25-SZ-722-0100

**REVISION**

PL01