




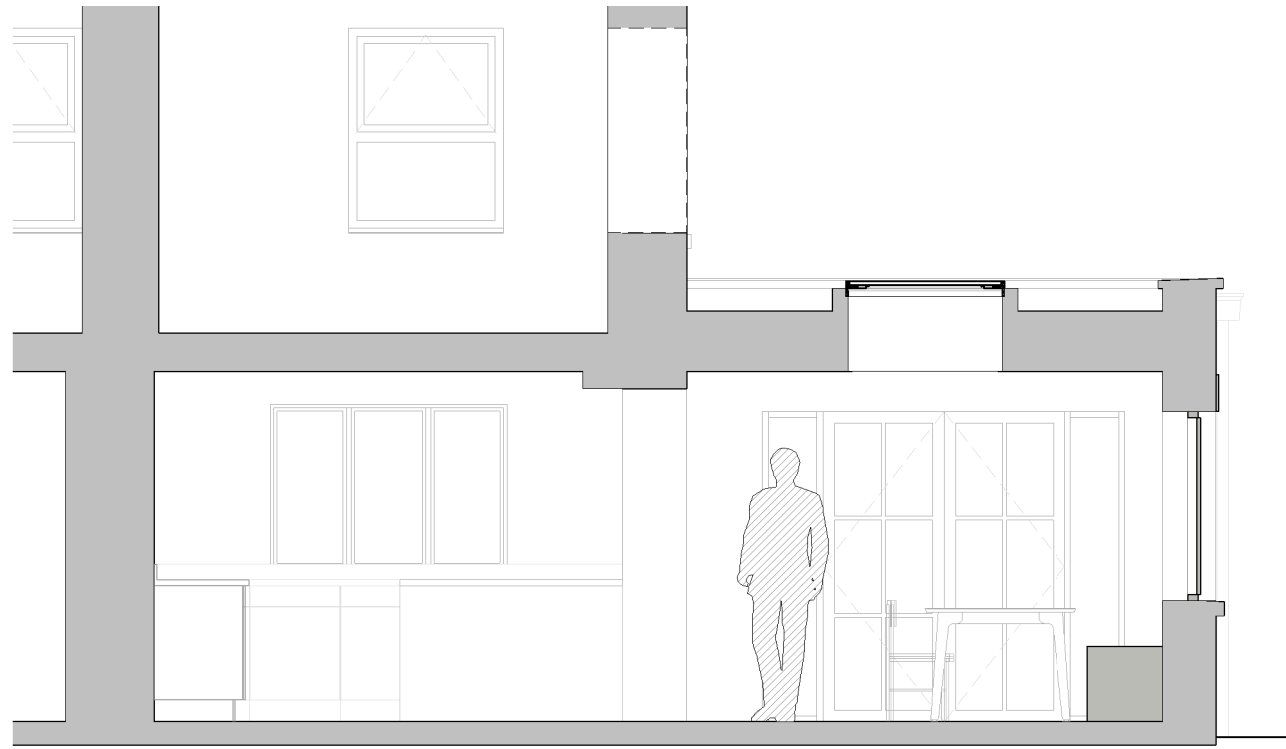


S1 Proposed Section Option
1 : 50

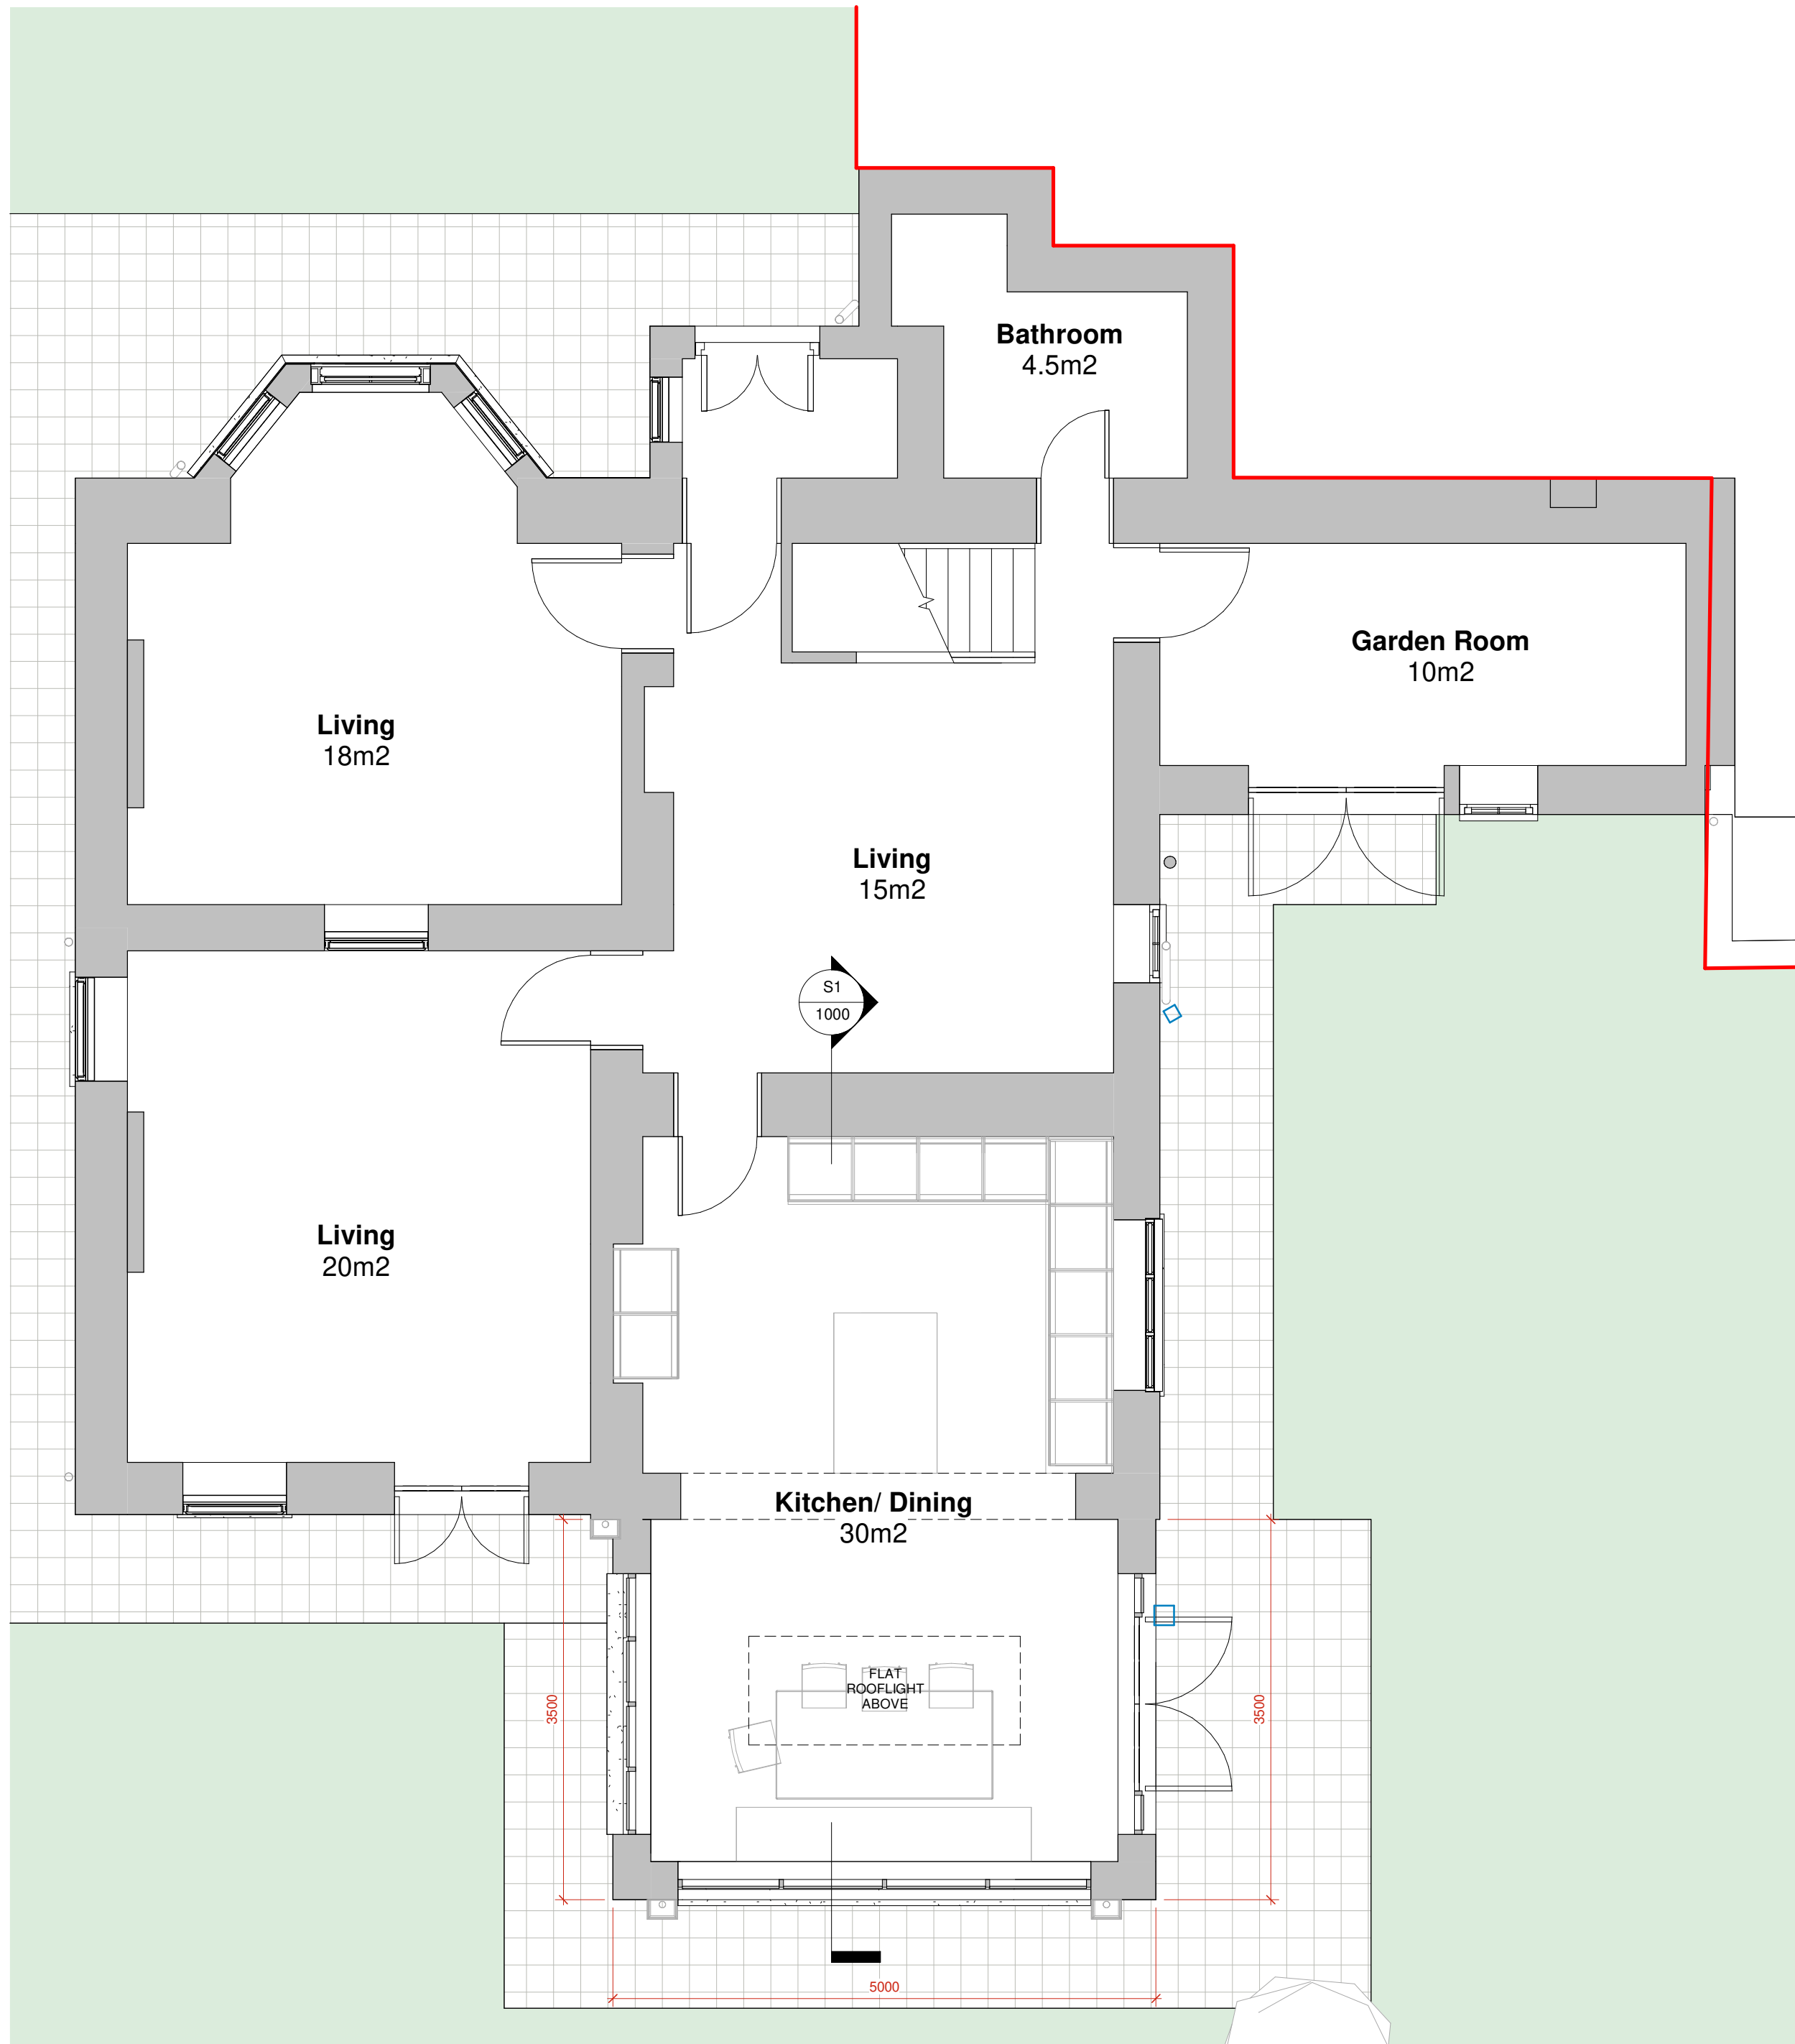

01 Proposed Ground Floor
1 : 50

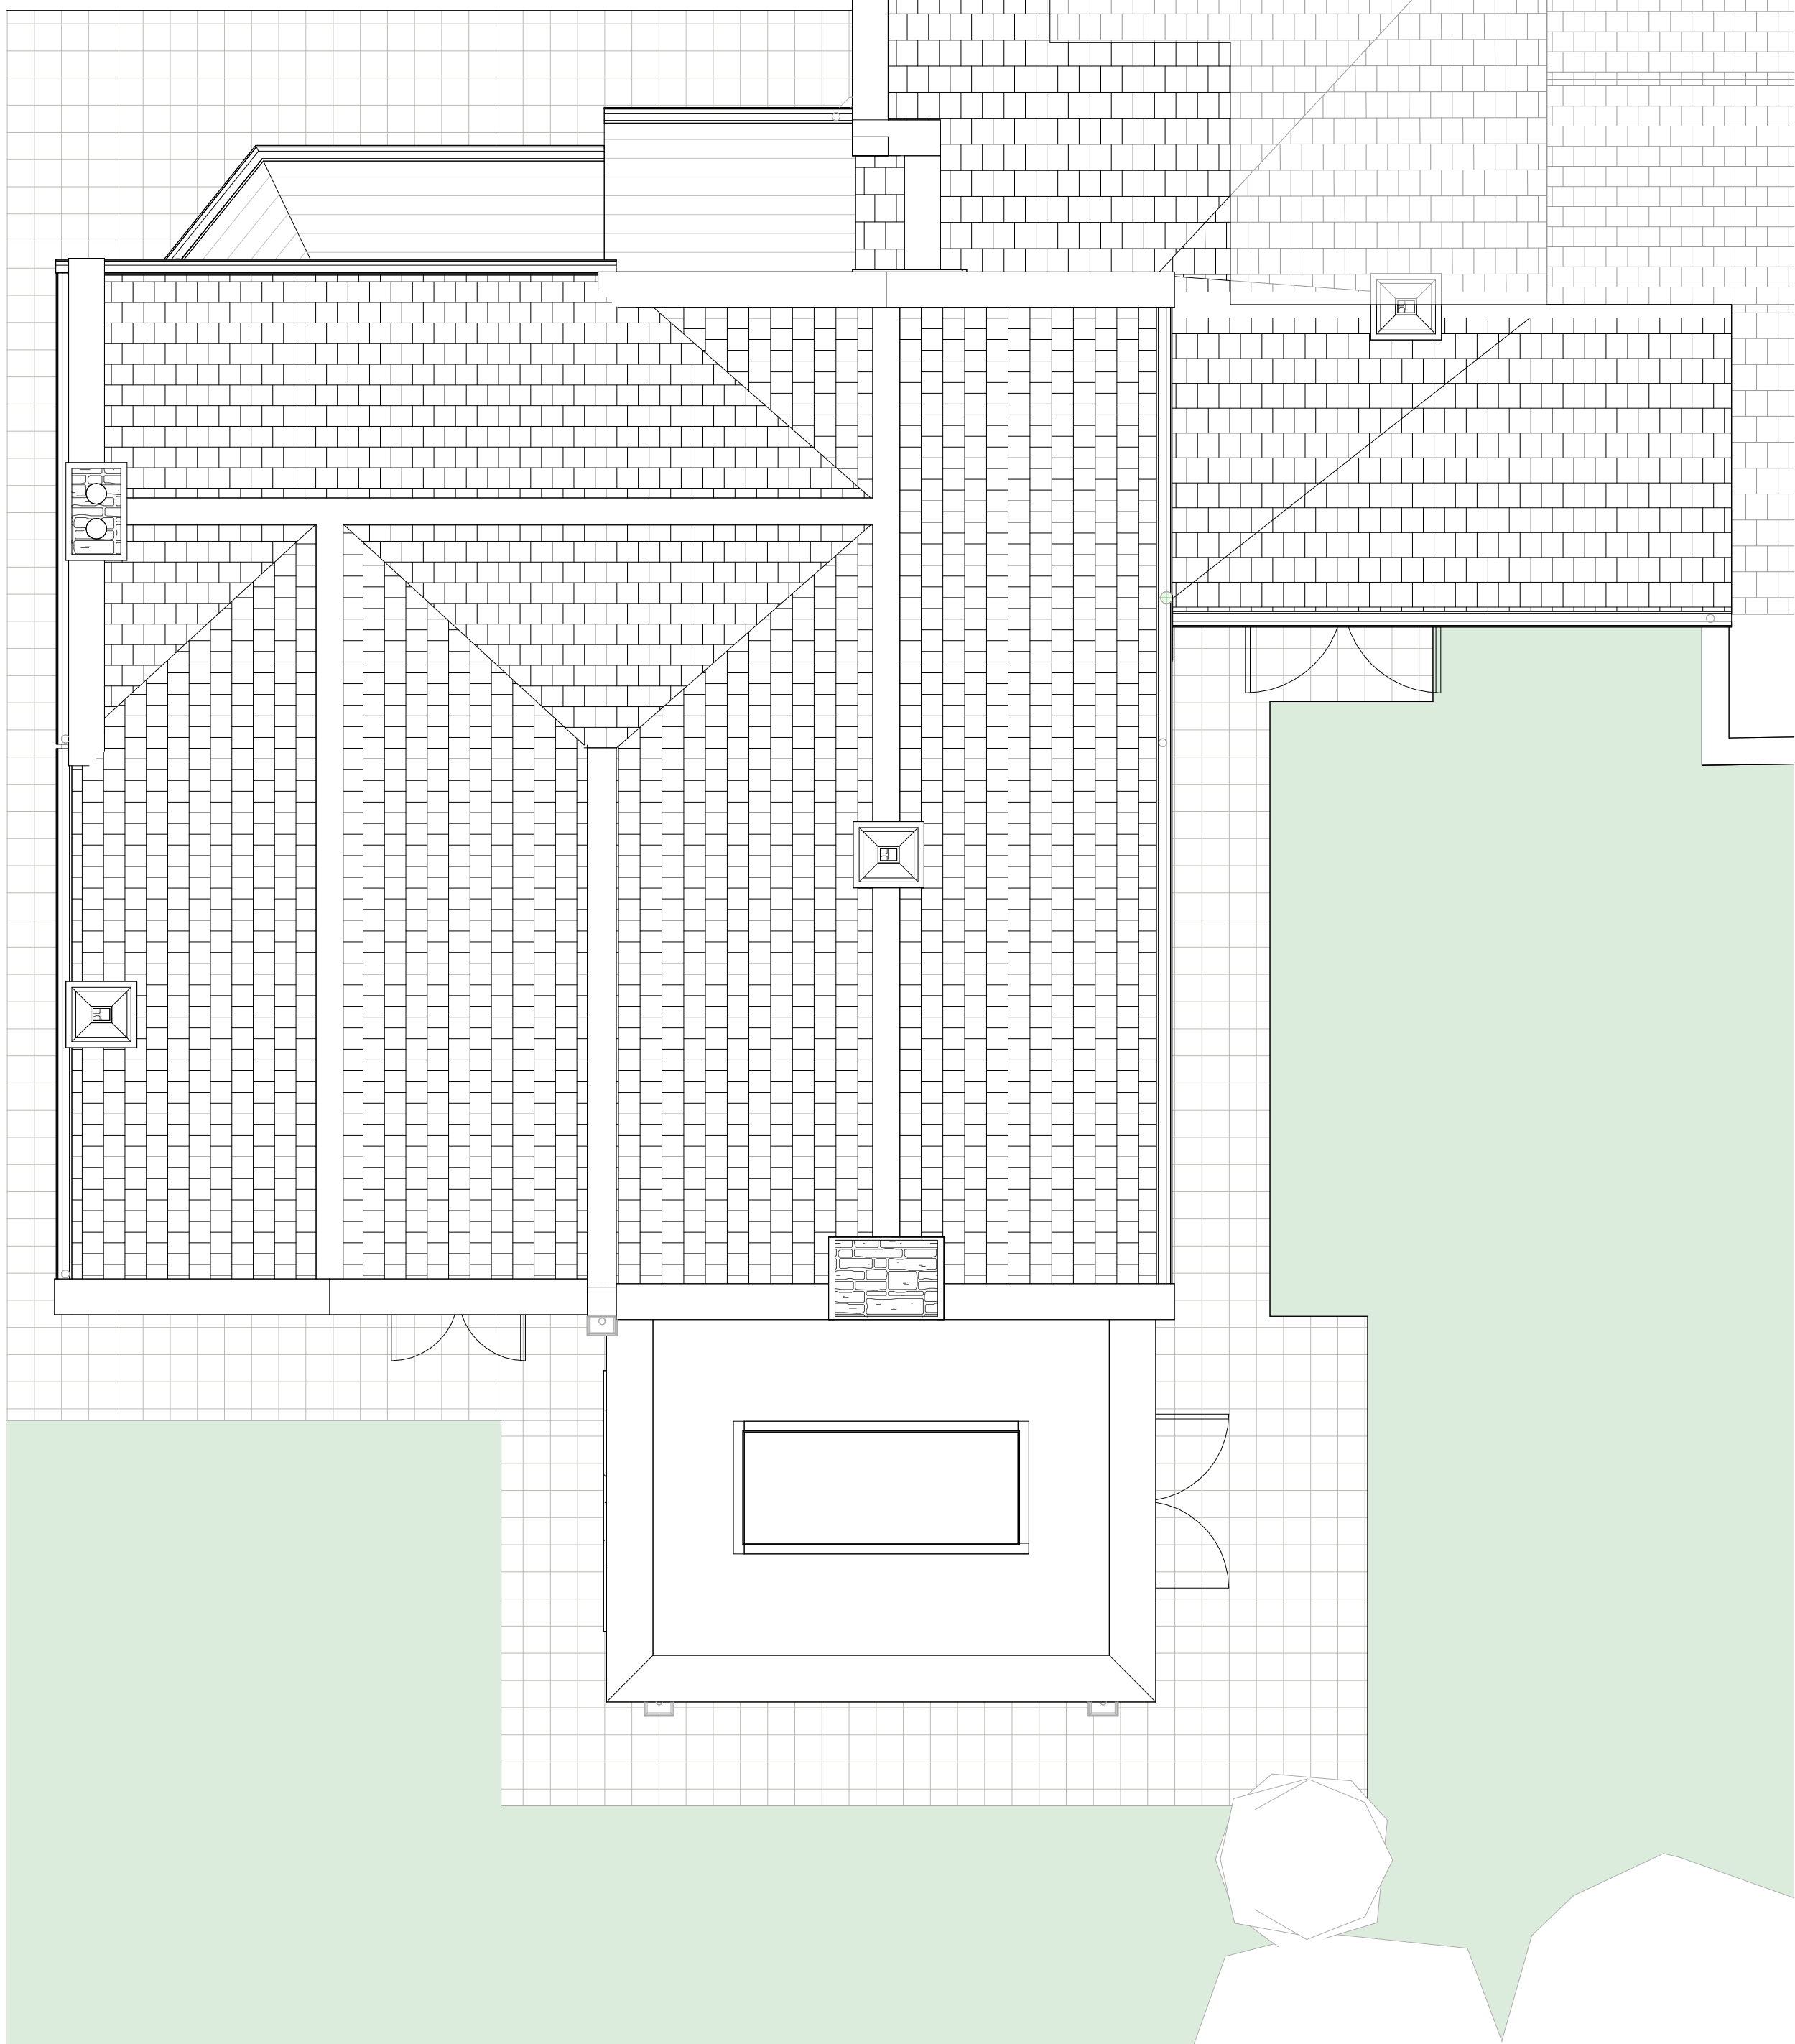

02 Proposed Roof Plan
1 : 50

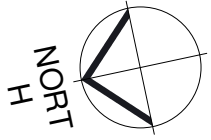

Responsibility is not accepted for errors made by others in scaling from this drawing.
All construction information should be taken from figured dimensions only.



NOTE

BUILDING SURVEY OF EXISTING IS NON CONCLUSIVE, PLEASE ENSURE THAT ALL MEASUREMENTS ARE TAKEN FROM SITE. CONTRACTOR TO CHECK ALL DIMENSIONS AND REPORT ALL ERRORS AND OMISSIONS TO THE ENGINEER. ANY DIMENSIONS SHOWN ARE IN MM.

LANDSCAPE DESIGN INDICATIVE AND DOES NOT FORM PART OF ARCHITECTURAL PACKAGE


KEY

— Denotes Site Boundary Line



3D Proposed Axo

PL	PL01	25.03.2026	LPA Issue	
(STATUS)	REV	DATE	DESCRIPTION	
CLIENT				REVISED BY
Mr Christopher Roche				Z
				CHECKED BY
The Forge, 123 Winsley				ORIGINATOR NO
BA15 2LQ				72
CONSULTANT				

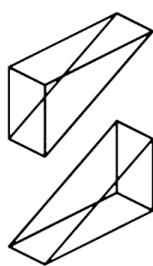

ARCHITECTURAL
SERVICES



21 Langley Road Trowbridge Wiltshire BA14 0LL

Tel: 01225 342837

Mobiles: 07831 817906 & 07789 744420

PROJECT

Single Storey Rear Extension
The Forge, 123 Winsley

DRAWING TITLE

Proposed Plans

SUITABILITY STATUS

PL : PLANNING

SCALE

As indicated
@ A1

YEAR | DESIGNER | PROJECT NUMBER | SHEET NUMBER

25-SZ-722-1000

REVISION

PL01