


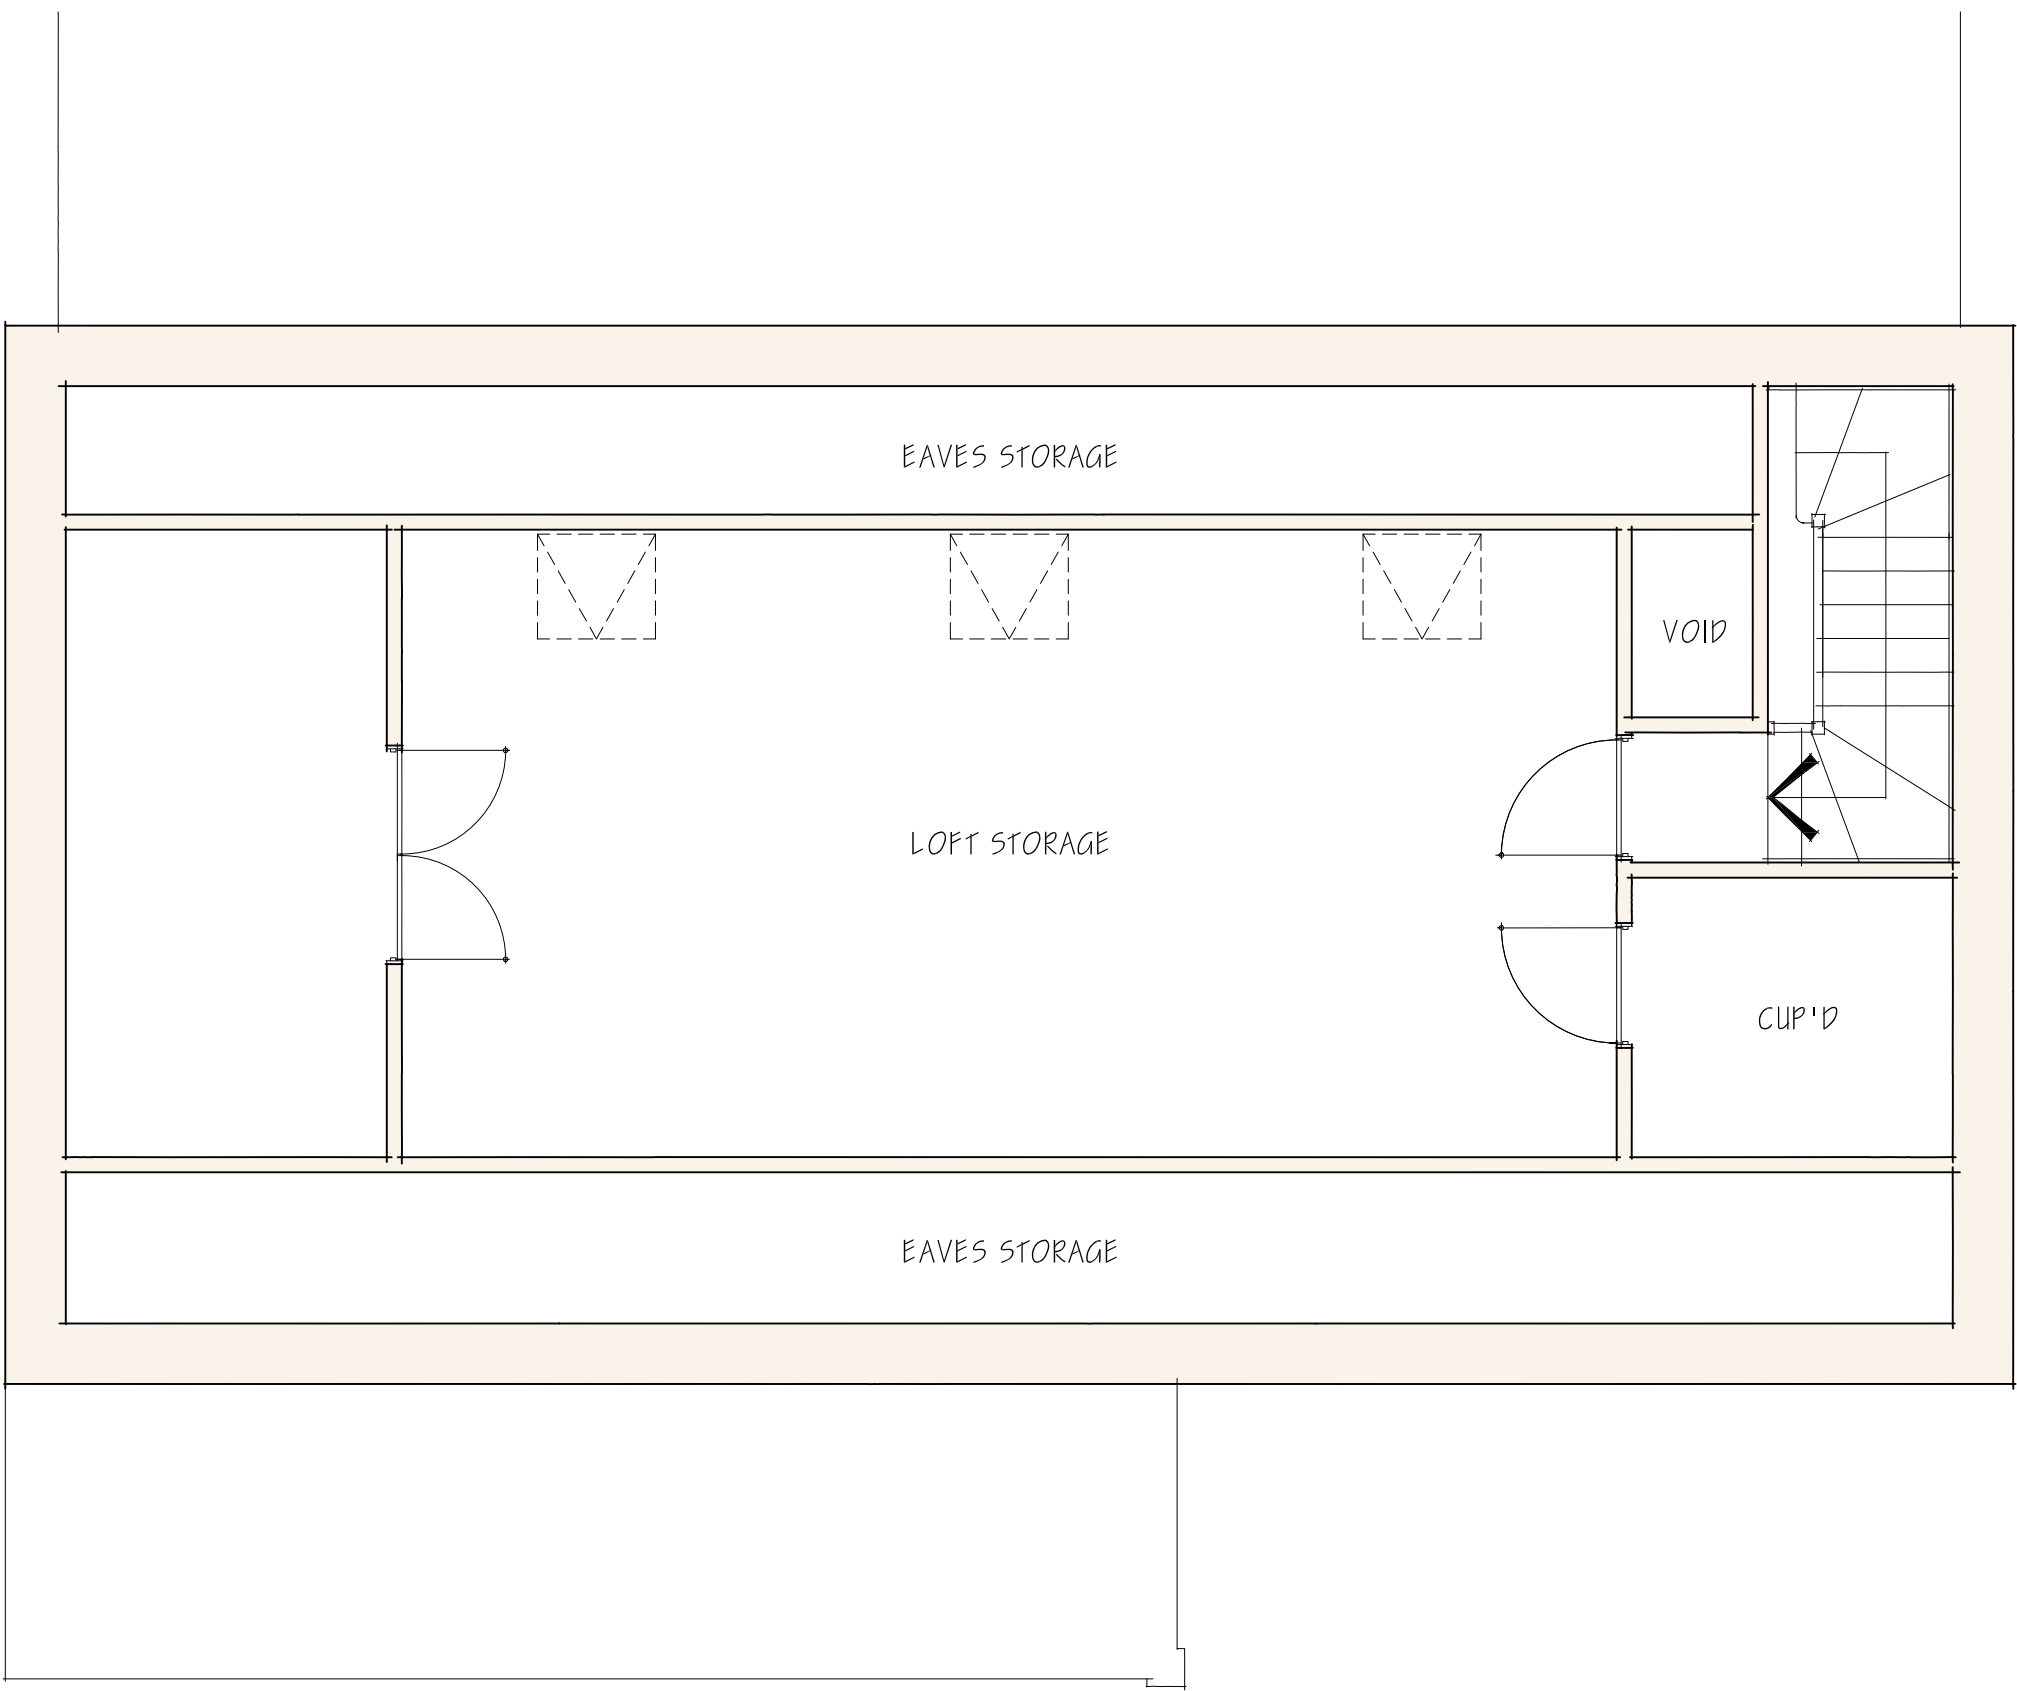


 

SECOND FLOOR PLAN

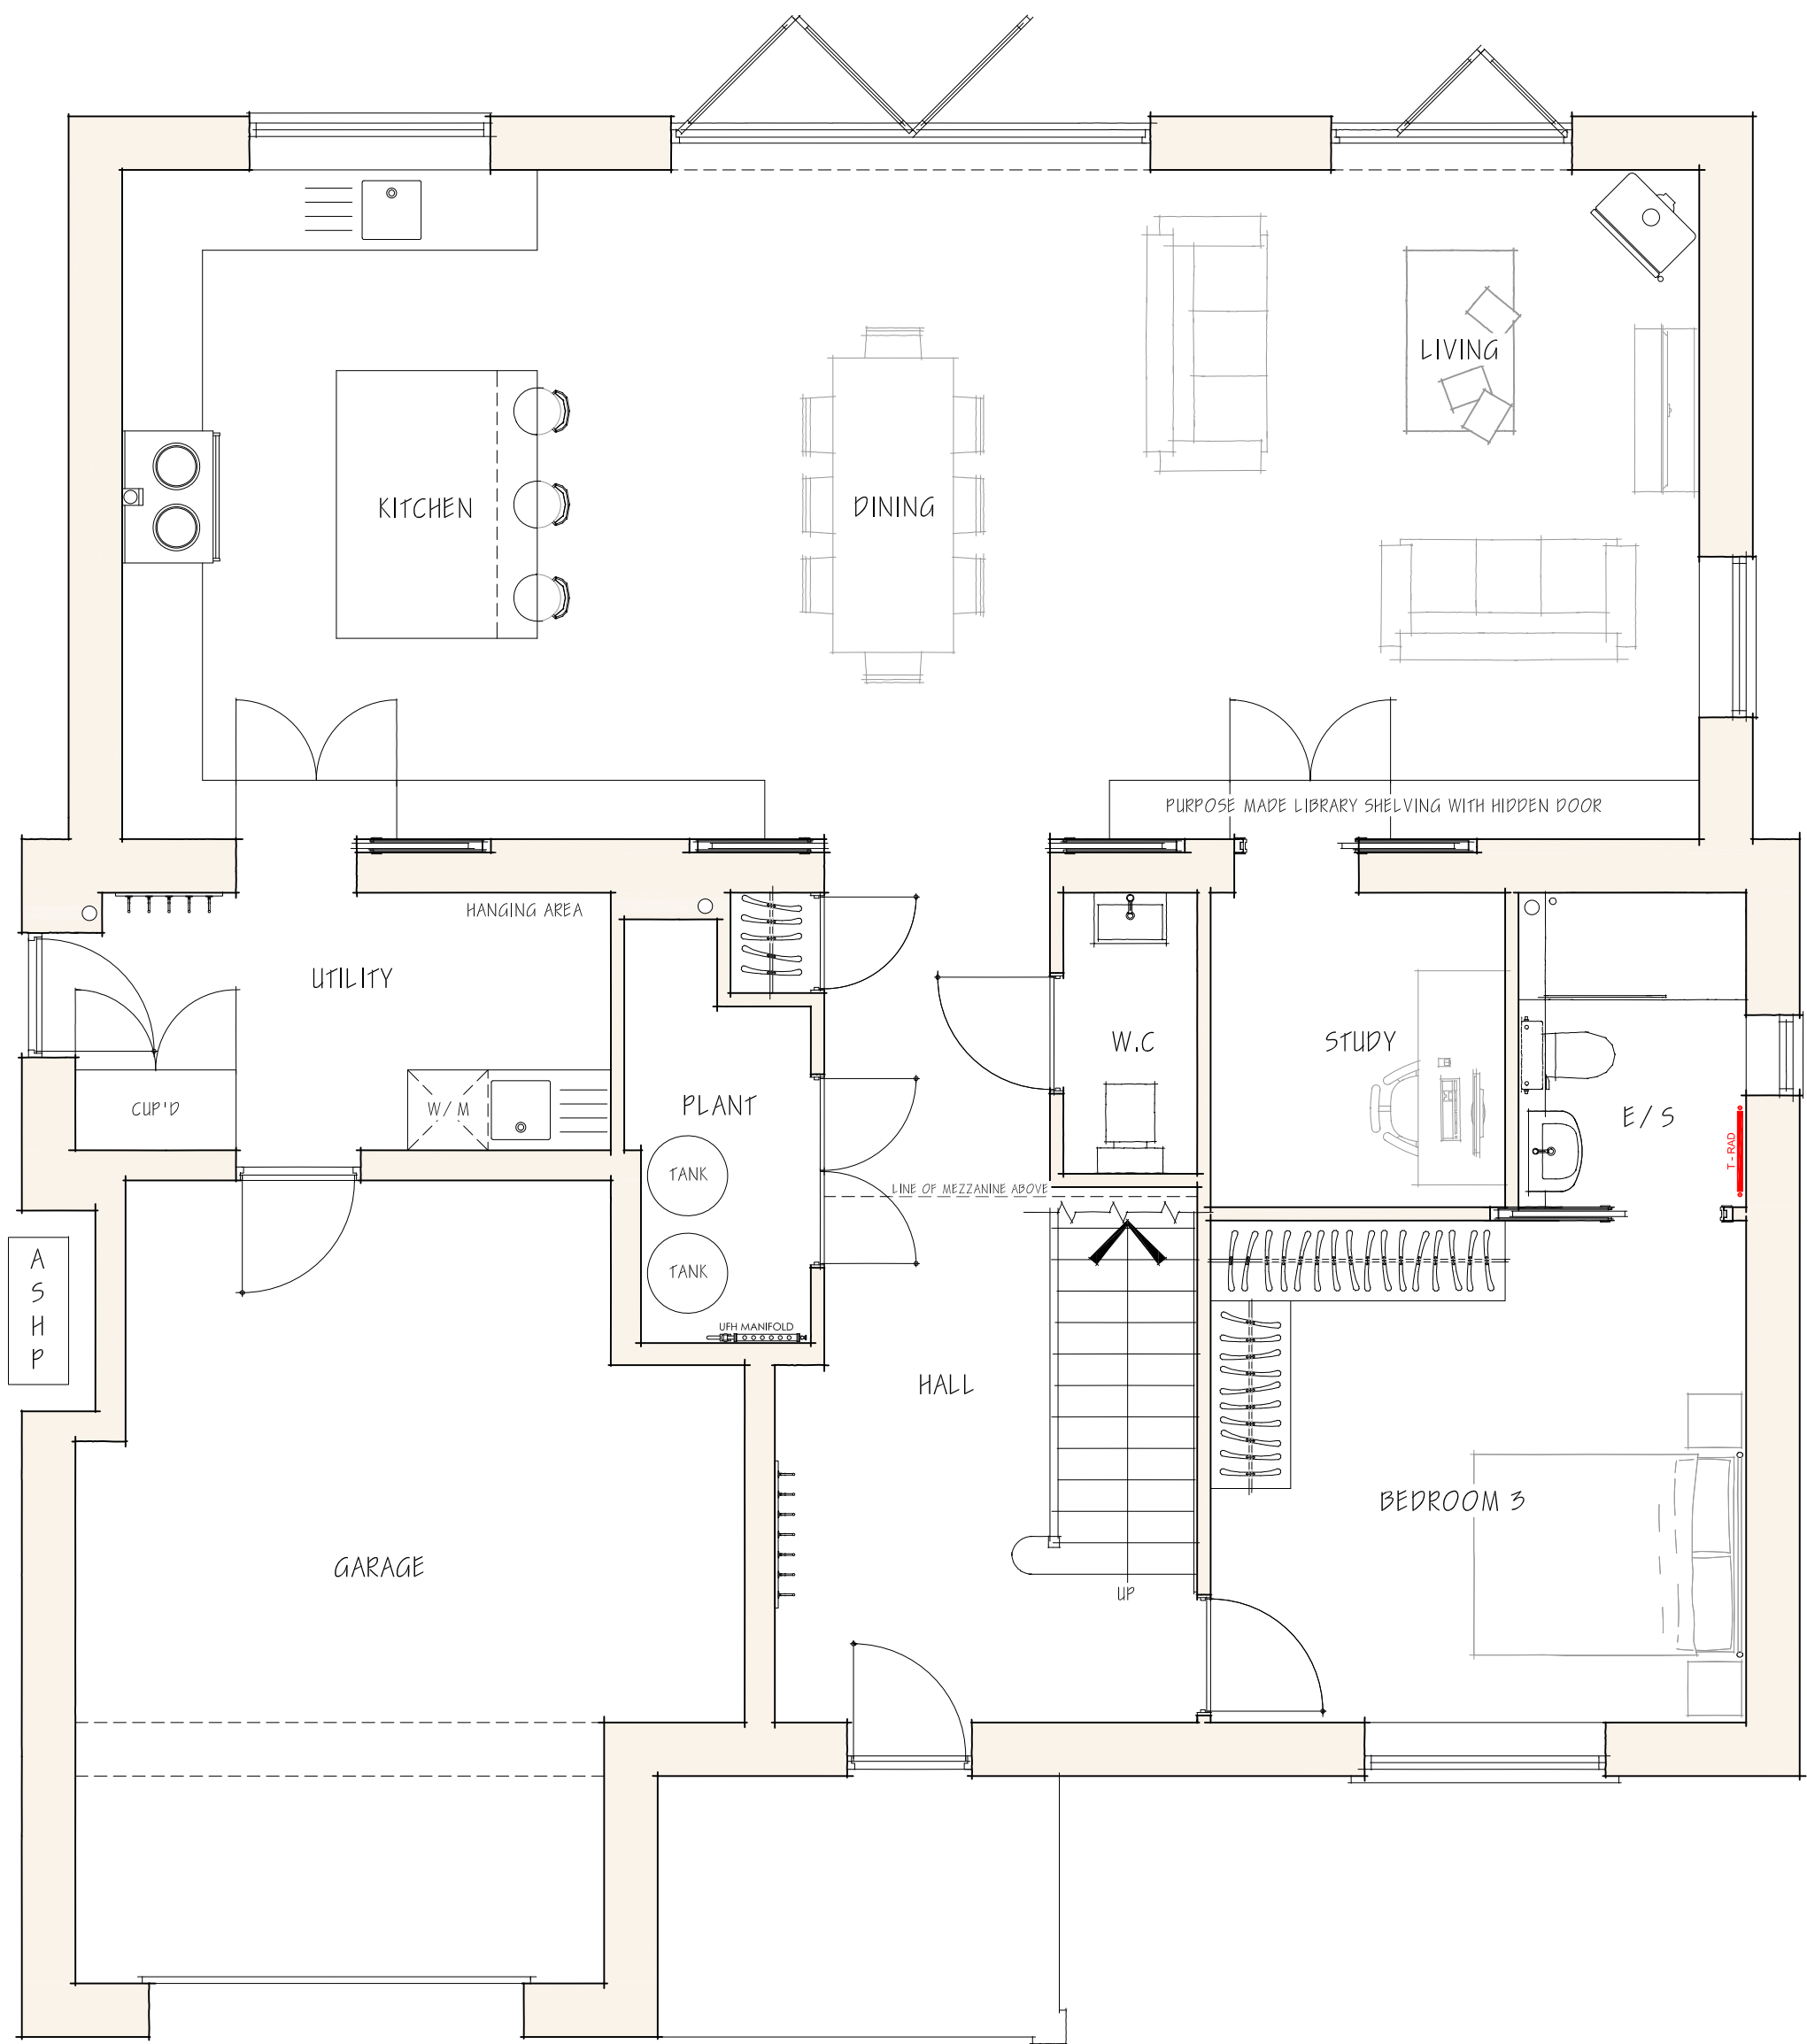

GROUND FLOOR PLAN

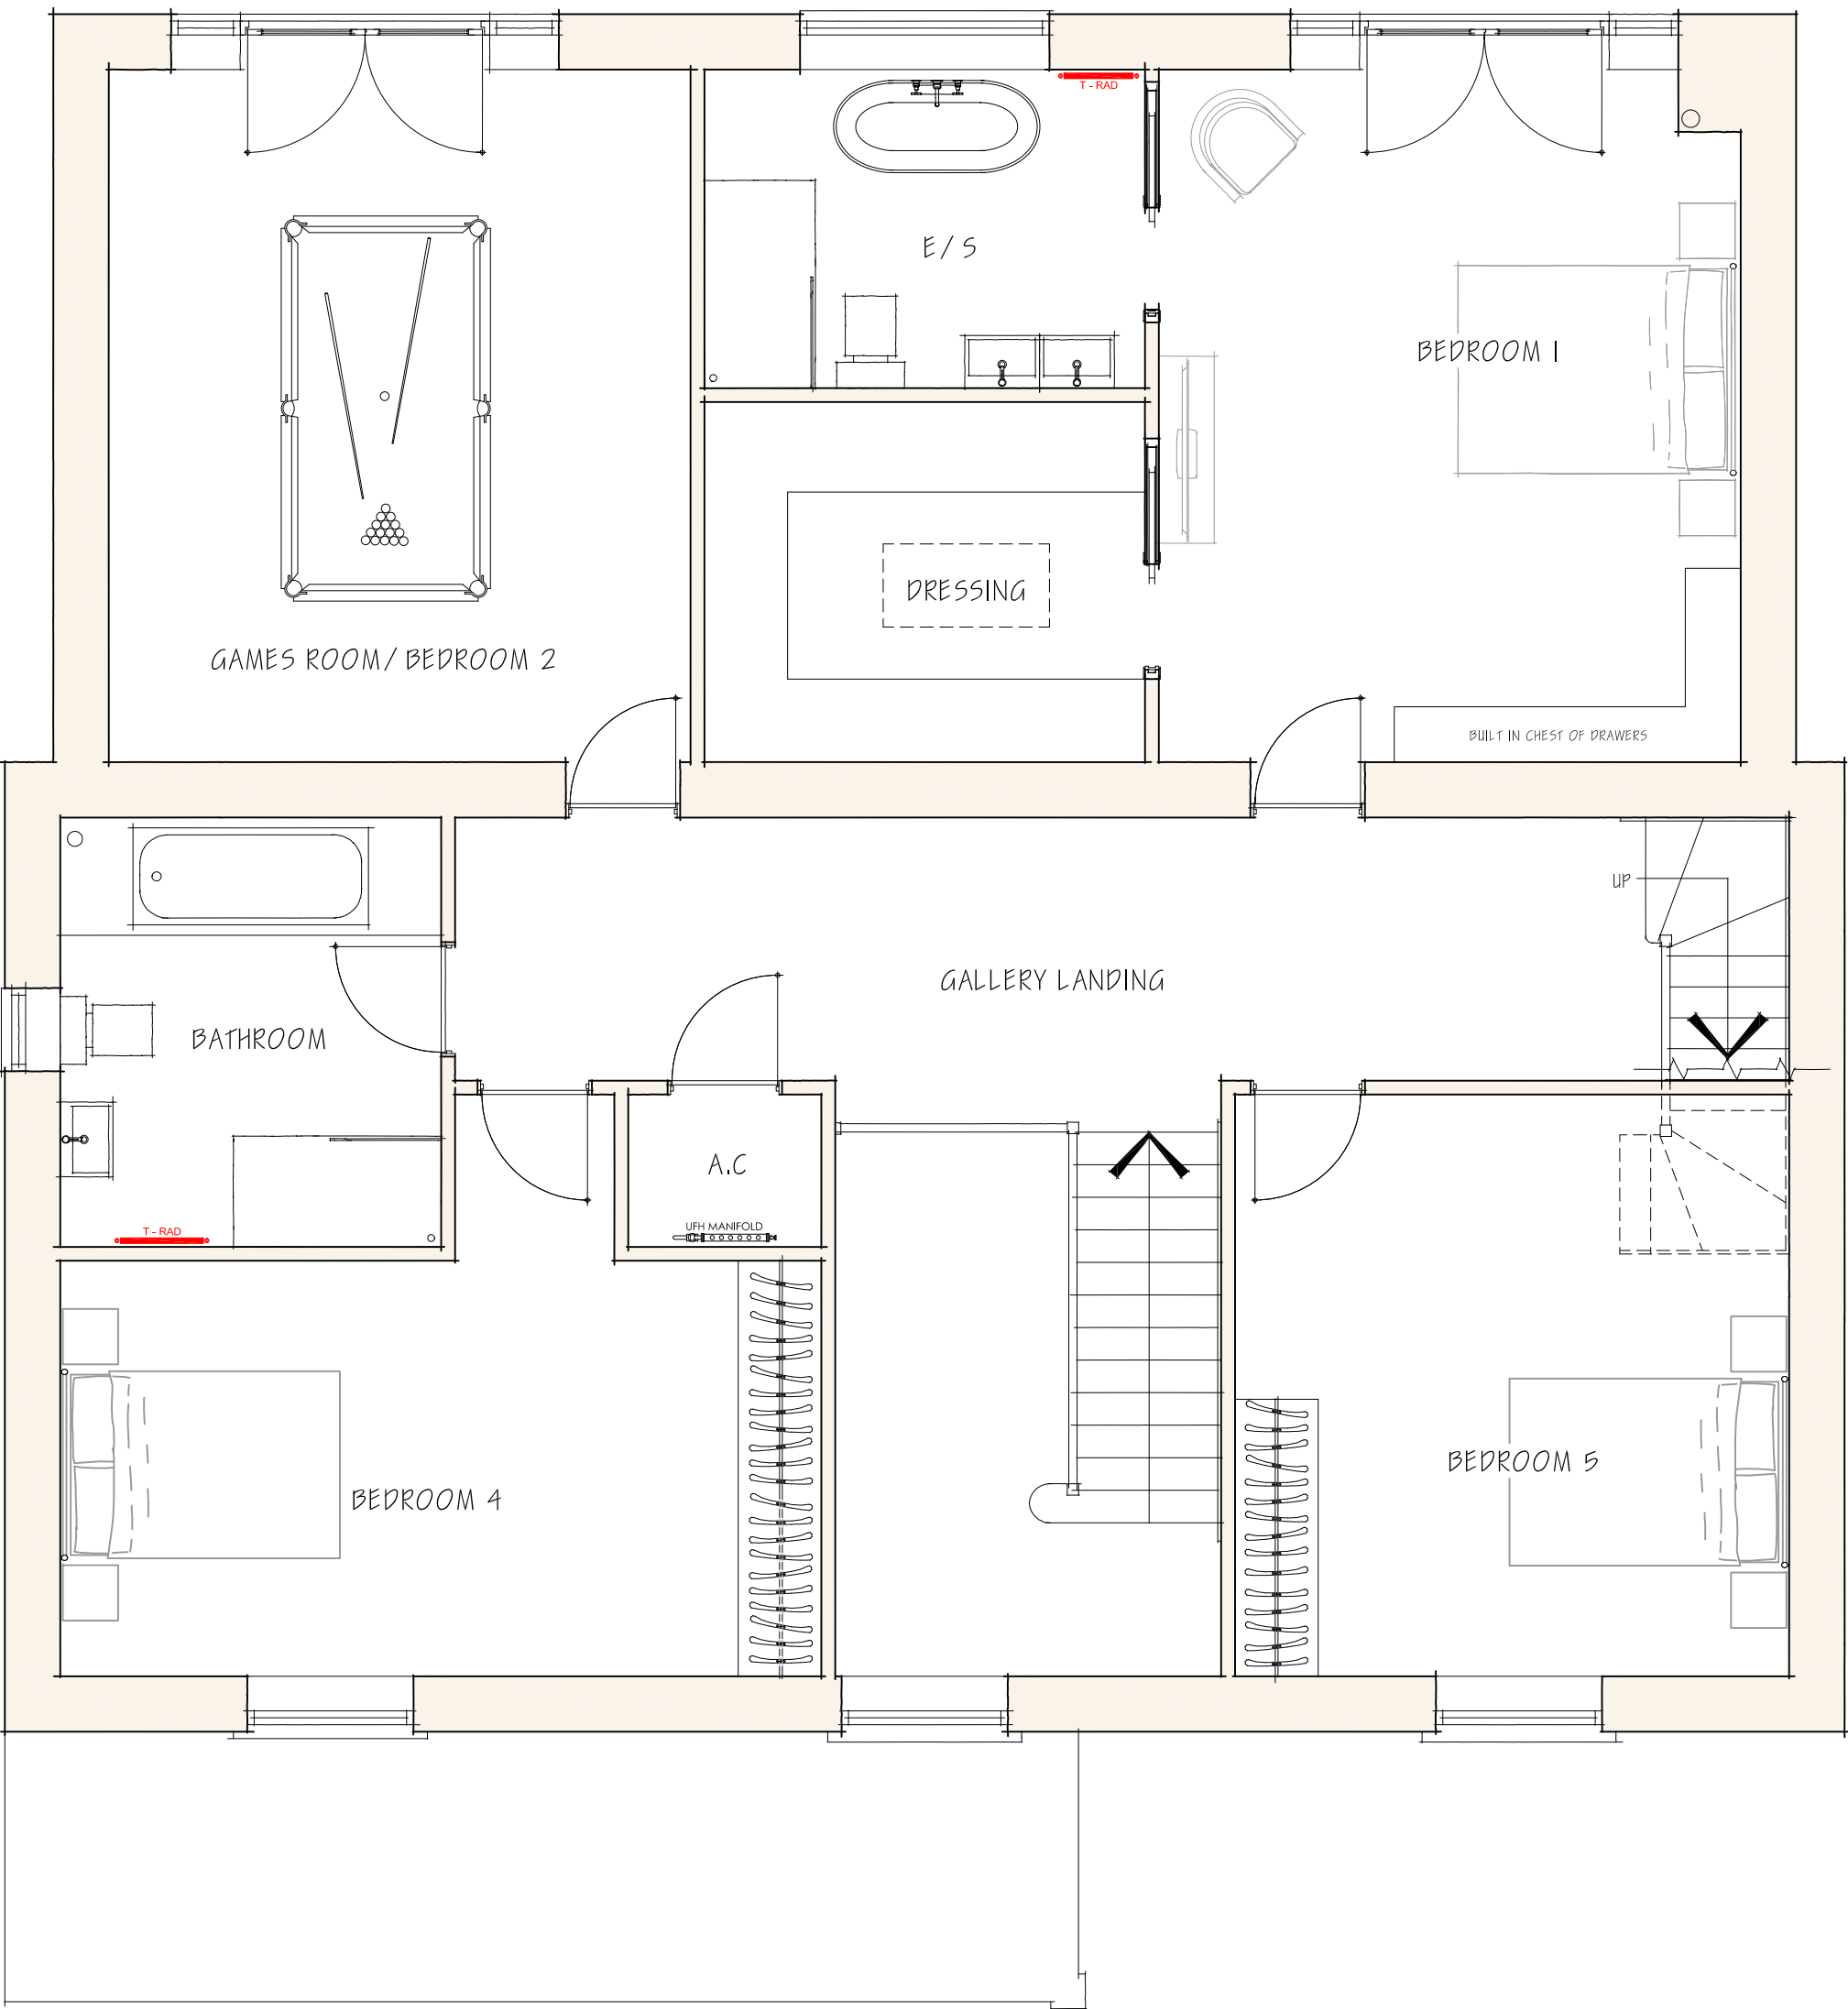

FIRST FLOOR PLAN

This drawing is copyright of CLARK & MASLIN Ltd and may not be copied or reproduced without permission.
Figured dimensions are to be taken in preference to scaled dimensions.
Large scale drawings to have preference to small scale drawings.
Dimensions for fixed-in items are to be checked on site prior to manufacture.

REV	DETAIL OF REVISION	BY	DATE
A	AMENDED TO CLIENTS REQUESTS	EM	24/11/25
B	AMENDED TO CLIENTS REQUESTS	EM	15/12/25
C	AMENDED TO CLIENTS REQUESTS	EM	09/01/26
D	AMENDED FOR PLANNING	EM	02/03/26
E	AMENDED TITLE BLOCK	EM	25/03/26



PLANNING DRAWING

CLARK & MASLIN
Unit 5, Charlton Business Park
Crudwell Road, Malmesbury
Wiltshire, SN16 9RU
Telephone: 01666 822911
www.clarkandmaslin.co.uk
Planning Architecture Conservation

Client
MR T HORTON & MISS S ROFE

Project
PROPOSED DEMOLITION AND REPLACEMENT
DWELLING, 15 CALLOWS CROSS, BRINKWORTH,
CHIPPENHAM, WILTSHIRE, SN15 5DY

Description
PROPOSED FLOOR PLANS

Scale	PG Size	Drawn	Date
1:50	A1	EM	OCT '25

Drawing No	Revision
5845/50	E