




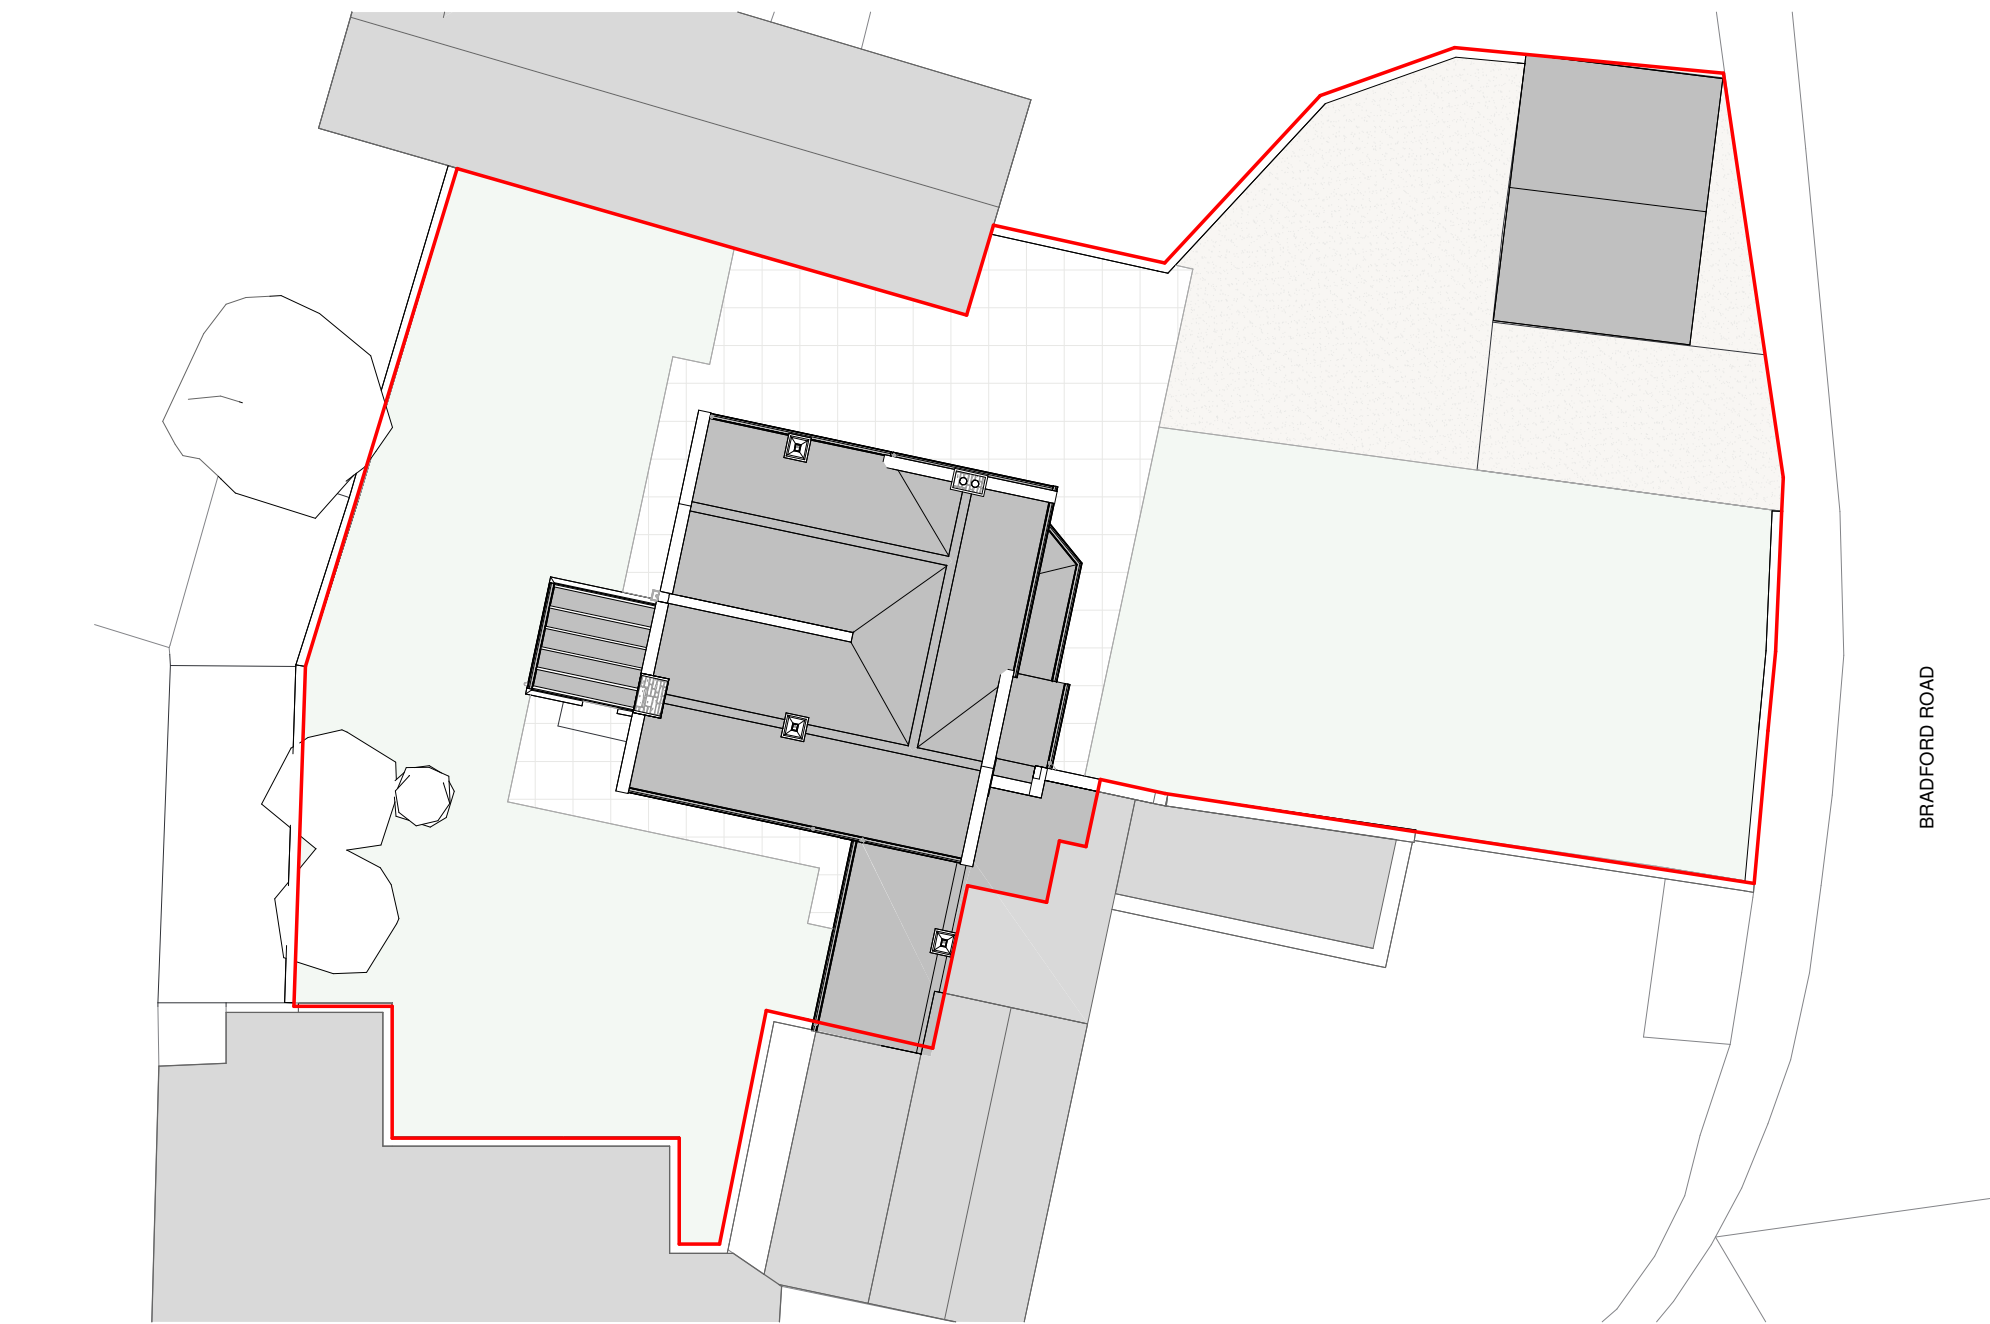


SLP Site Location Plan
1 : 1250

 

ES Existing Site Plan
1 : 200

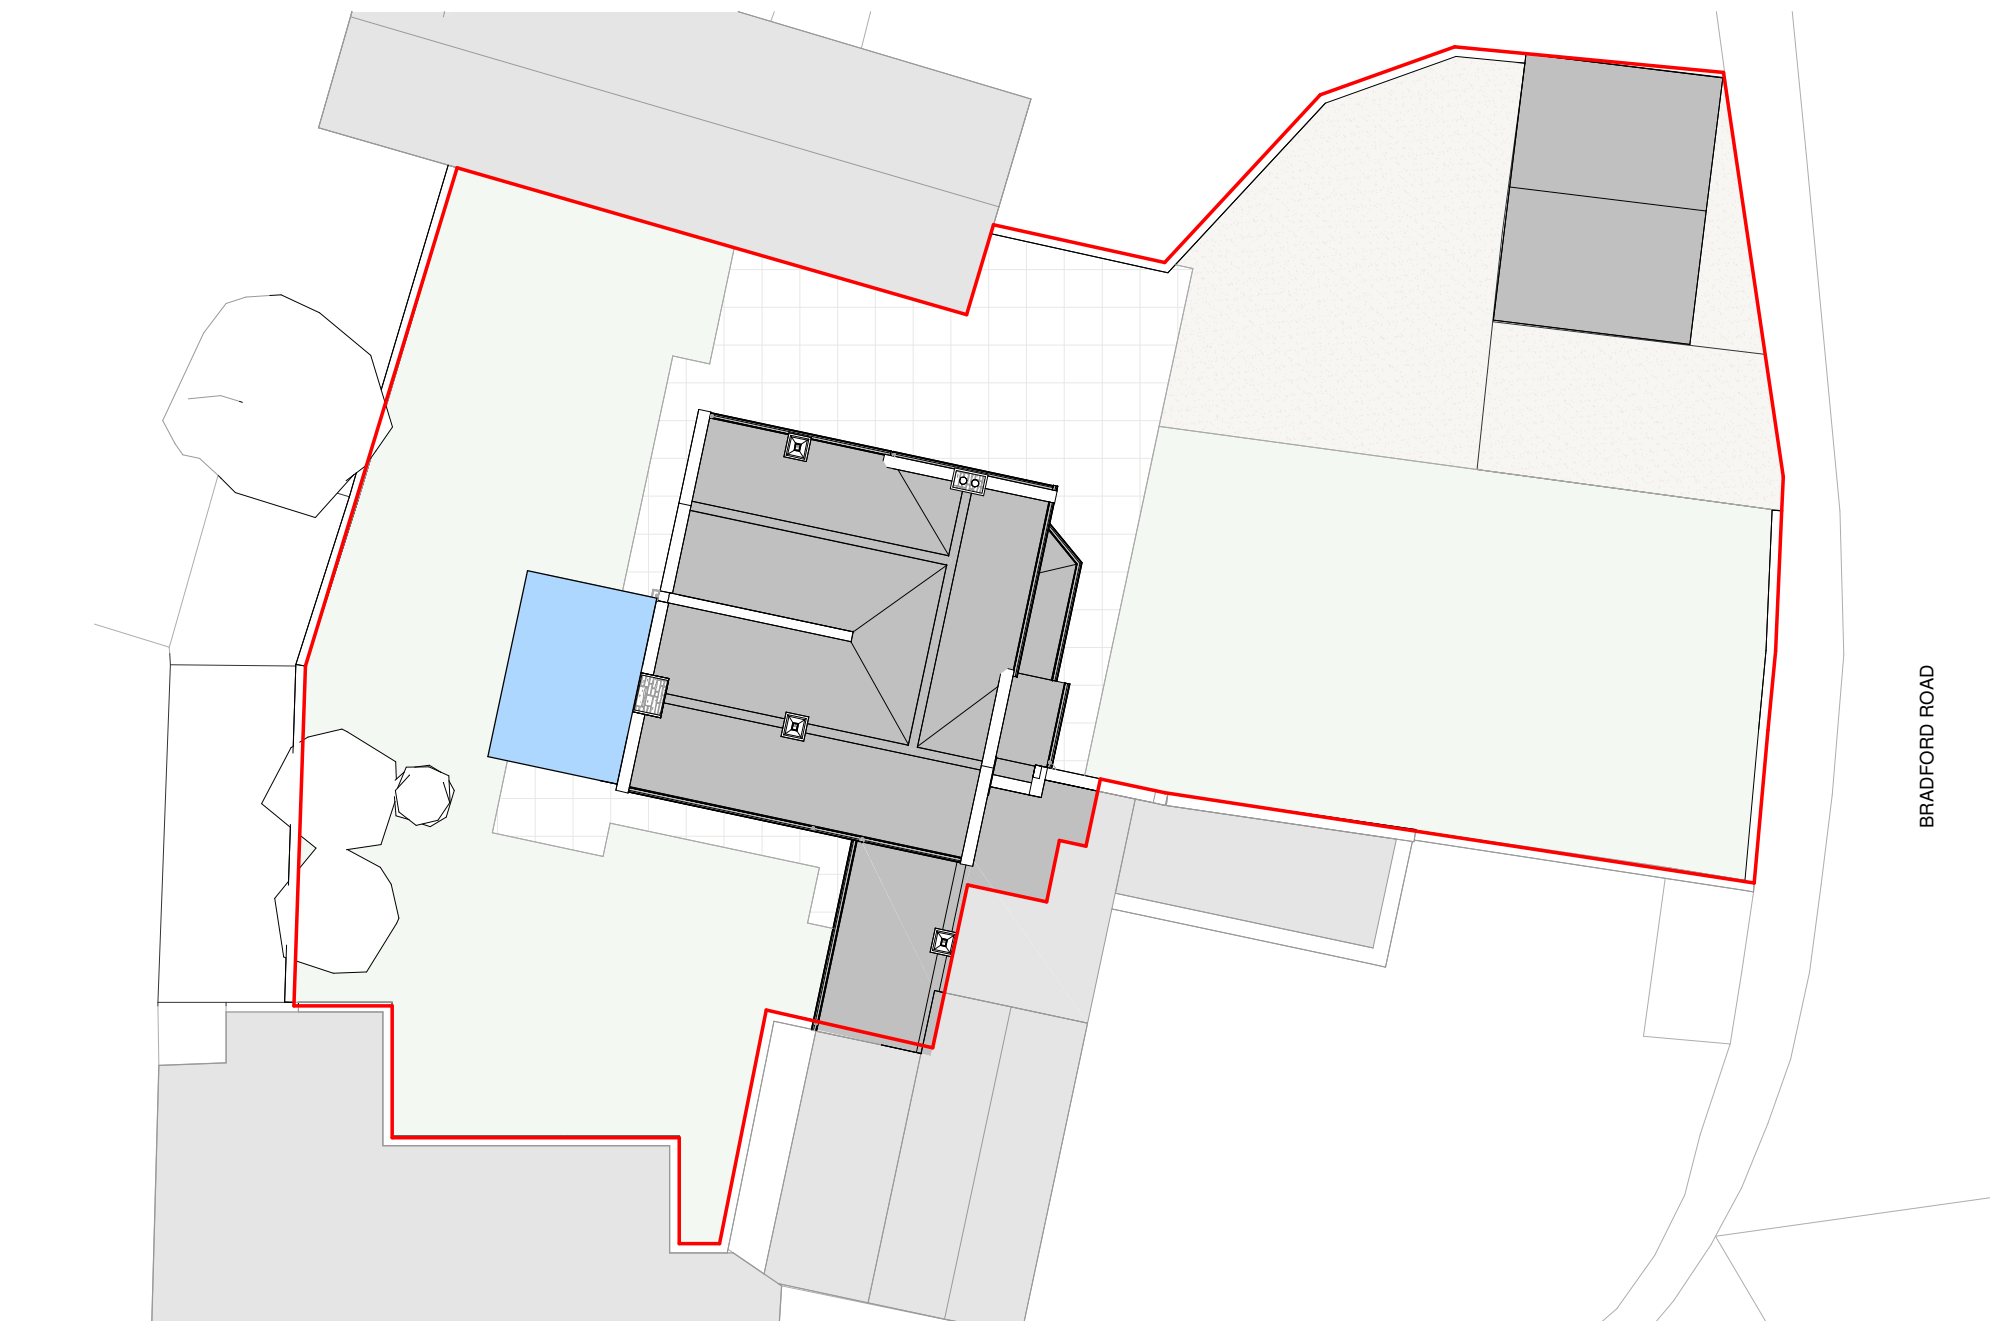

PS Proposed Site Plan
1 : 200

 

Responsibility is not accepted for errors made by others in scaling from this drawing. All construction information should be taken from figured dimensions only.

NOTE:
Studio Zed take no responsibility for the accuracy of the boundary. All coordinates to be checked on site and correlated against land registry ownership boundary.

- KEY:
- Site Boundary Line
 - Denotes Existing Property
 - Denotes Area of Proposed Works

PL	PL01	25.03.2026	LPA Issue
STATUS	REV	DATE	DESCRIPTION
CLIENT	Mr Christopher Roche		
REVISD BY	ZW		
CHECKED BY	-		
ORIGINATOR NO	722		
CONSULTANT	The Forge, 123 Winsley BA15 2LQ		



21 Langley Road Trowbridge Wiltshire BA14 0LL
Tel: 01225 342837
Mobile: 07389 809794 & 07831 817906

PROJECT
Single Storey Rear Extension
The Forge, 123 Winsley

DRAWING TITLE
Site Location & Site Plans

SUITABILITY STATUS PL : PLANNING	SCALE As indicated @ A2
YEAR DESIGNER PROJECT SHEET NUMBER 25-SZ-722-0010	REVISION PL01