



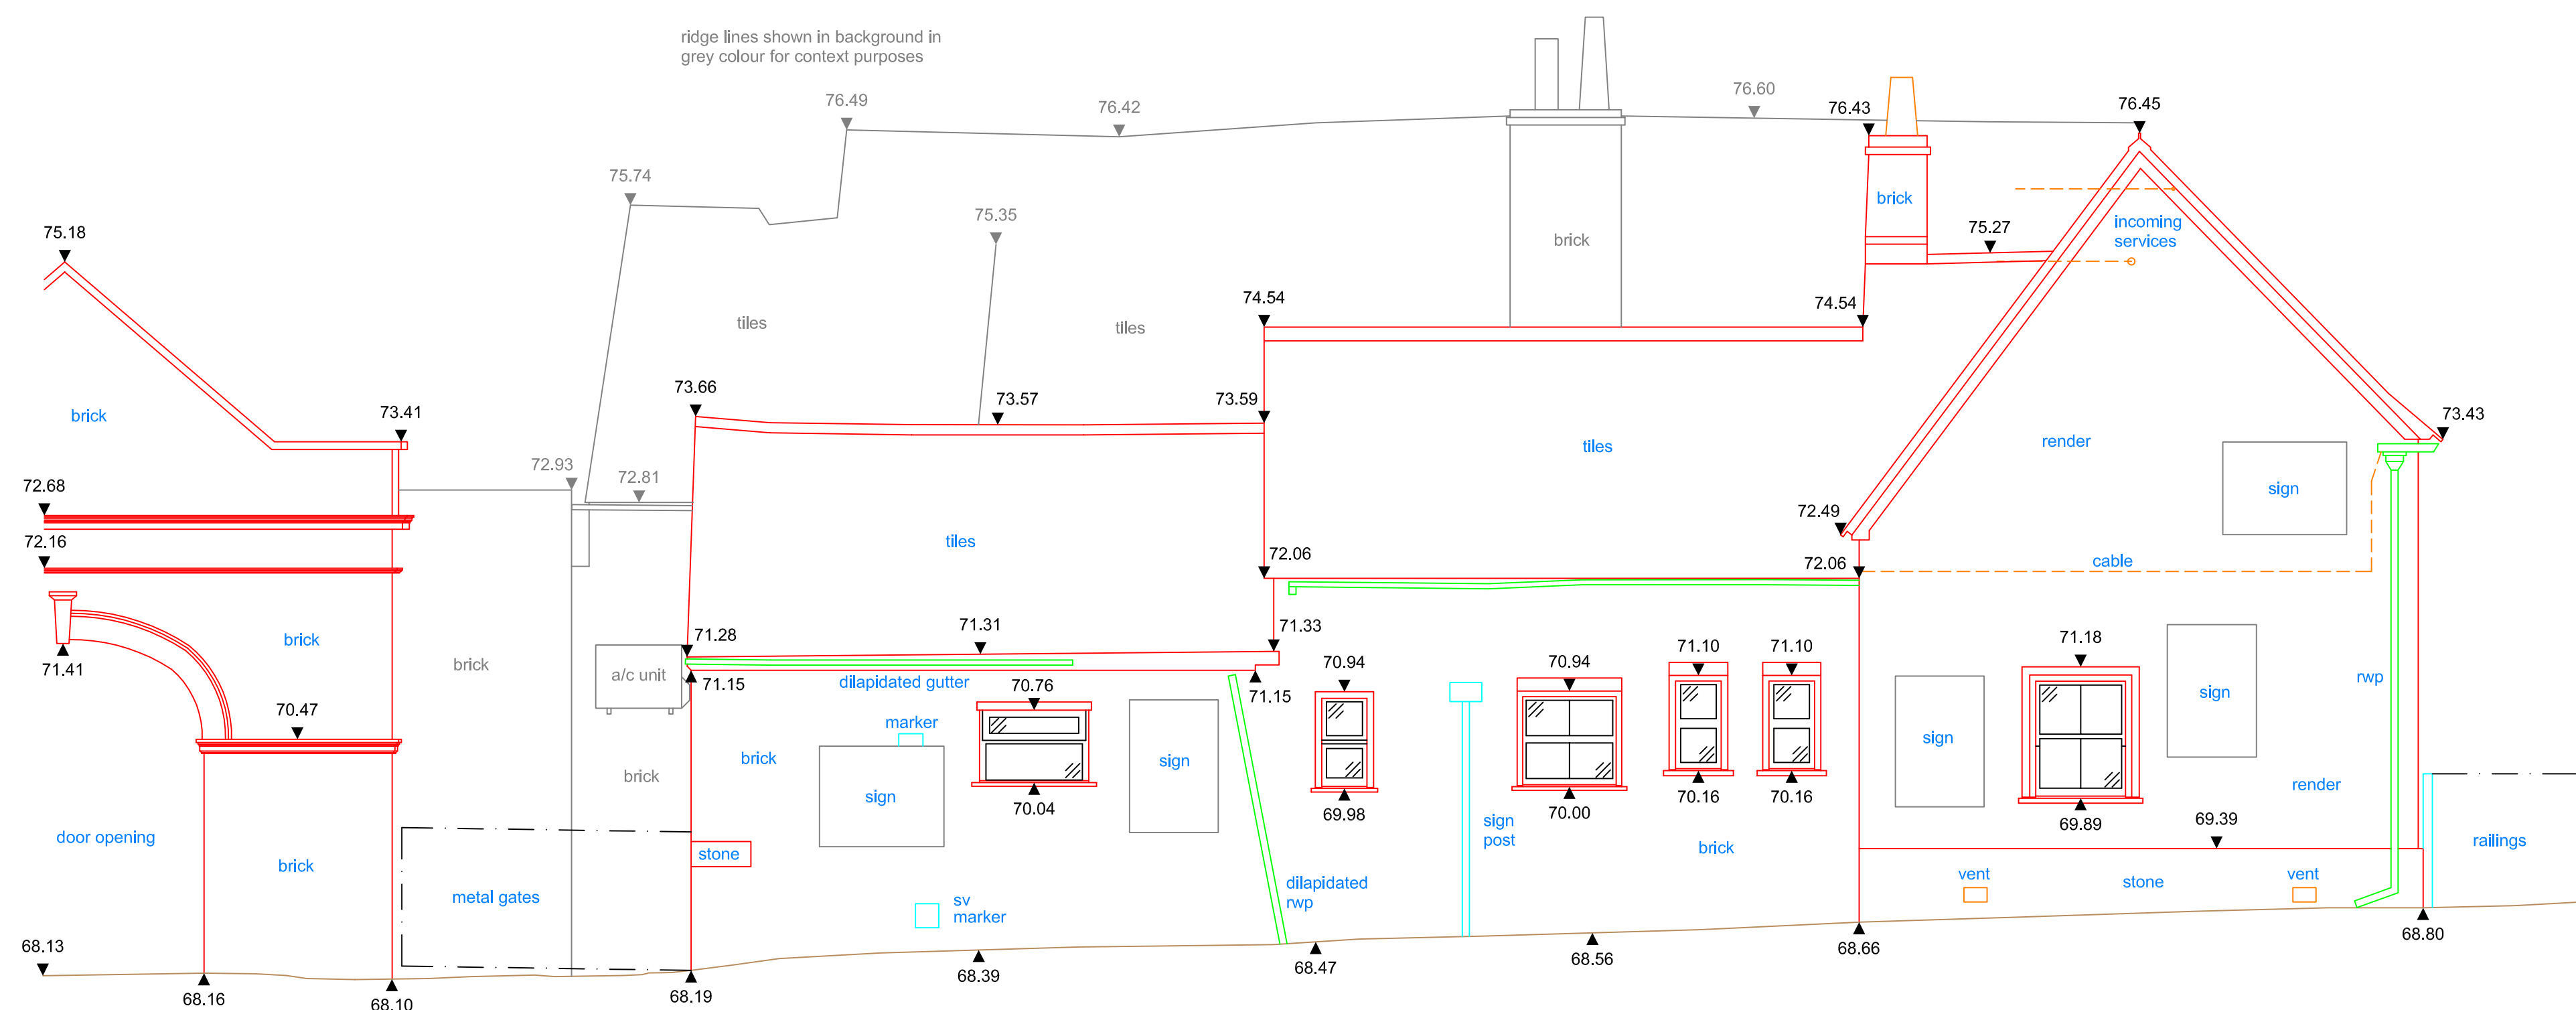

South West Elevation

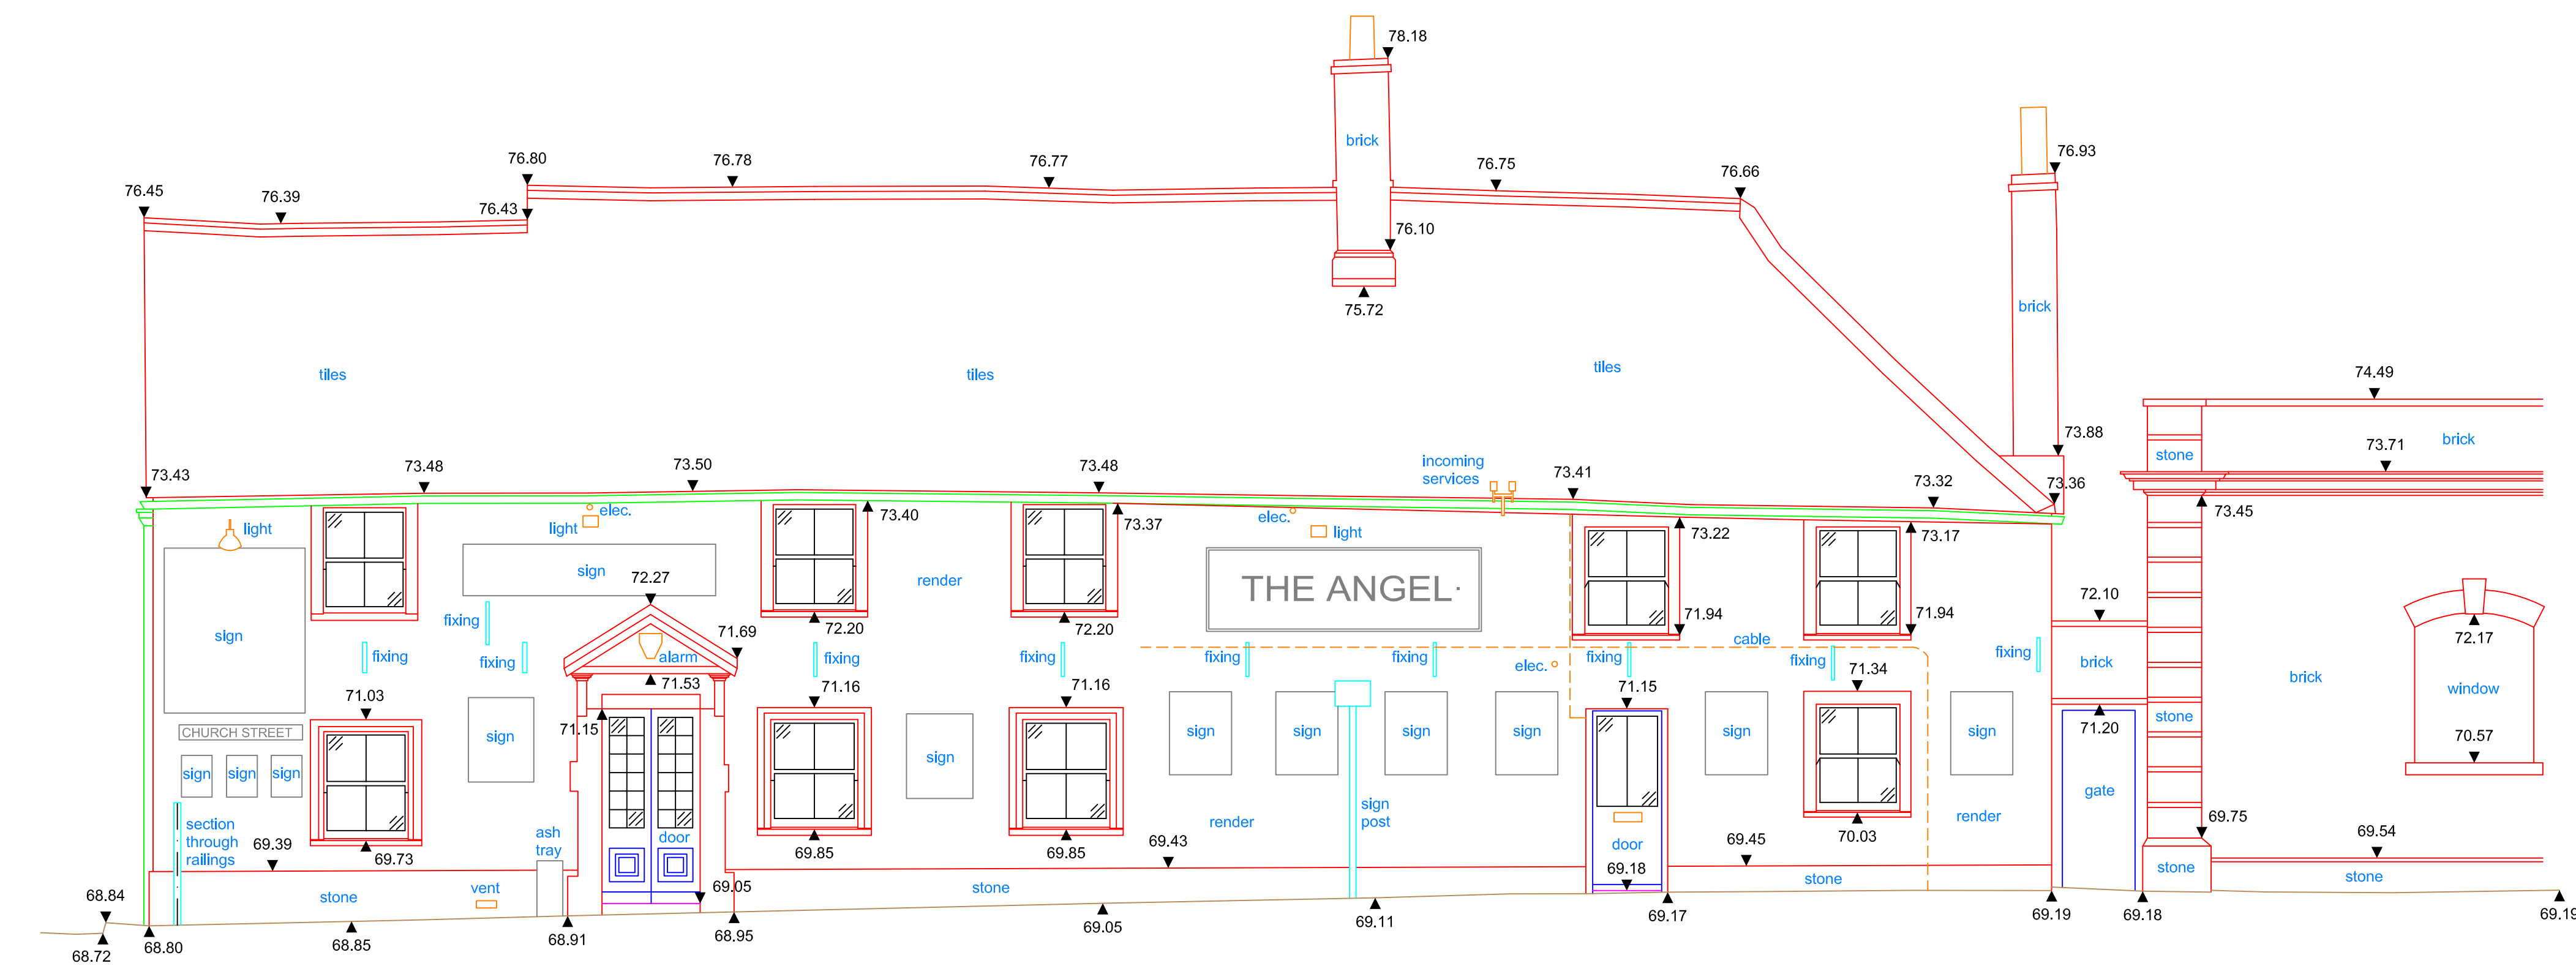

South East Elevation

STANDARD REFERENCES

ABBREVIATIONS	
ah	apex height
bh	beam height
ch	ceiling height
cl	cover level
csu	ceiling slopes up
dh	door height
lch	lister ceiling ht.
fl	floor level
hh	head height
ic	inspection cover
il	invert level
mh	manhole
rad	radius
rsu	rafter slopes up
rwp	rainwater pipe
sh	ash height
sph	spring height
snp	soil vent pipe
utr	unable to raise
vp	vent pipe
w/a	window above
wsu	wall slopes up

- Notes
1. This survey has been computed and drawn about the Ordnance Survey National Grid.
 2. All levels are in metres and relate to the Ordnance Survey active GPS stations.
 3. This survey was measured for a scale of 1:100, any subsequent enlargements should be verified on site.

Revisions


Clifton Surveys Ltd
Topographical and Measured Building Surveyors
1 Wellington Park
Clifton
Bristol
BS8 2UR
TEL: (0117) 9735898
e-mail: info@cliftonsurveys.com
web: www.cliftonsurveys.com

The copyright in this plan remains vested in Clifton Surveys Ltd who will grant an irrevocable licence for use by the client upon receipt of full payment. No liability for accuracy shall extend beyond the specified scale of graphical response. All services and critical dimensions should be field verified.

Surveyed	T Lawrence	Date	February 2026
Drawn	A Moore	Checked	February 2026

Drawing Title	Elevations The Angel 3 Church Street, Westbury EX83 9LE
---------------	--

Client	Studio Yaqub Limited 160 Park Road, Stapleton Bristol BS16 1DW
--------	---

Drawing No.	Scale A3 @
540/7150/2	1:50