


Garage - Existing - Floor Plan

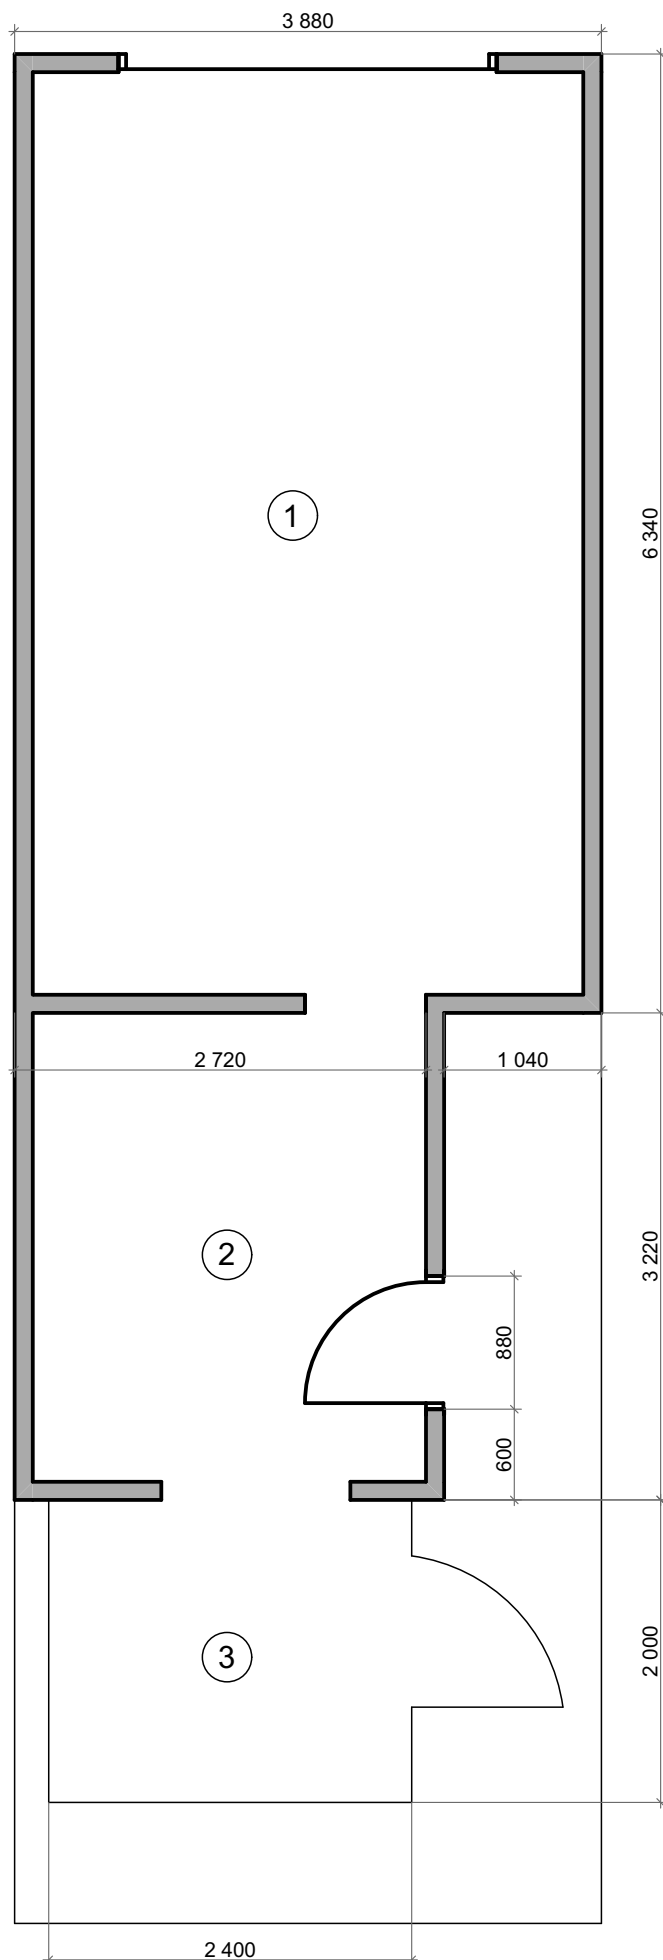

0 1m 2m

GB 009
Bramley Cottage
Garage - Existing
Floor Plan
Scale 1:50
Paper size A4

Room Schedule

Number	Name	Area (m ²)
1	Garage	22.2
2	Workshop/store	8.0
3	Lean-to Wooden shed	4.8