
 


Garage - Proposed - Floor Plan

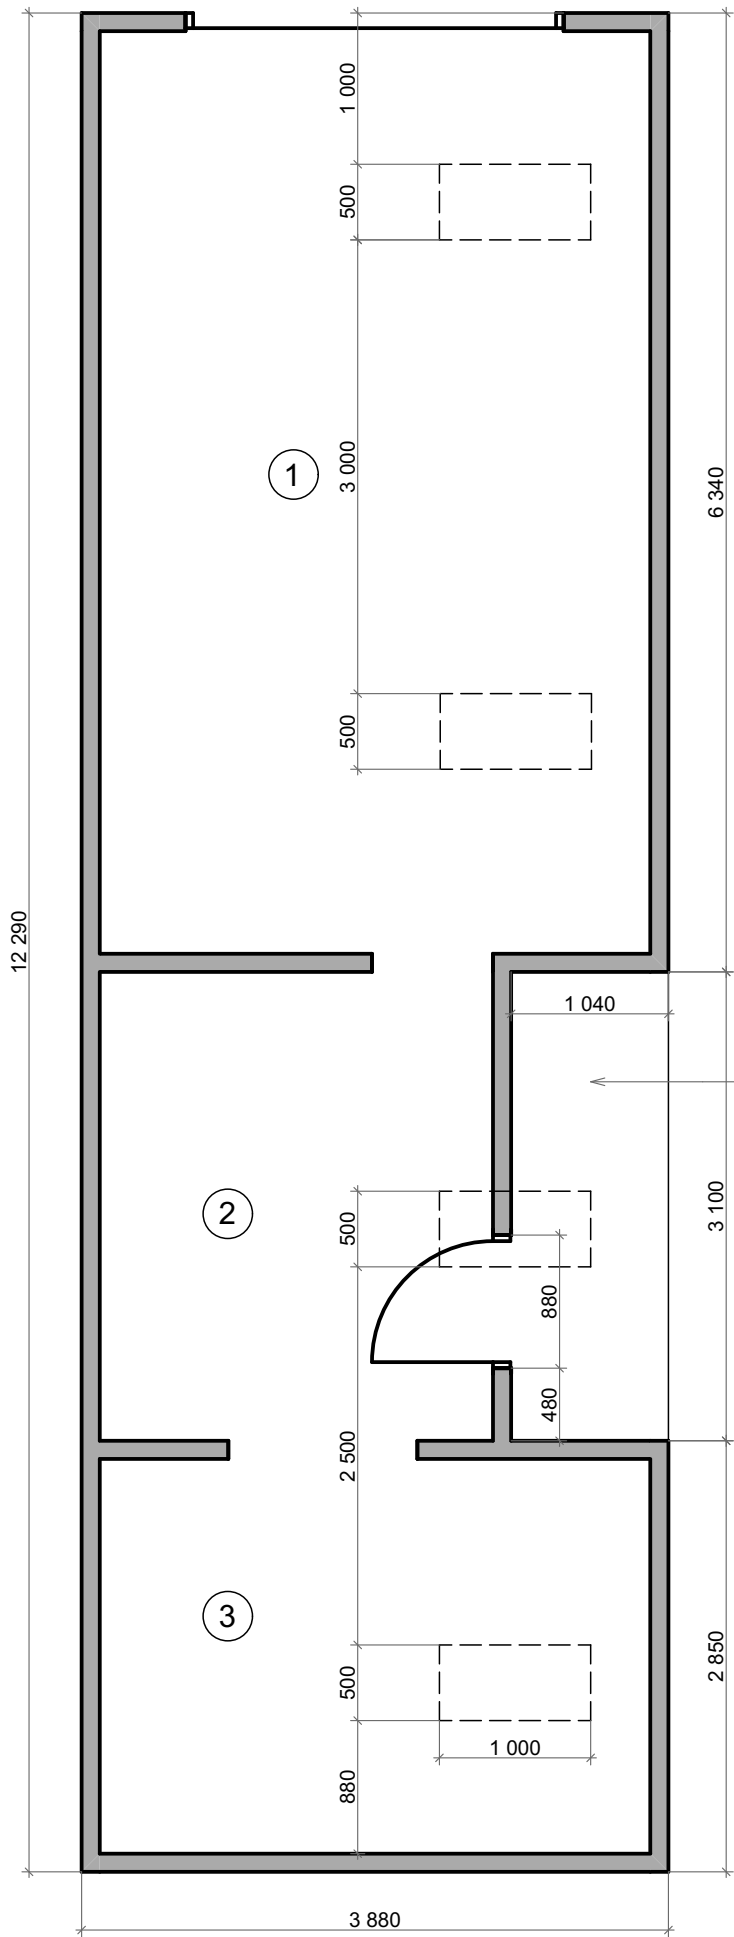

GB 013
Bramley Cottage
Garage - Proposed
Floor Plan
Scale 1:50
Paper size A4

Room Schedule

Number	Name	Area (m ²)
1	Garage	22.2
2	Workshop	8.0
3	Tool store	9.5

Covered area
for BBQ