
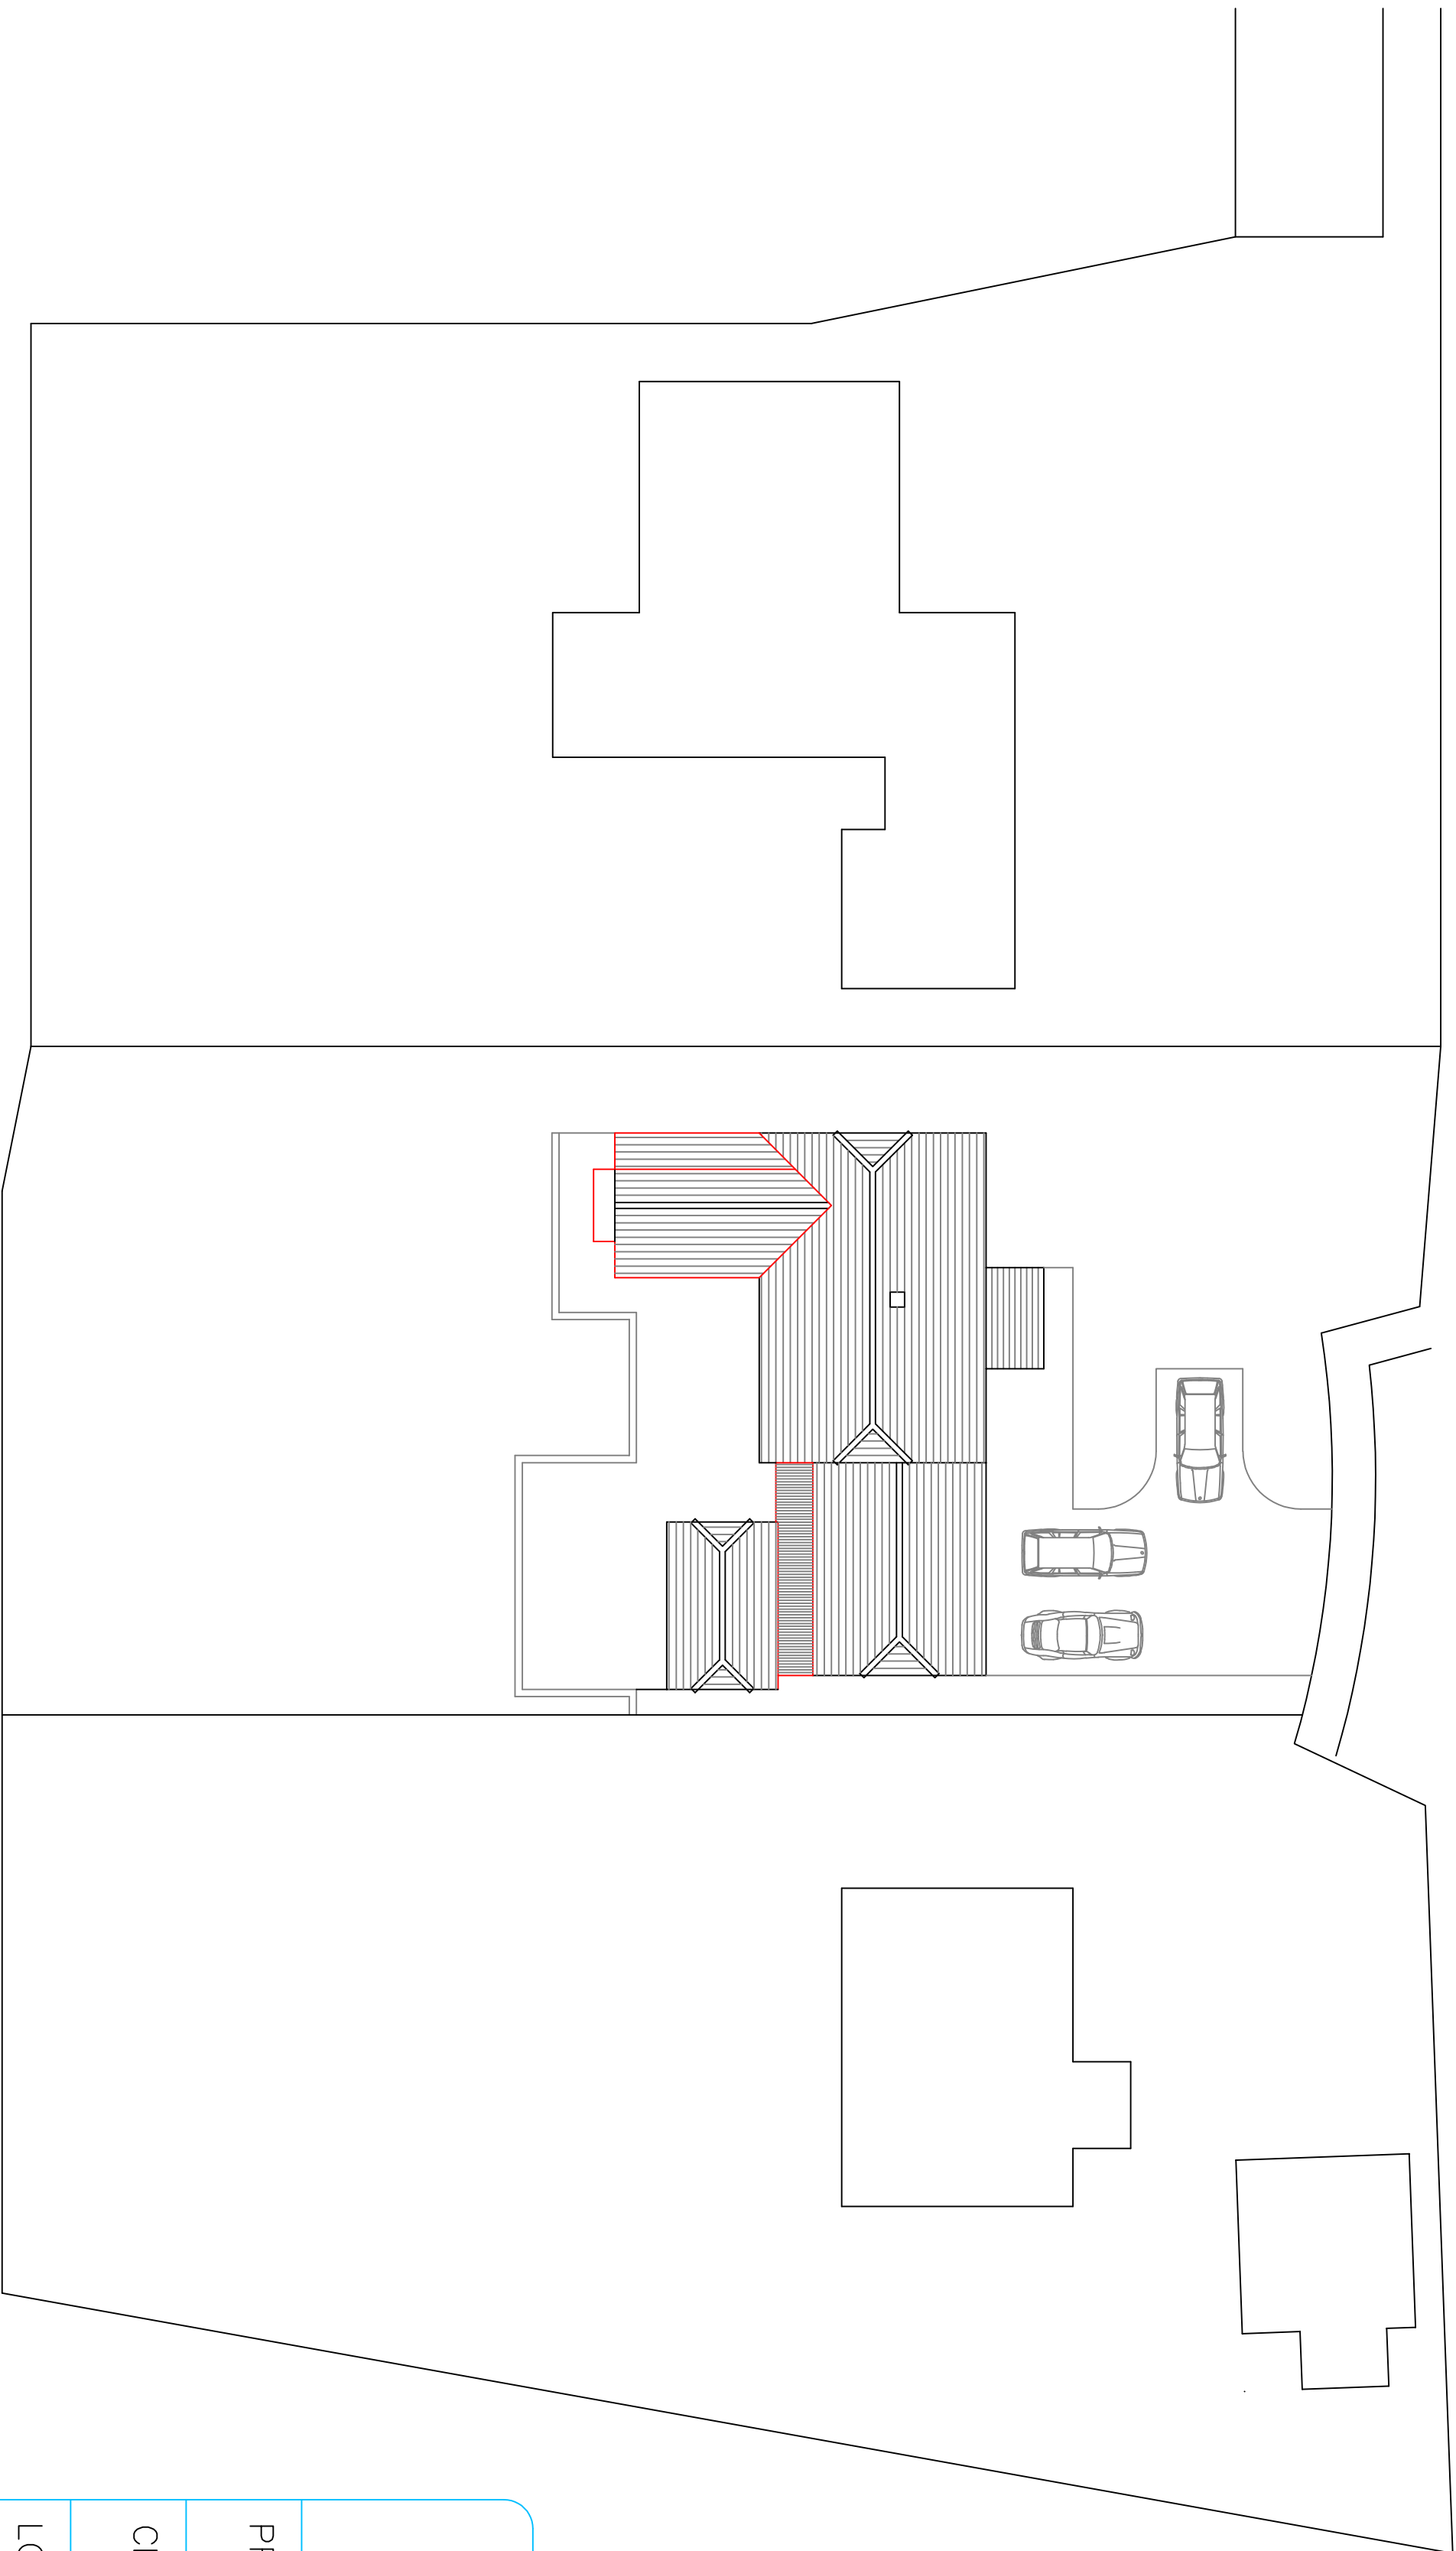


SITE PLAN 1:200

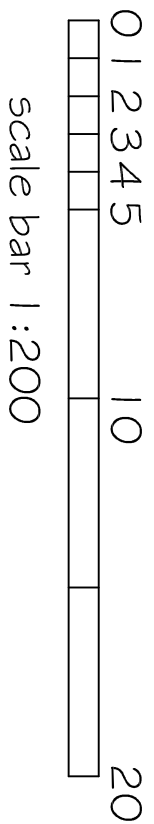

SJF PLANNING & DESIGN SERVICE 01225 782078 simon@earthbeel@gmail.com		
PROPOSED TWO STOREY REAR EXTENSION & INTERNAL & EXTERNAL ALTERATIONS		
CLIENT	MRS L MARTIN	
LOCATION	18 POUND LANE SEMINGTON BA14 6LP	
TITLE	PROPOSED BLOCK PLAN 1:200	
DRG NO	ISSUE	DATE
2602-4	1	JAN 2026