




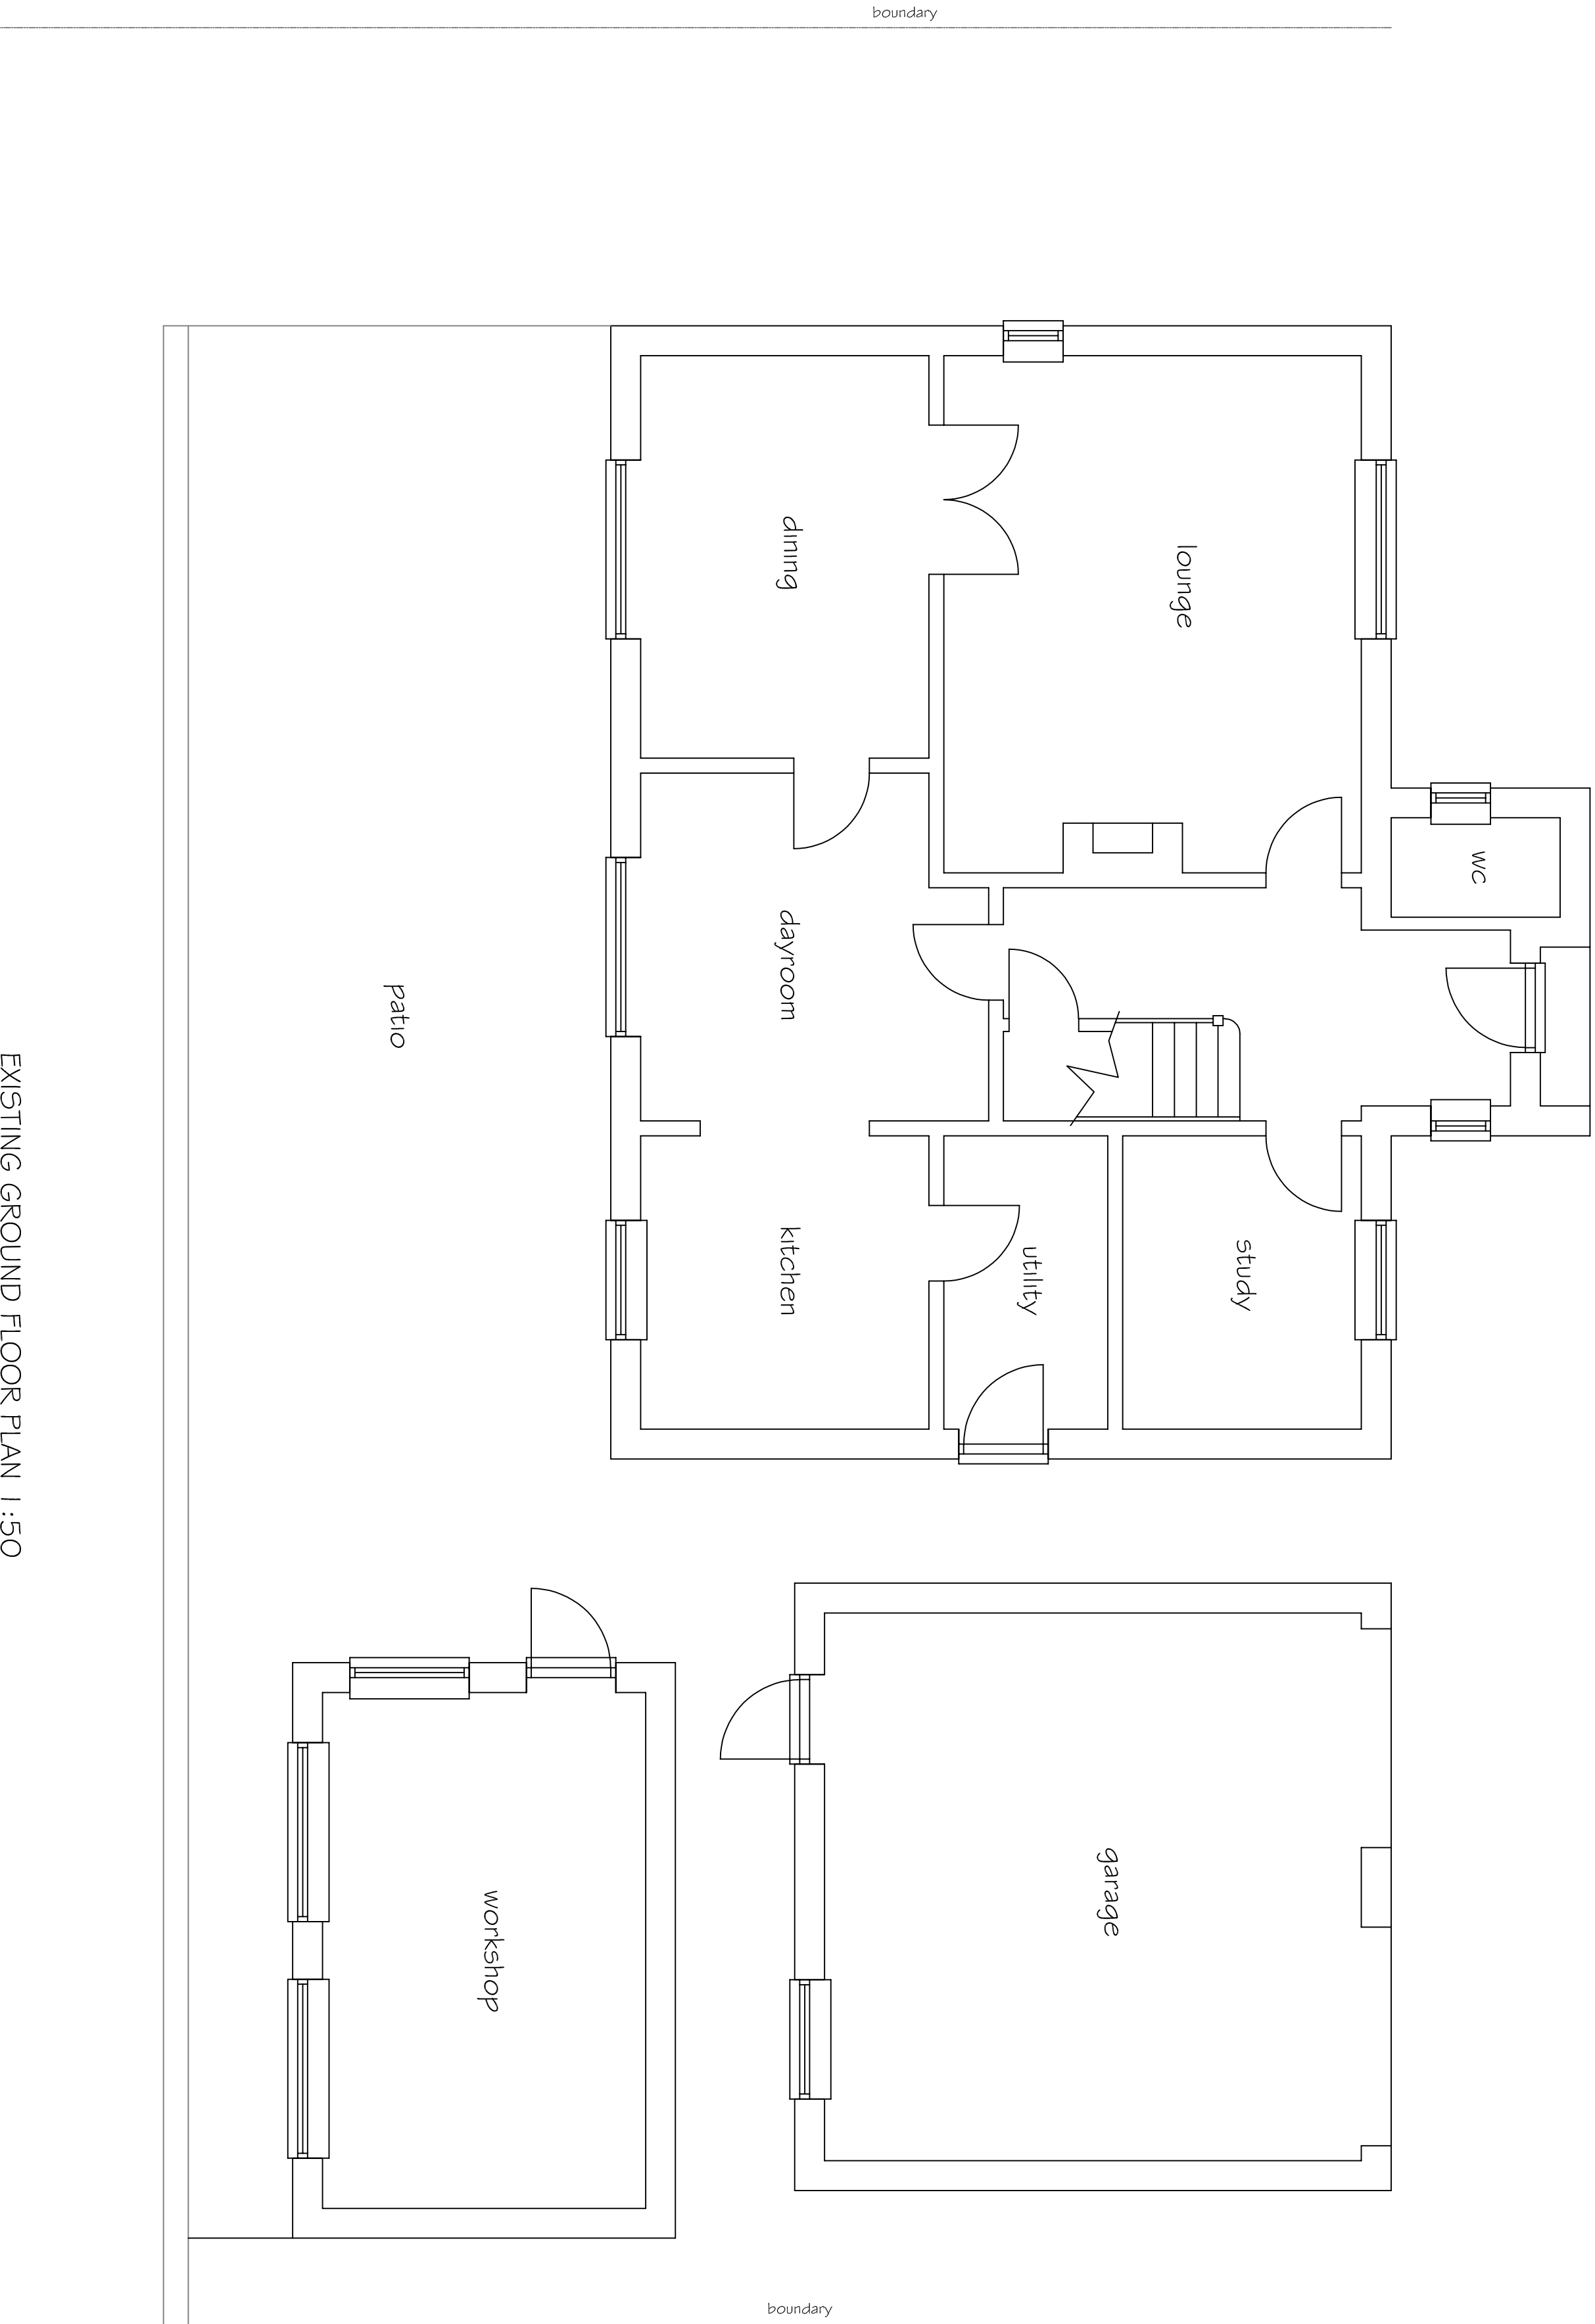

EXISTING GROUND FLOOR PLAN 1:50

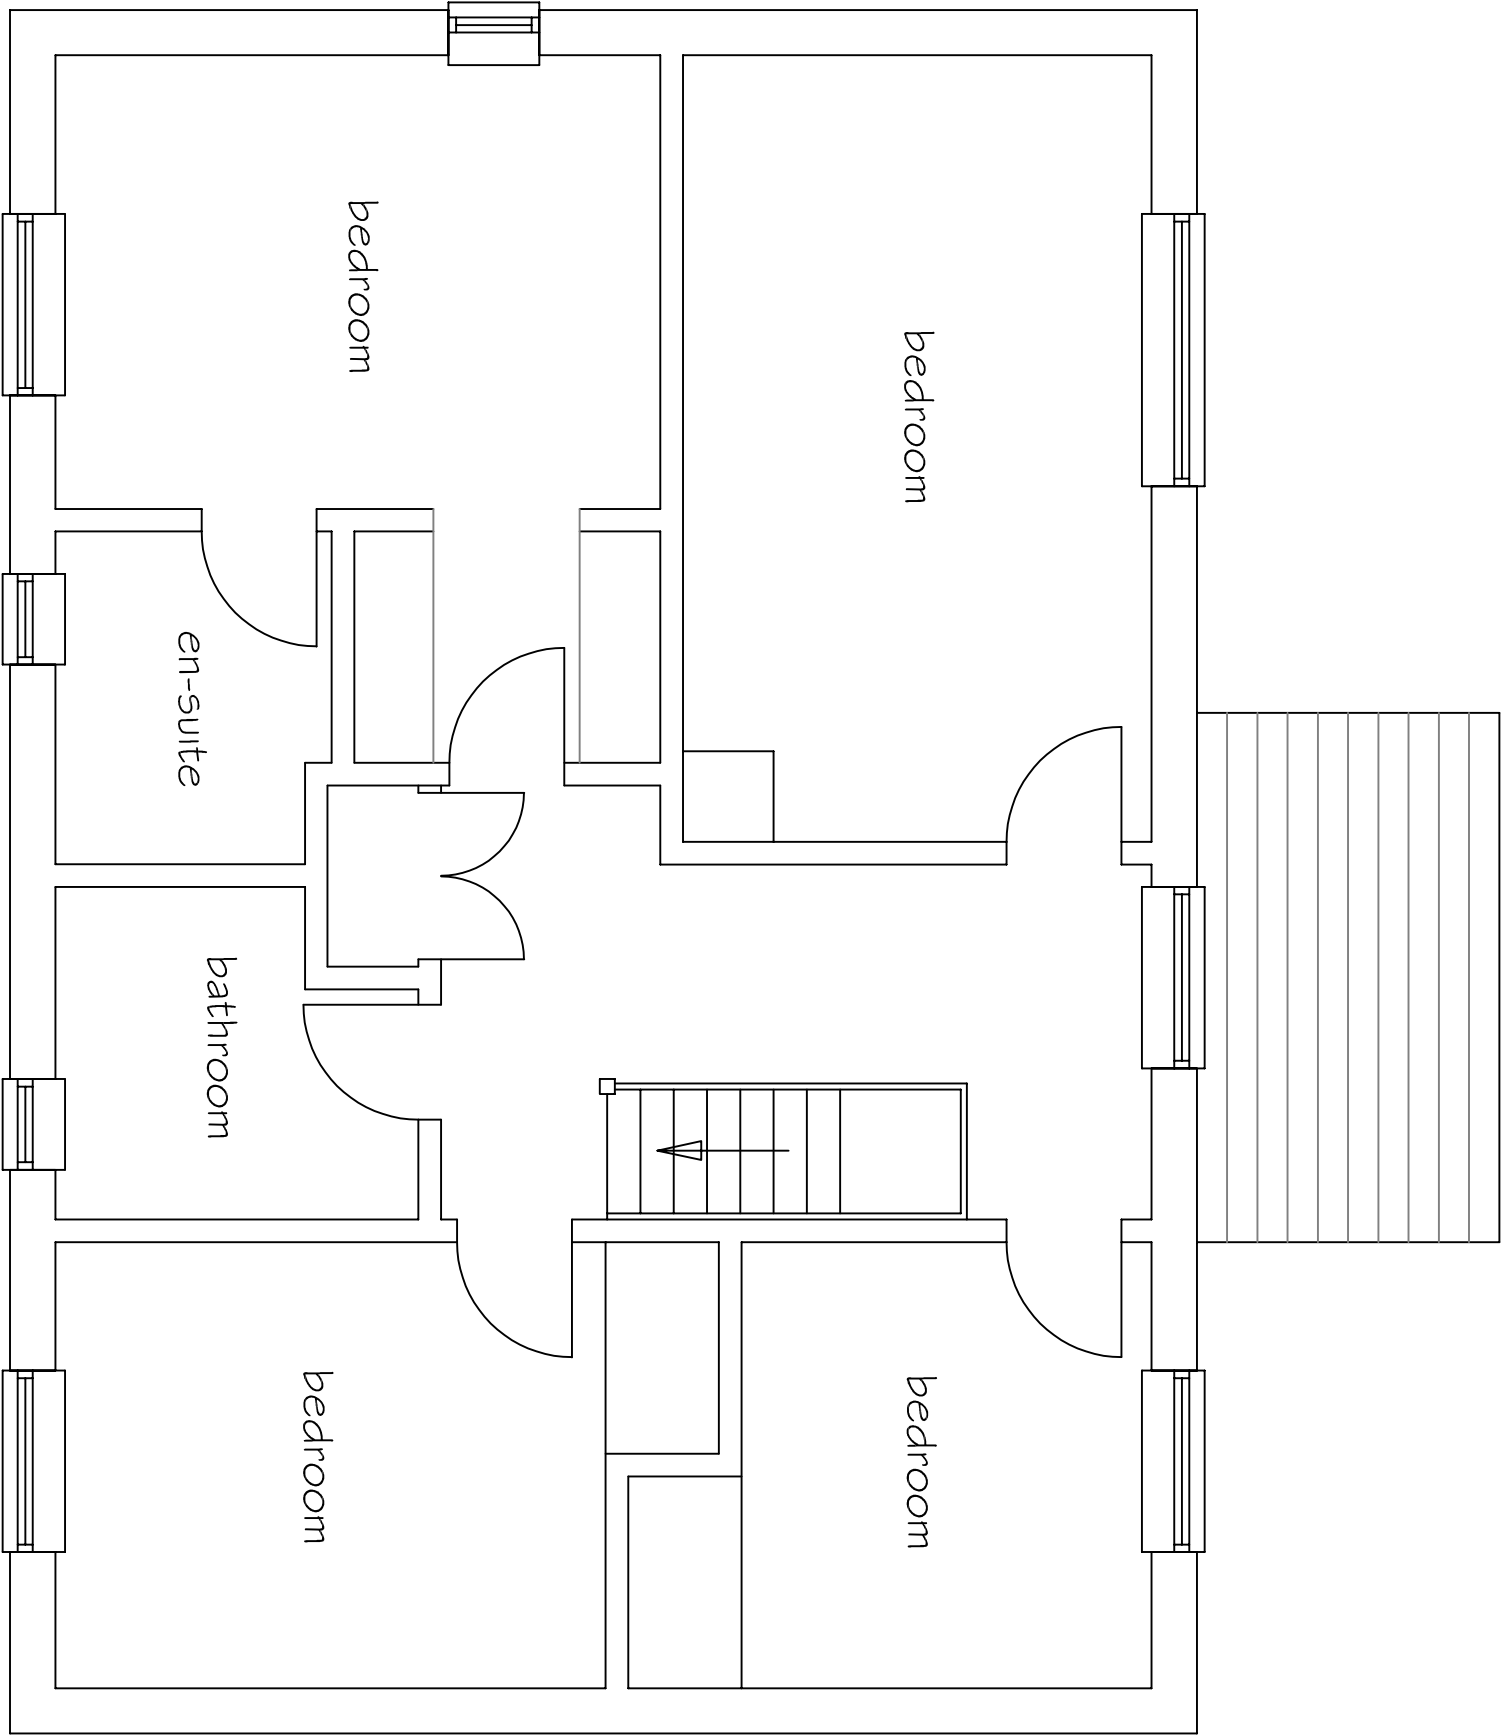

EXISTING FIRST FLOOR PLAN 1:50

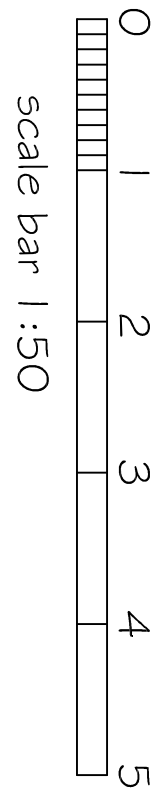

SJF PLANNING & DESIGN SERVICE 01225 782078 simoneathebell@gmail.com			
PROPOSED TWO STOREY REAR EXTENSION & INTERNAL & EXTERNAL ALTERATIONS			
CLIENT MRS L MARTIN			
LOCATION 18 POUND LANE SEMINGTON BA14 6LP			
TITLE EXISTING FLOOR PLANS			
DRG NO	ISSUE	DATE	
2602-3	1	JAN 2026	