
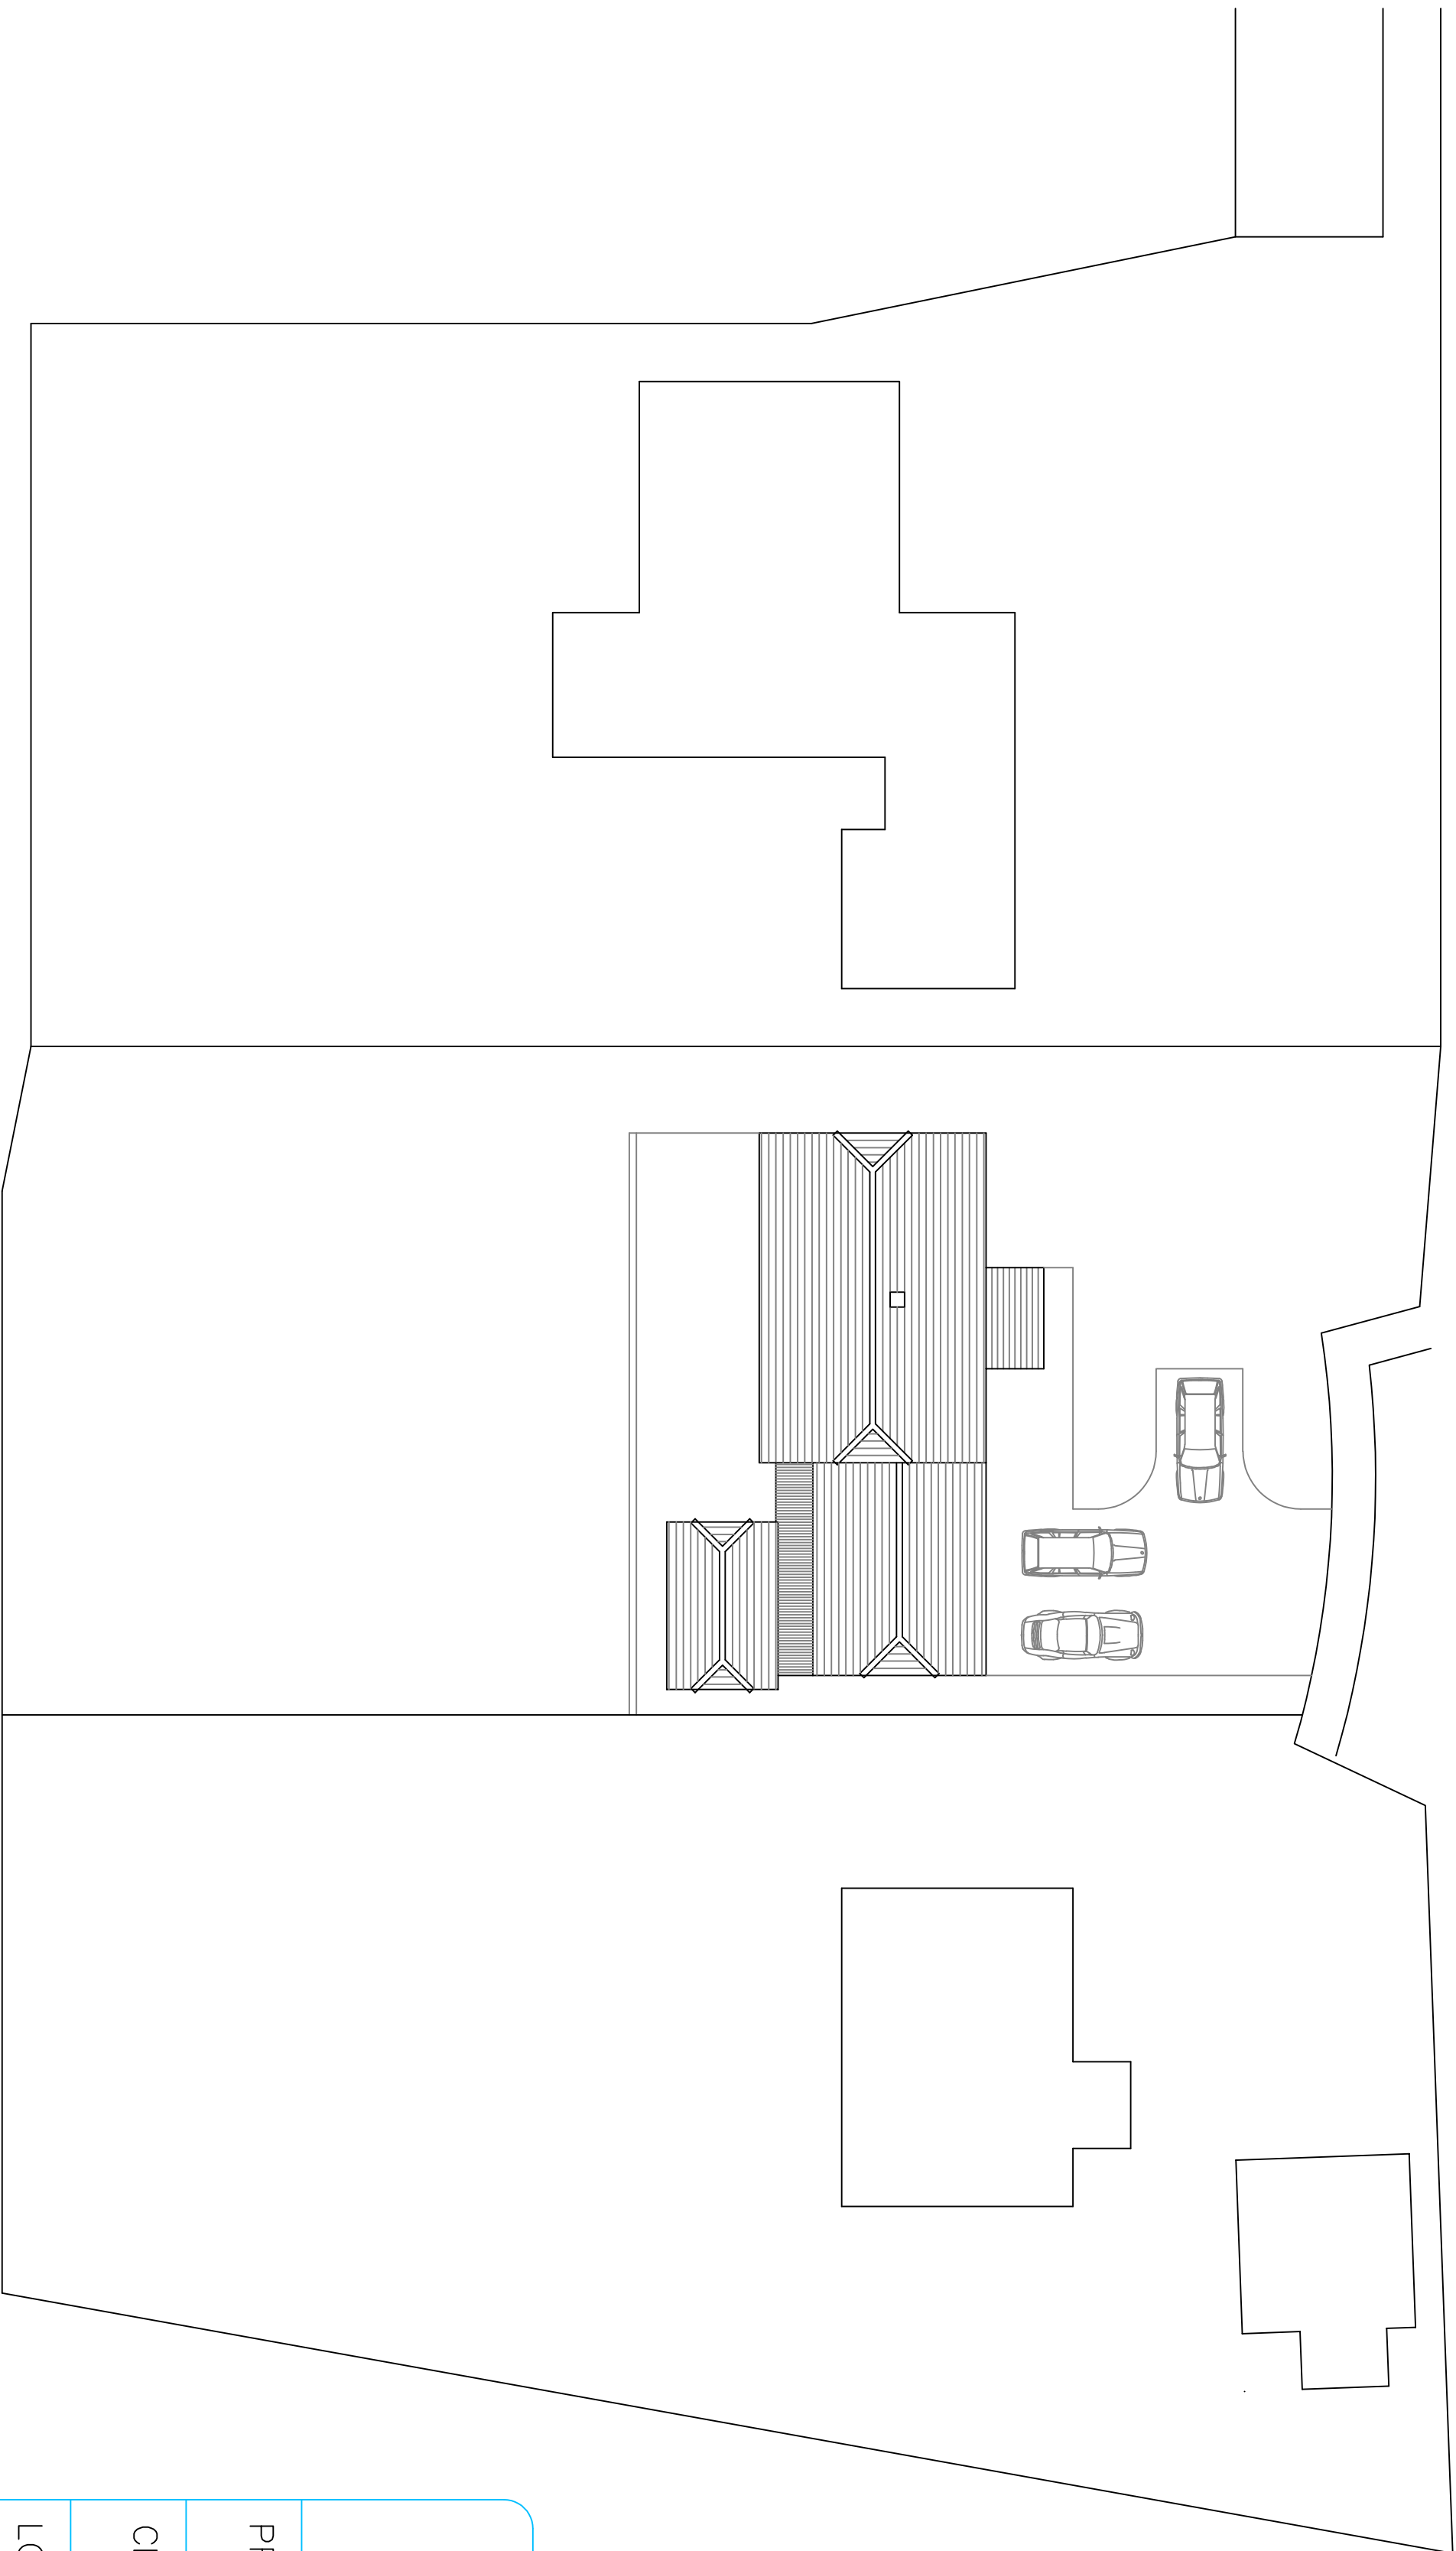


SITE PLAN 1:200

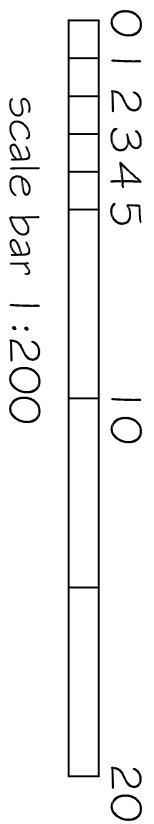

SJF PLANNING
& DESIGN SERVICE

01225 782078 simon@earthbeel@gmail.com

PROPOSED TWO STOREY REAR
EXTENSION & INTERNAL &
EXTERNAL ALTERATIONS

CLIENT MRS L MARTIN

LOCATION 18 POUND LANE
SEMINGTON
BA14 6LP

TITLE EXISTING BLOCK PLAN 1:200

DRG NO	ISSUE	DATE
2602-5	1	JAN 2026