


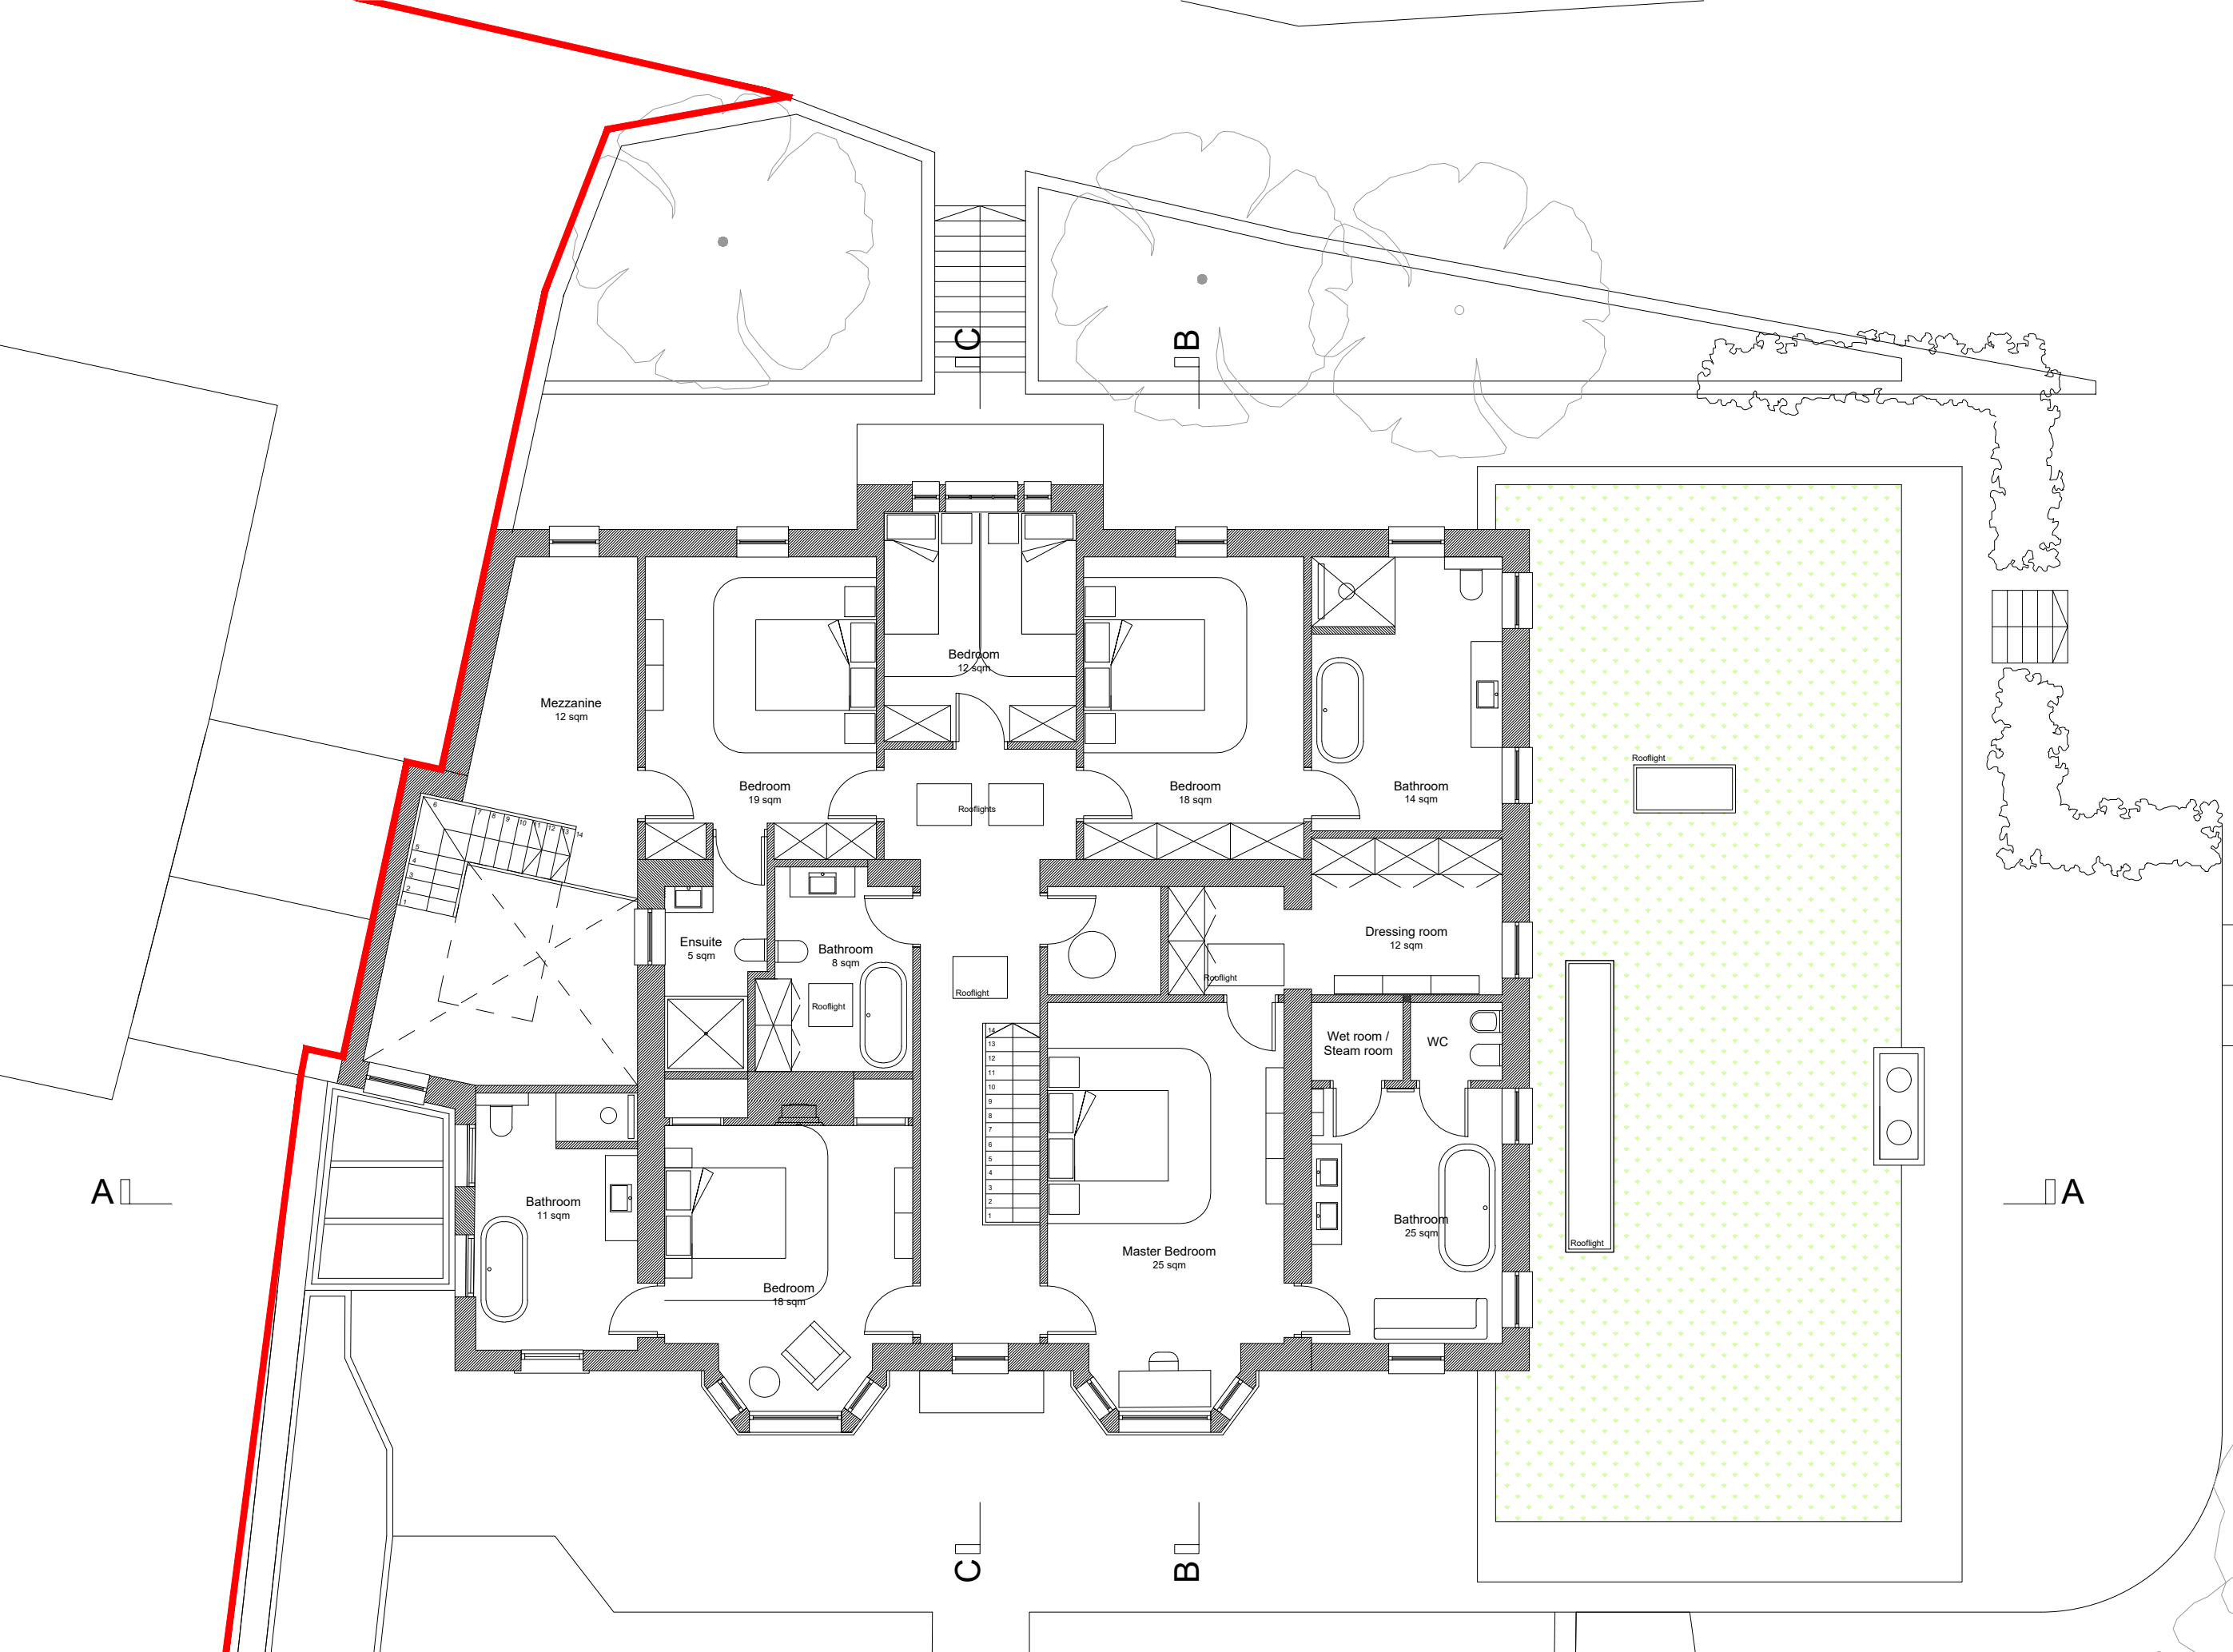

NOTES

DO NOT SCALE FROM THIS DRAWING

PLANNING

NOTE:
This drawing is submitted as part of a planning, listed building or conservation area consent application and is not intended for any other purpose.
All plans, sections & elevations are based on measured readings and any scaled dimension should not be relied upon to give an accurate measurement.



METRES 1:100
0 0.5 1 2 3 4 5 10

Martin Evans
Architects o
49 STONELEIGH TERRACE
London
tel 020 7729 2474

JOB
THE MARTINS,
WHITEHILL, WILTSHIRE
BRADFORD ON AVON BA15 1SQ

TITLE
PROPOSED
FIRST FLOOR PLAN

DATE	06.03.2026
SCALE	1:100 @ A3
DRAWN	R.E.

DRAWING NO. MAR-PL-GA-02