

NOTES

DO NOT SCALE FROM THIS DRAWING

PLANNING



NOTE:

This drawing is submitted as part of a planning, listed building or conservation area consent application and is not intended for any other purpose.

All plans, sections & elevations are based on measured readings and any scaled dimension should not be relied upon to give an accurate measurement.



Proposed Site Boundary Line

 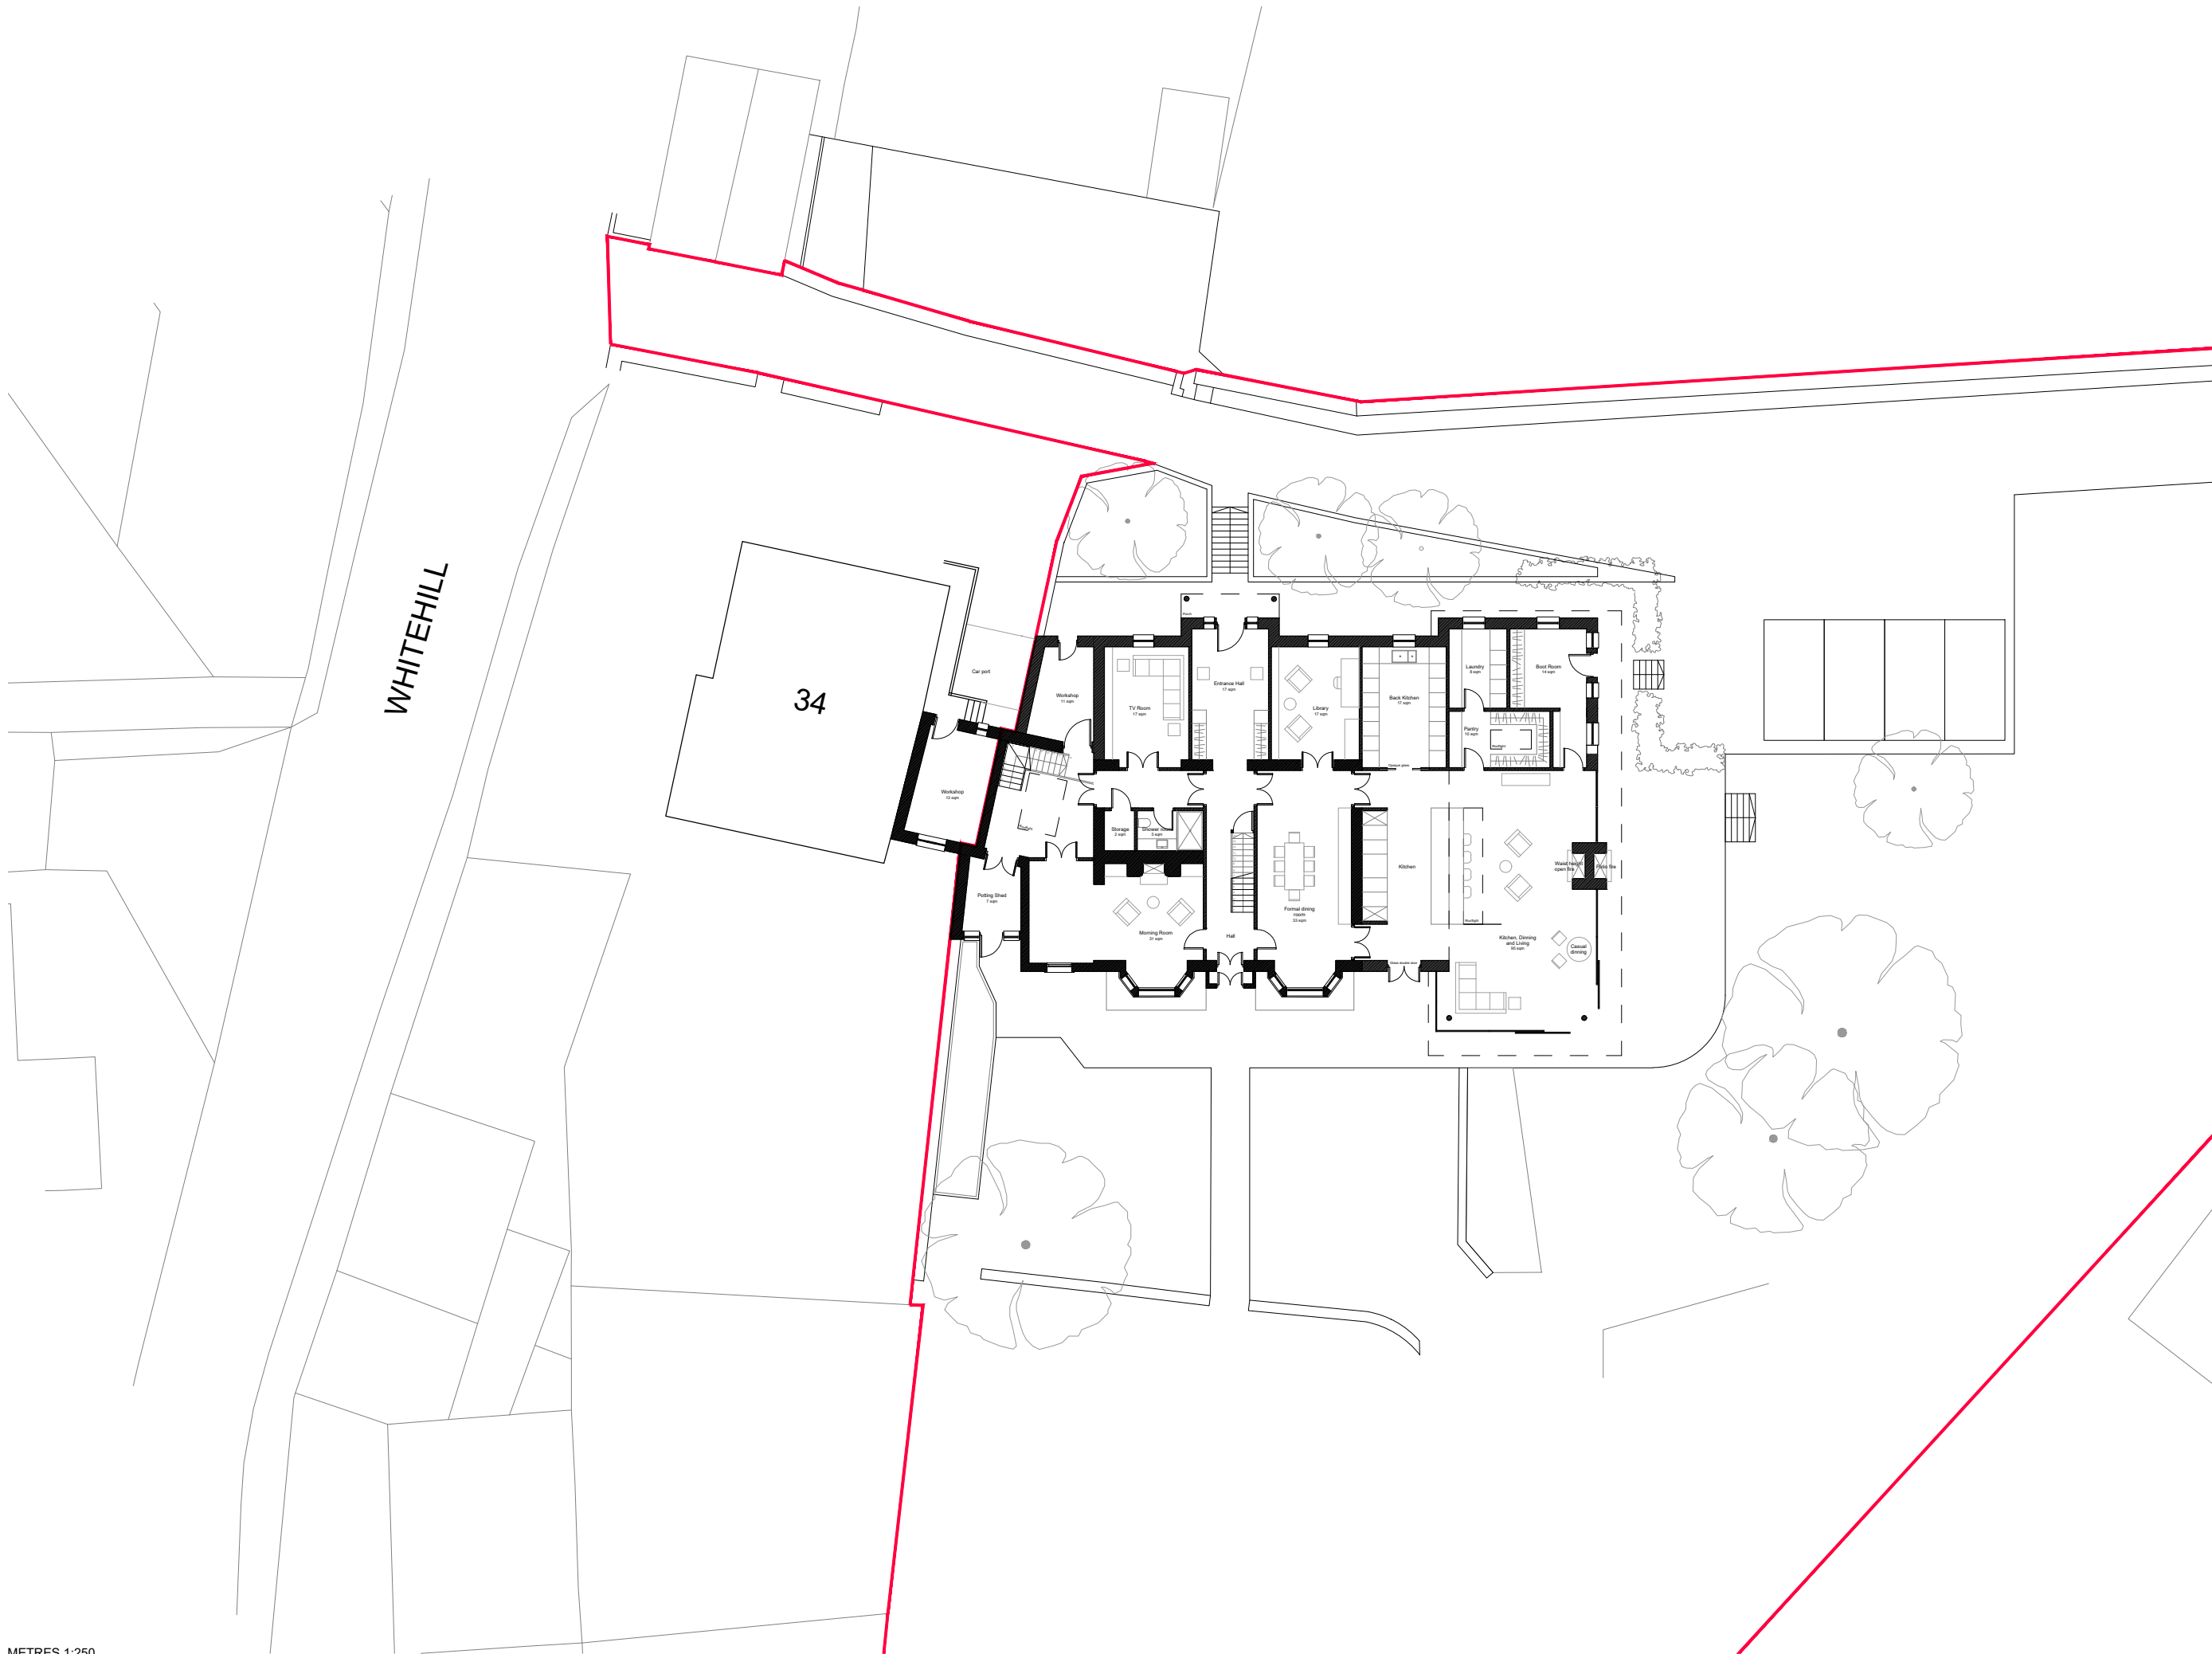

Martin Evans
Architects o

49 STONELEIGH TERRACE
London
tel 020 7729 2474

JOB

THE MARTINS,
WHITEHILL, WILTSHIRE
BRADFORD ON AVON BA15 1SQ

TITLE

PROPOSED SITE PLAN

DATE	25.03.2026
SCALE	1:250 @ A3
DRAWN	R.E.

DRAWING NO. MAR-PL-GA-Site Plan