






CONTAINERS
EXISTING
FLOOR PLANS
SCALE 1:50

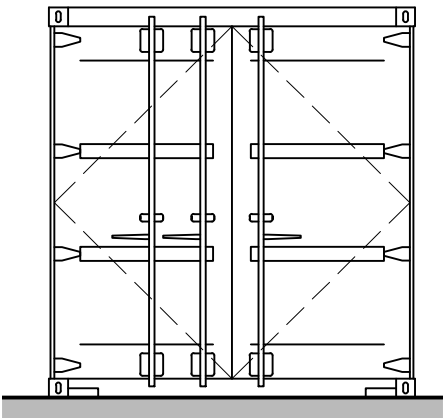


CONTAINERS
EXISTING
SOUTH ELEVATION
SCALE 1:50

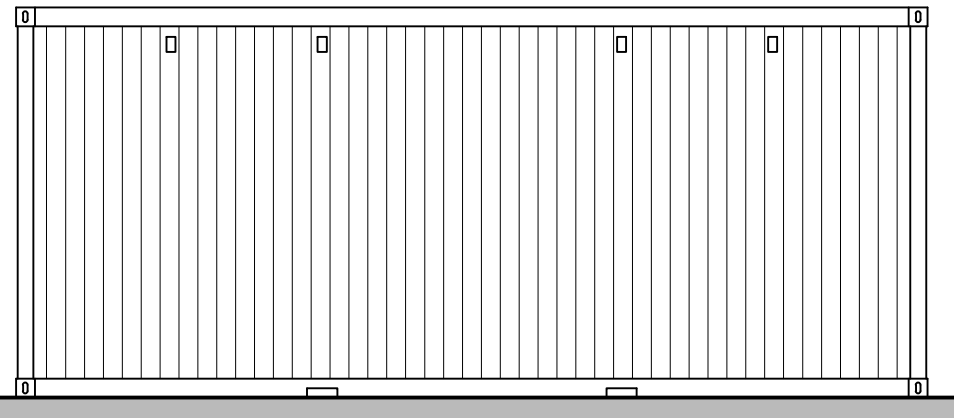

CONTAINERS
EXISTING
WEST ELEVATION
SCALE 1:50

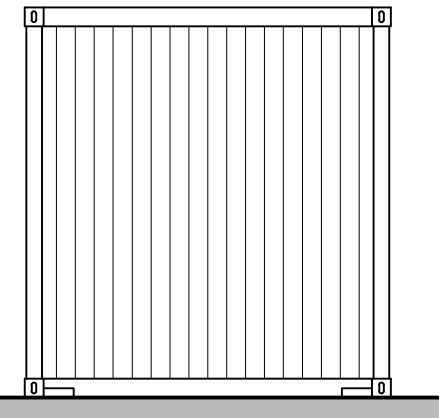


CONTAINERS
EXISTING
NORTH ELEVATION
SCALE 1:50

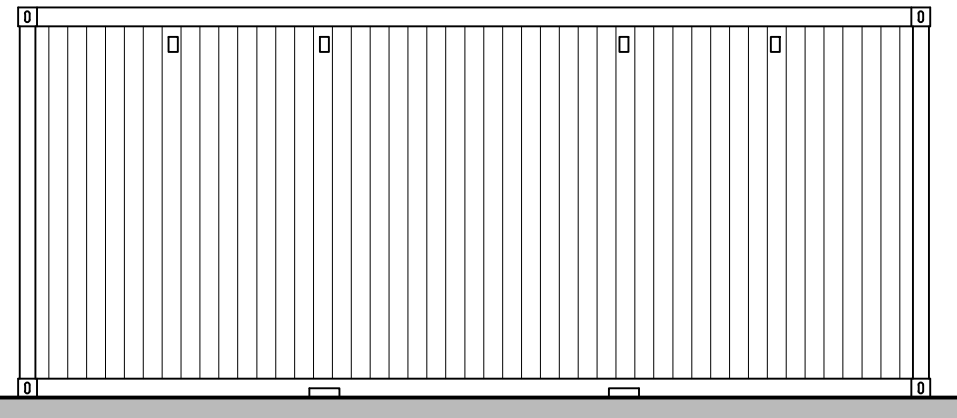


CONTAINERS
EXISTING
EAST ELEVATION
SCALE 1:50


There are 2No. Containers, which are identical

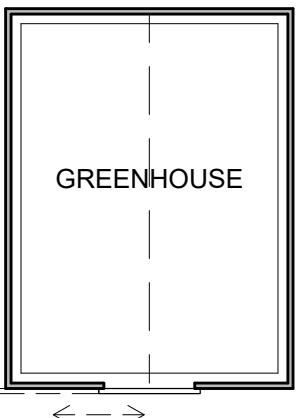


GREENHOUSE
EXISTING
FLOOR PLAN
SCALE 1:50

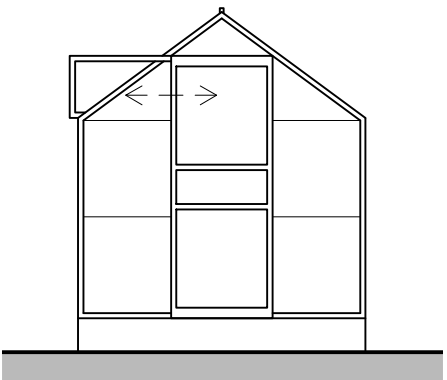


GREENHOUSE
EXISTING
SOUTH ELEVATION
SCALE 1:50

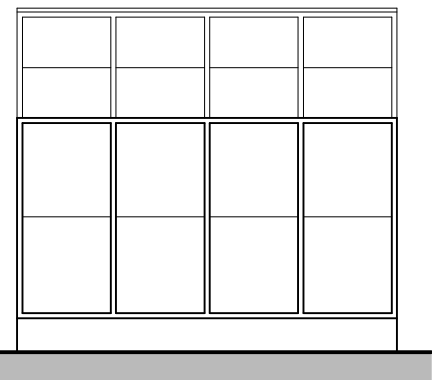


GREENHOUSE
EXISTING
WEST ELEVATION
SCALE 1:50

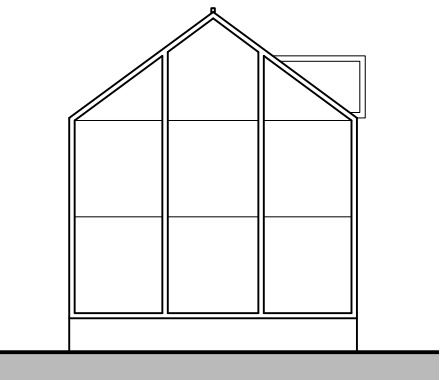


GREENHOUSE
EXISTING
NORTH ELEVATION
SCALE 1:50

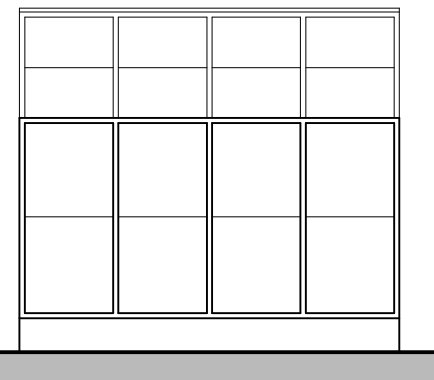


GREENHOUSE
EXISTING
EAST ELEVATION
SCALE 1:50

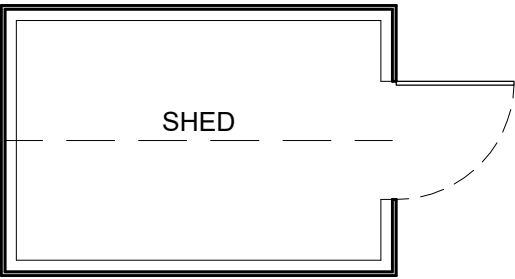


SHED
EXISTING
FLOOR PLAN
SCALE 1:50

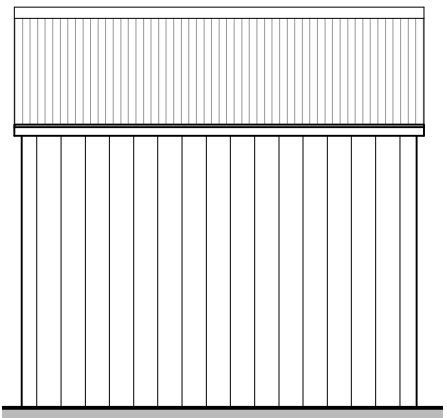


SHED
EXISTING
SOUTH ELEVATION
SCALE 1:50

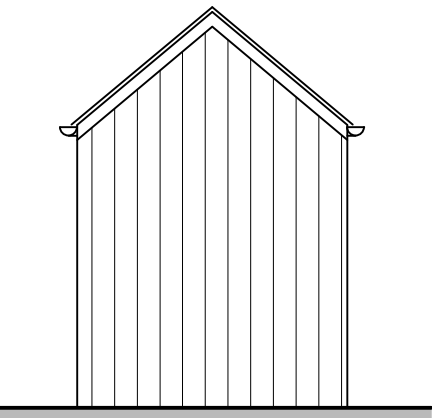



SHED
EXISTING
WEST ELEVATION
SCALE 1:50

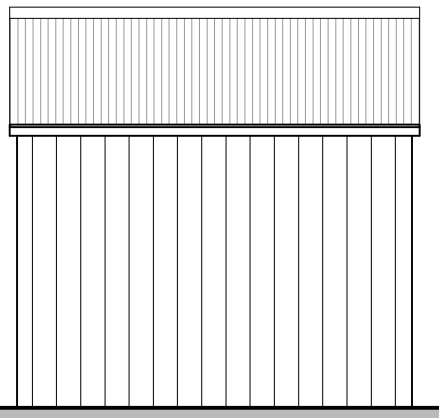


SHED
EXISTING
NORTH ELEVATION
SCALE 1:50

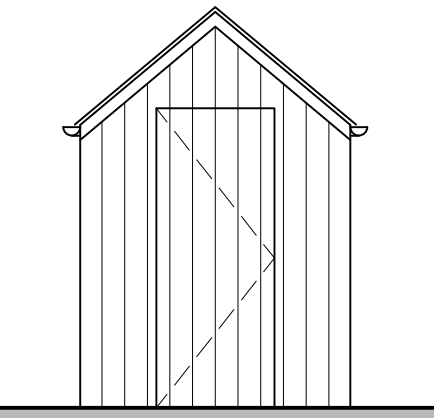


SHED
EXISTING
EAST ELEVATION
SCALE 1:50

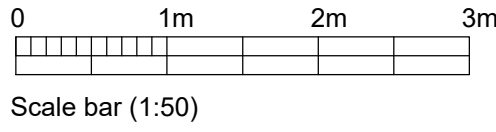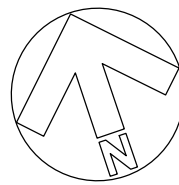


WATER STORAGE TANK
EXISTING
FLOOR PLAN
SCALE 1:50

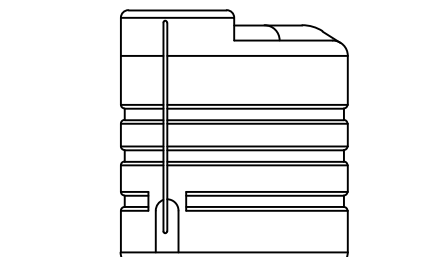


WATER STORAGE TANK
EXISTING
SOUTH ELEVATION
SCALE 1:50

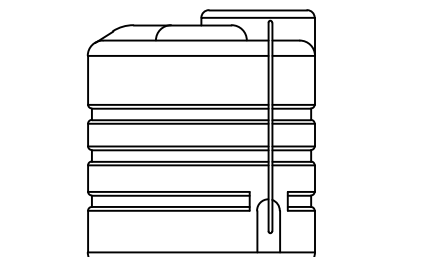

WATER STORAGE TANK
EXISTING
WEST ELEVATION
SCALE 1:50

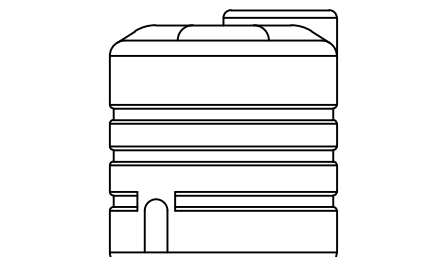

WATER STORAGE TANK
EXISTING
NORTH ELEVATION
SCALE 1:50

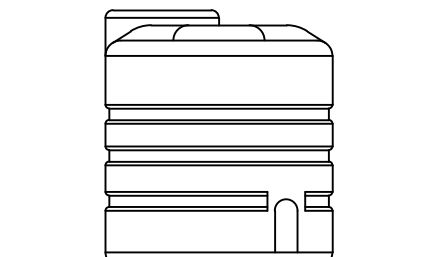

WATER STORAGE TANK
EXISTING
EAST ELEVATION
SCALE 1:50

THIS DRAWING IS COPYRIGHT
Contractor must take site sizes

Any discrepancies between the
drawing and site conditions
should be reported to the
Principal Designer

A	25/03/26	Addition of Floor Plans	ALK
Rev.	Date		Init
CLIENT			
MR J HAWKINS, LITTLE NORTHFIELD STABLES			
PROJECT			
RETROSPECTIVE PLANNING PERMISSION			
DRAWING			
EXISTING FLOOR PLANS AND ELEVATIONS			
DRAWN: ALK	Date: 24/03/2026	Scale: 1:50 @ A1	
Drawing number: 4481-02		Rev. A	
DOLMAN			
ARCHITECTURAL DESIGNERS BUILDING SURVEYORS COST CONSULTANTS CDM PRINCIPAL DESIGNERS			
Sussex House Bath Road Devizes Wiltshire SN10 2AF			
Tel: 01380 729456 Web: www.dolmansurveyors.co.uk Email: info@dolmansurveyors.co.uk			