




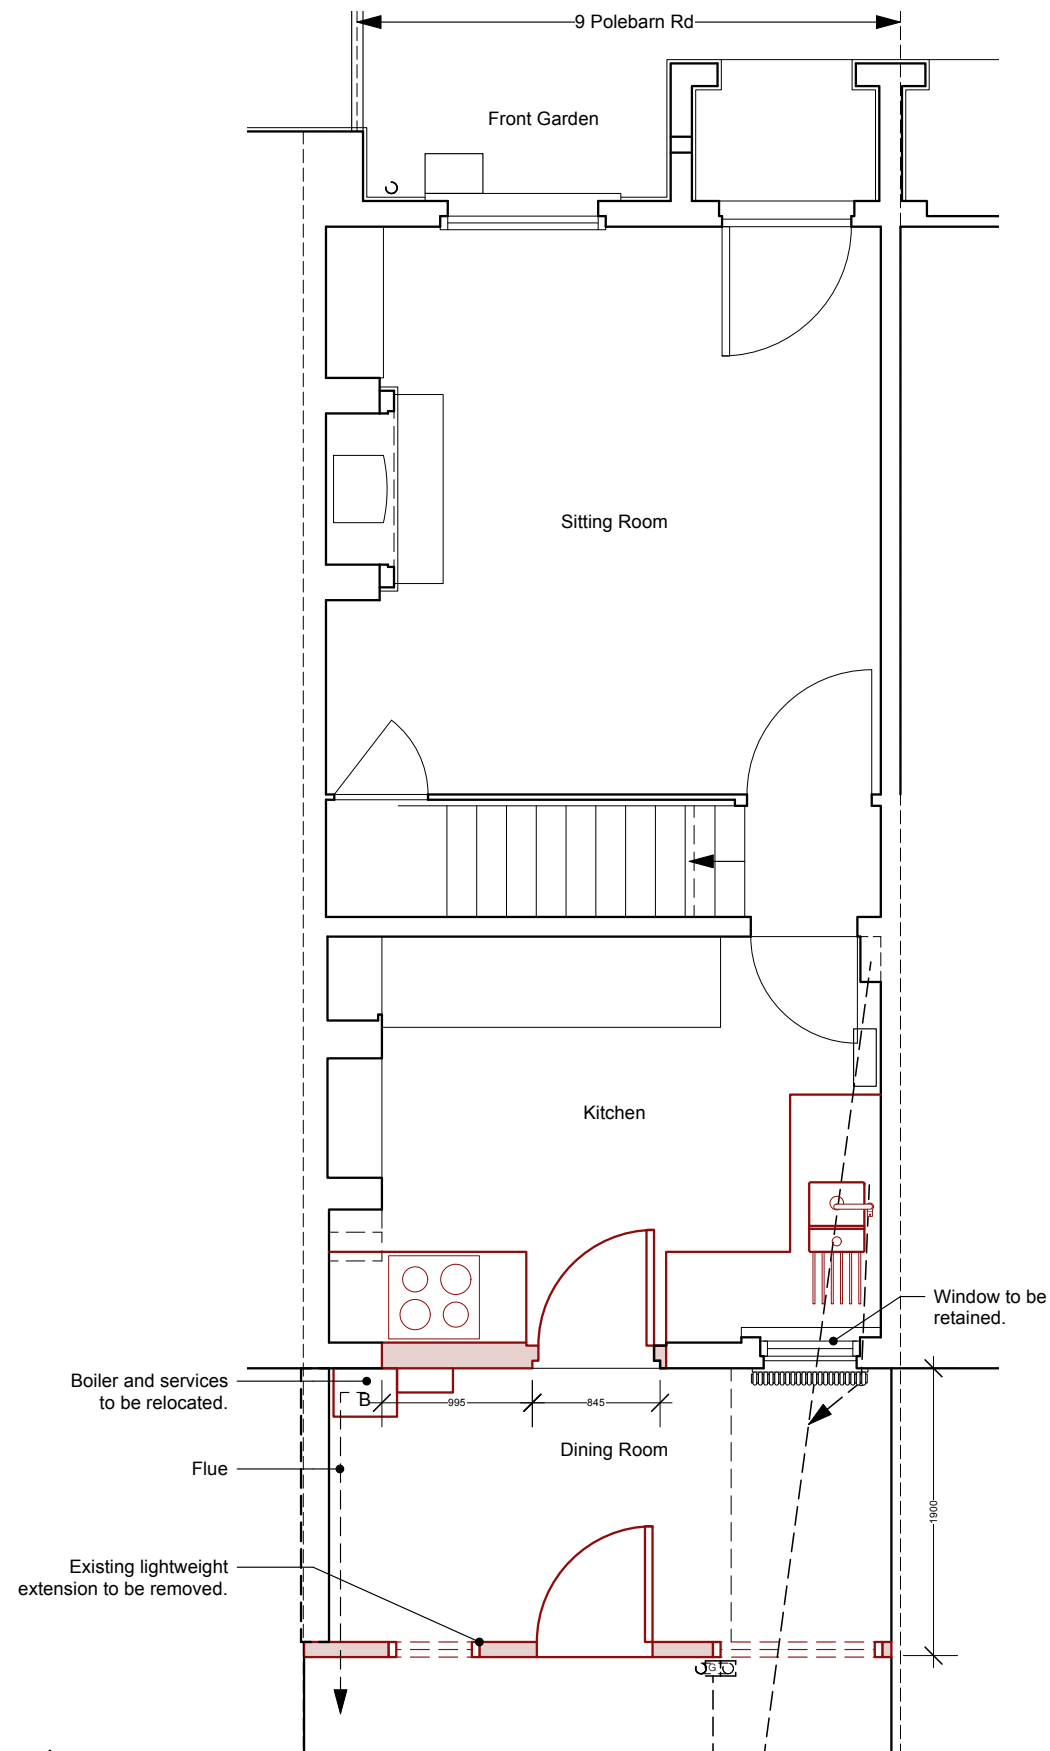

EXISTING GROUND FLOOR
SCALE 1:50

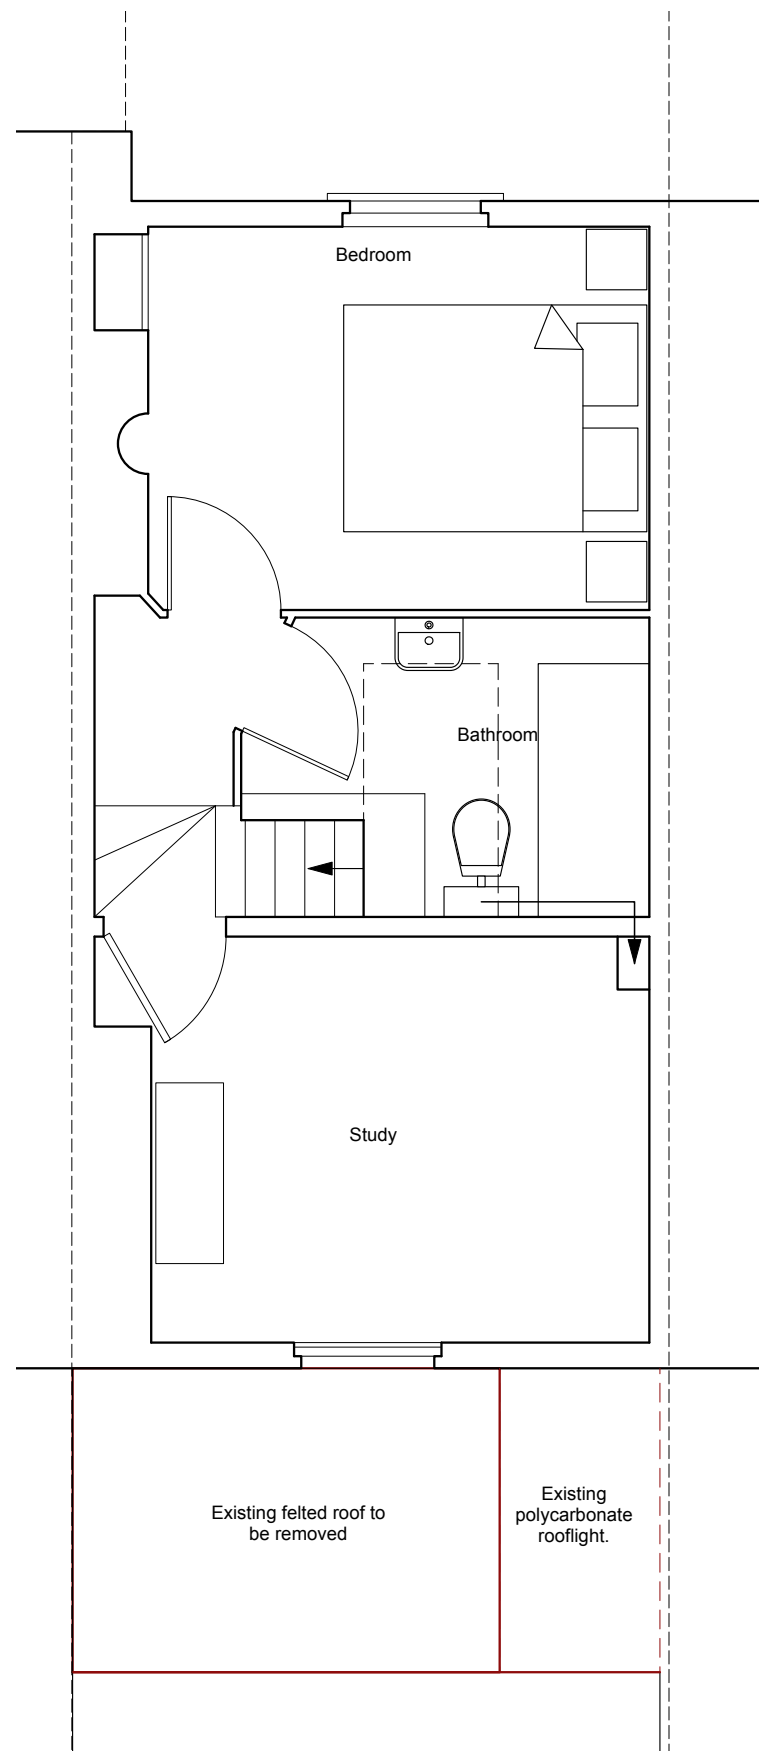

EXISTING FIRST FLOOR
SCALE 1:50

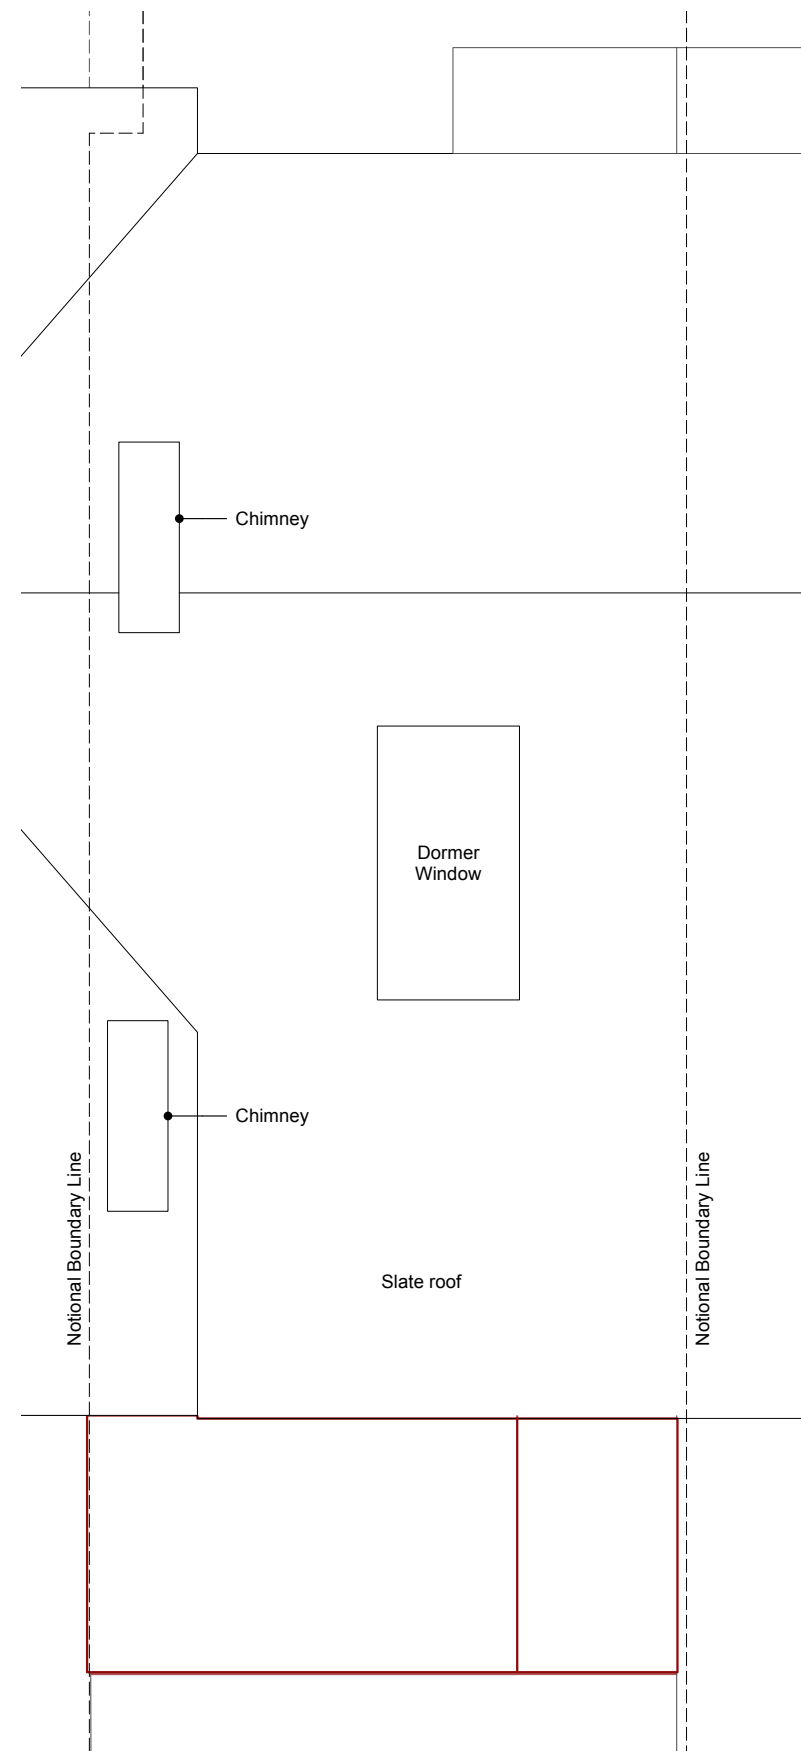

EXISTING ROOF PLAN
SCALE 1:50

0 2 m

General Note:
Red Lines/Fill = Fabric to be Removed.

This drawing is not for
construction purposes.

DRAWING Existing Floor Plans

DRAWING NO. 104-E-02

SCALE 1:50@A3

REV.

DATE March 2026

JOB TITLE 9 Polebarn Road, Trowbridge BA14 7EG

studio fourpointen
studio@fourpointten.co.uk
01225 688410