


This drawing is the property of the National Trust. The information shown is to be treated as confidential and must not be copied, reproduced or disclosed to any third person, without the Trust's written permission.

Protected By The Design Copyright Act 1988


This drawing is for information purposes only. The Contractor should take their own measurements for pricing purposes and not rely on scaling off of this drawing.



EXISTING SOUTH ELEVATION 1:100

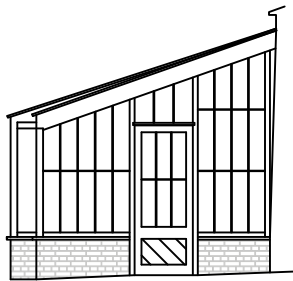

EXISTING SOUTH ELEVATION 1:100

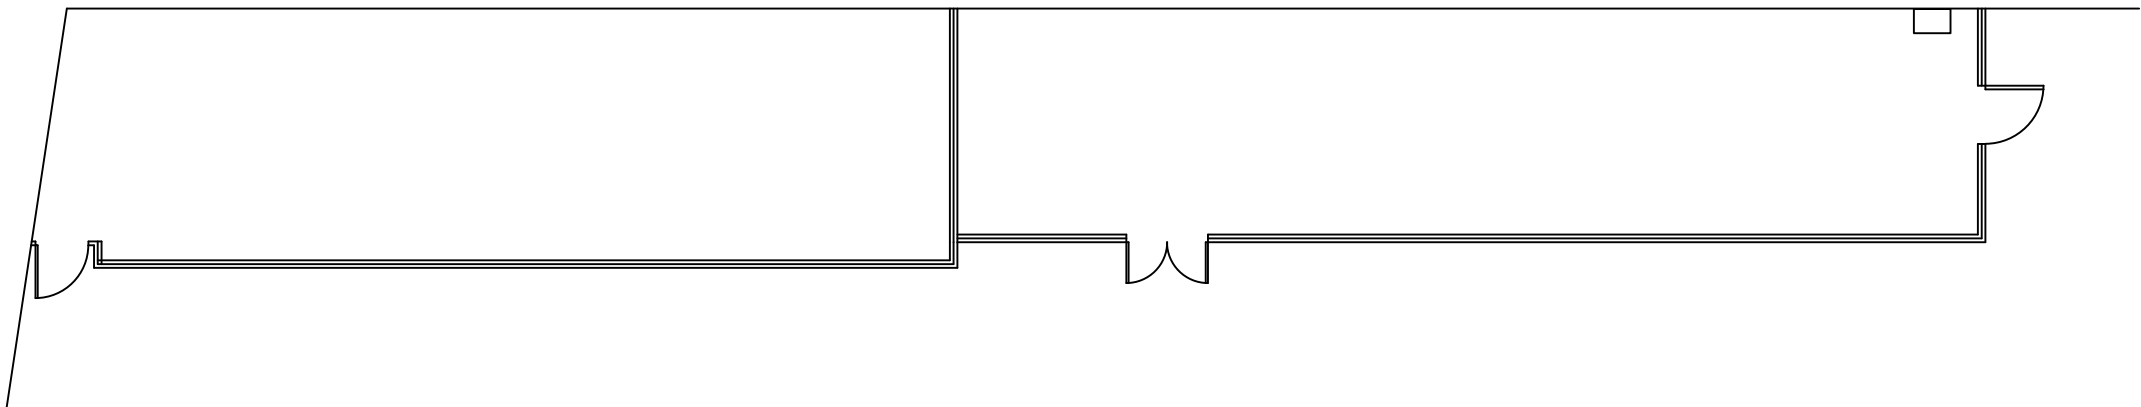

EXISTING FLOORPLAN 1:100



REV.	DATE

DATE
25/03/2026

ADDRESS/PROJECT
Lacock Glasshouse

DRAWING TITLE
Existing Elevations and Floorplan

SCALE
1:100 @A3



NATIONAL TRUST

SOUTH WEST REGION
TISBURY HUB, PLACE FARM COURTYARD, COURT STREET, TISBURY,
SALISBURY, WILTSHIRE, SP3 6LW
paul.bower@nationaltrust.org.uk

JOB	DRG	REV
LA4	02	-