


This drawing is the property of the National Trust. The information shown is to be treated as confidential and must not be copied, reproduced or disclosed to any third person, without the Trust's written permission.


Protected By The Design Copyright Act 1988

This drawing is for information purposes only. The Contractor should take their own measurements for pricing purposes and not rely on scaling off of this drawing.

Existing timberwork repaired and retained

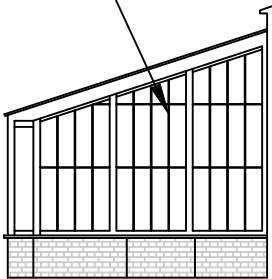

PROPOSED SOUTH ELEVATION 1:100

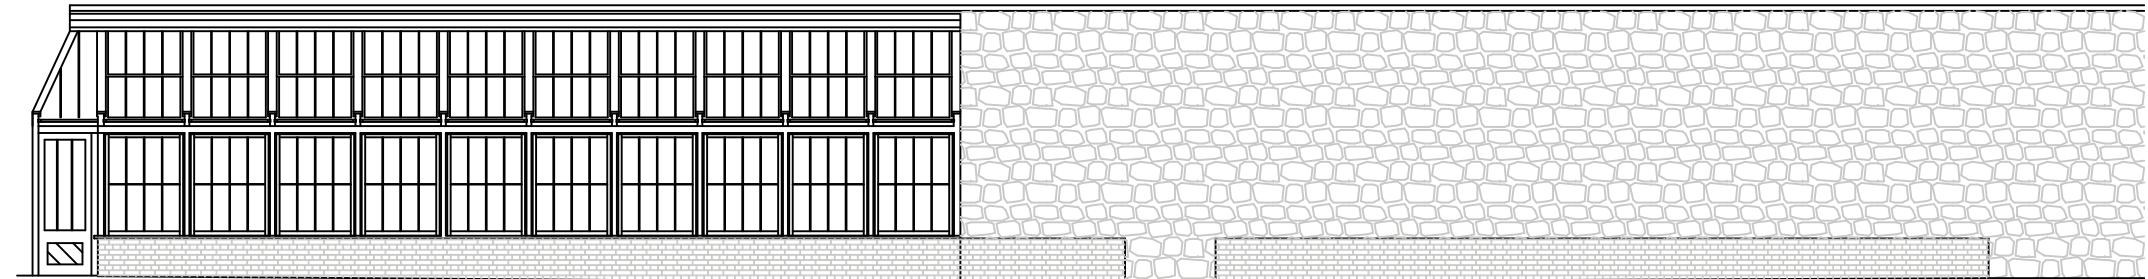


PROPOSED SOUTH ELEVATION 1:100



Gas Boiler and pipework to be removed

Brick to remain

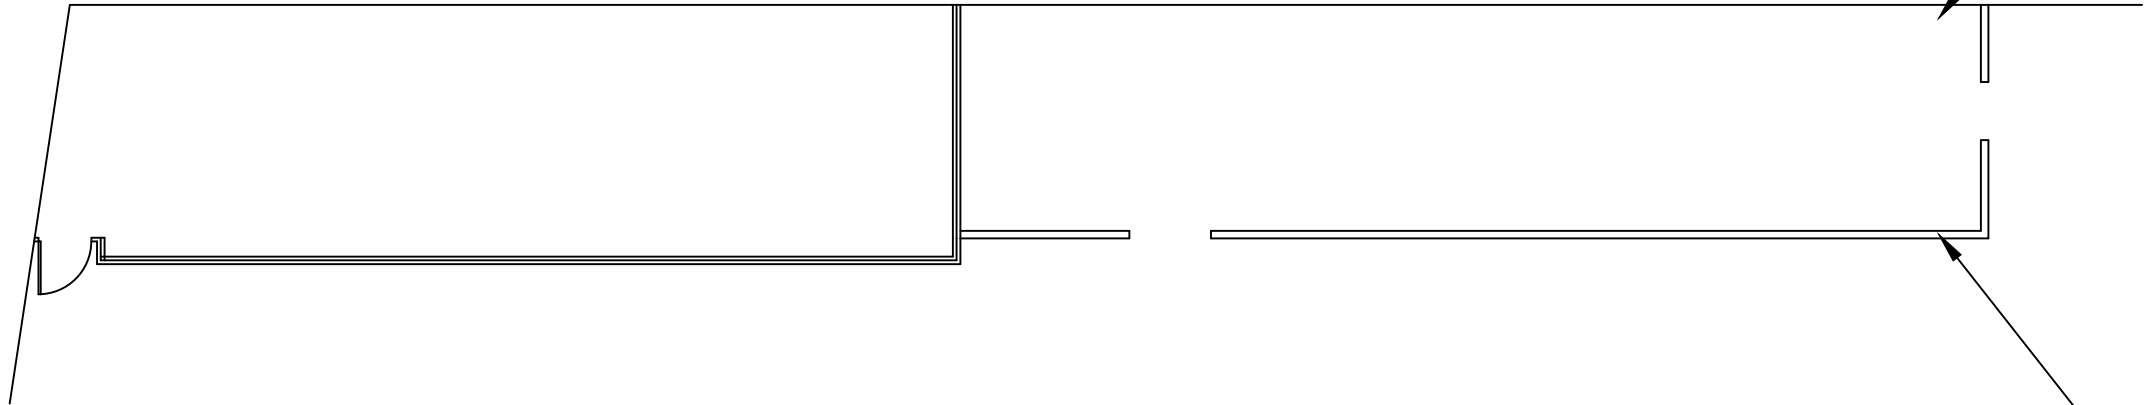

PROPOSED FLOORPLAN 1:100



REV.	DATE		
DATE 25/03/2026			
ADDRESS/PROJECT Lacock Glasshouse			
DRAWING TITLE Proposed Elevations and Floorplan			
SCALE 1:100 @A3			
			
NATIONAL TRUST			
SOUTH WEST REGION TISBURY HUB, PLACE FARM COURTYARD, COURT STREET, TISBURY, SALISBURY, WILTSHIRE, SP3 6LW paul.bower@nationaltrust.org.uk			
JOB	DRG	REV	
LA4	03	-	