





PROPOSED FRONT ELEVATION
SCALE 1:50

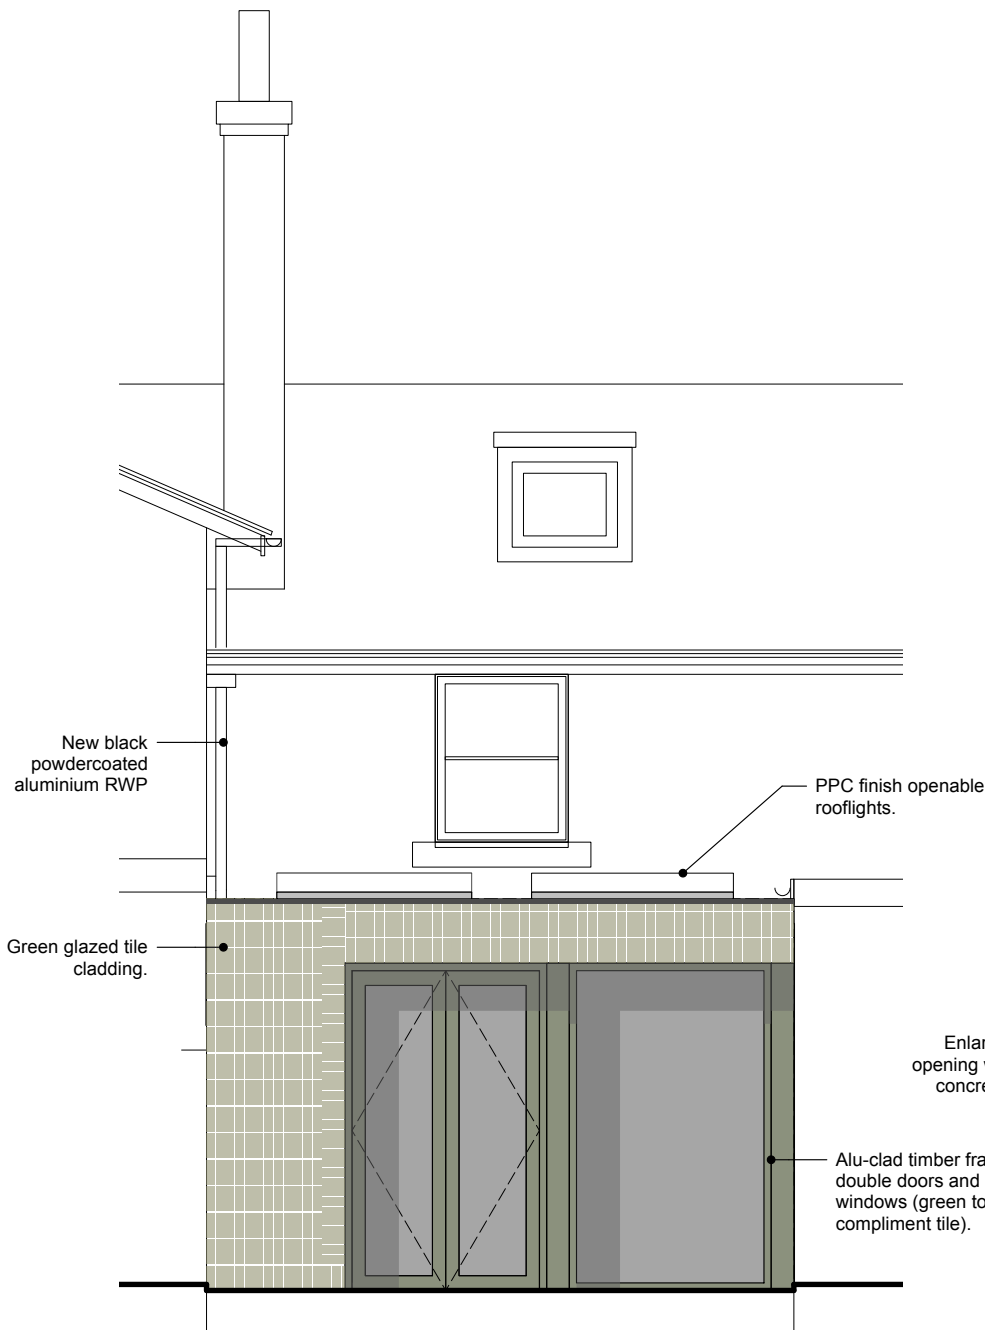

PROPOSED REAR ELEVATION
SCALE 1:50

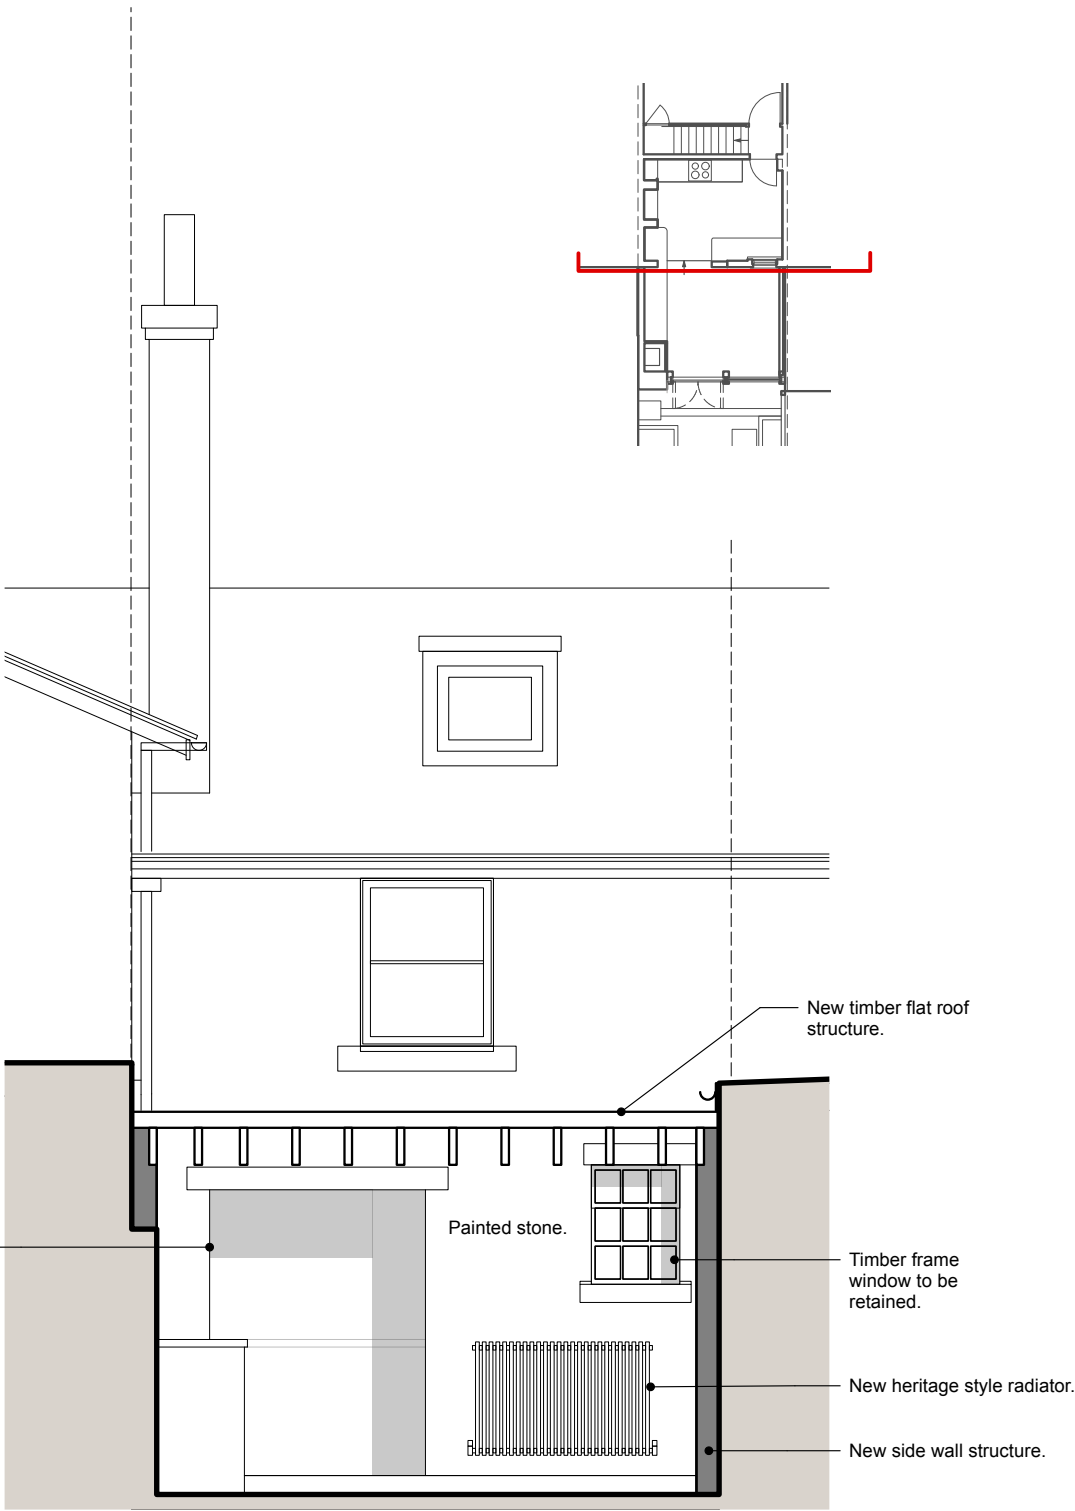

PROPOSED REAR HOUSE WALL ELEVATION
SCALE 1:50