



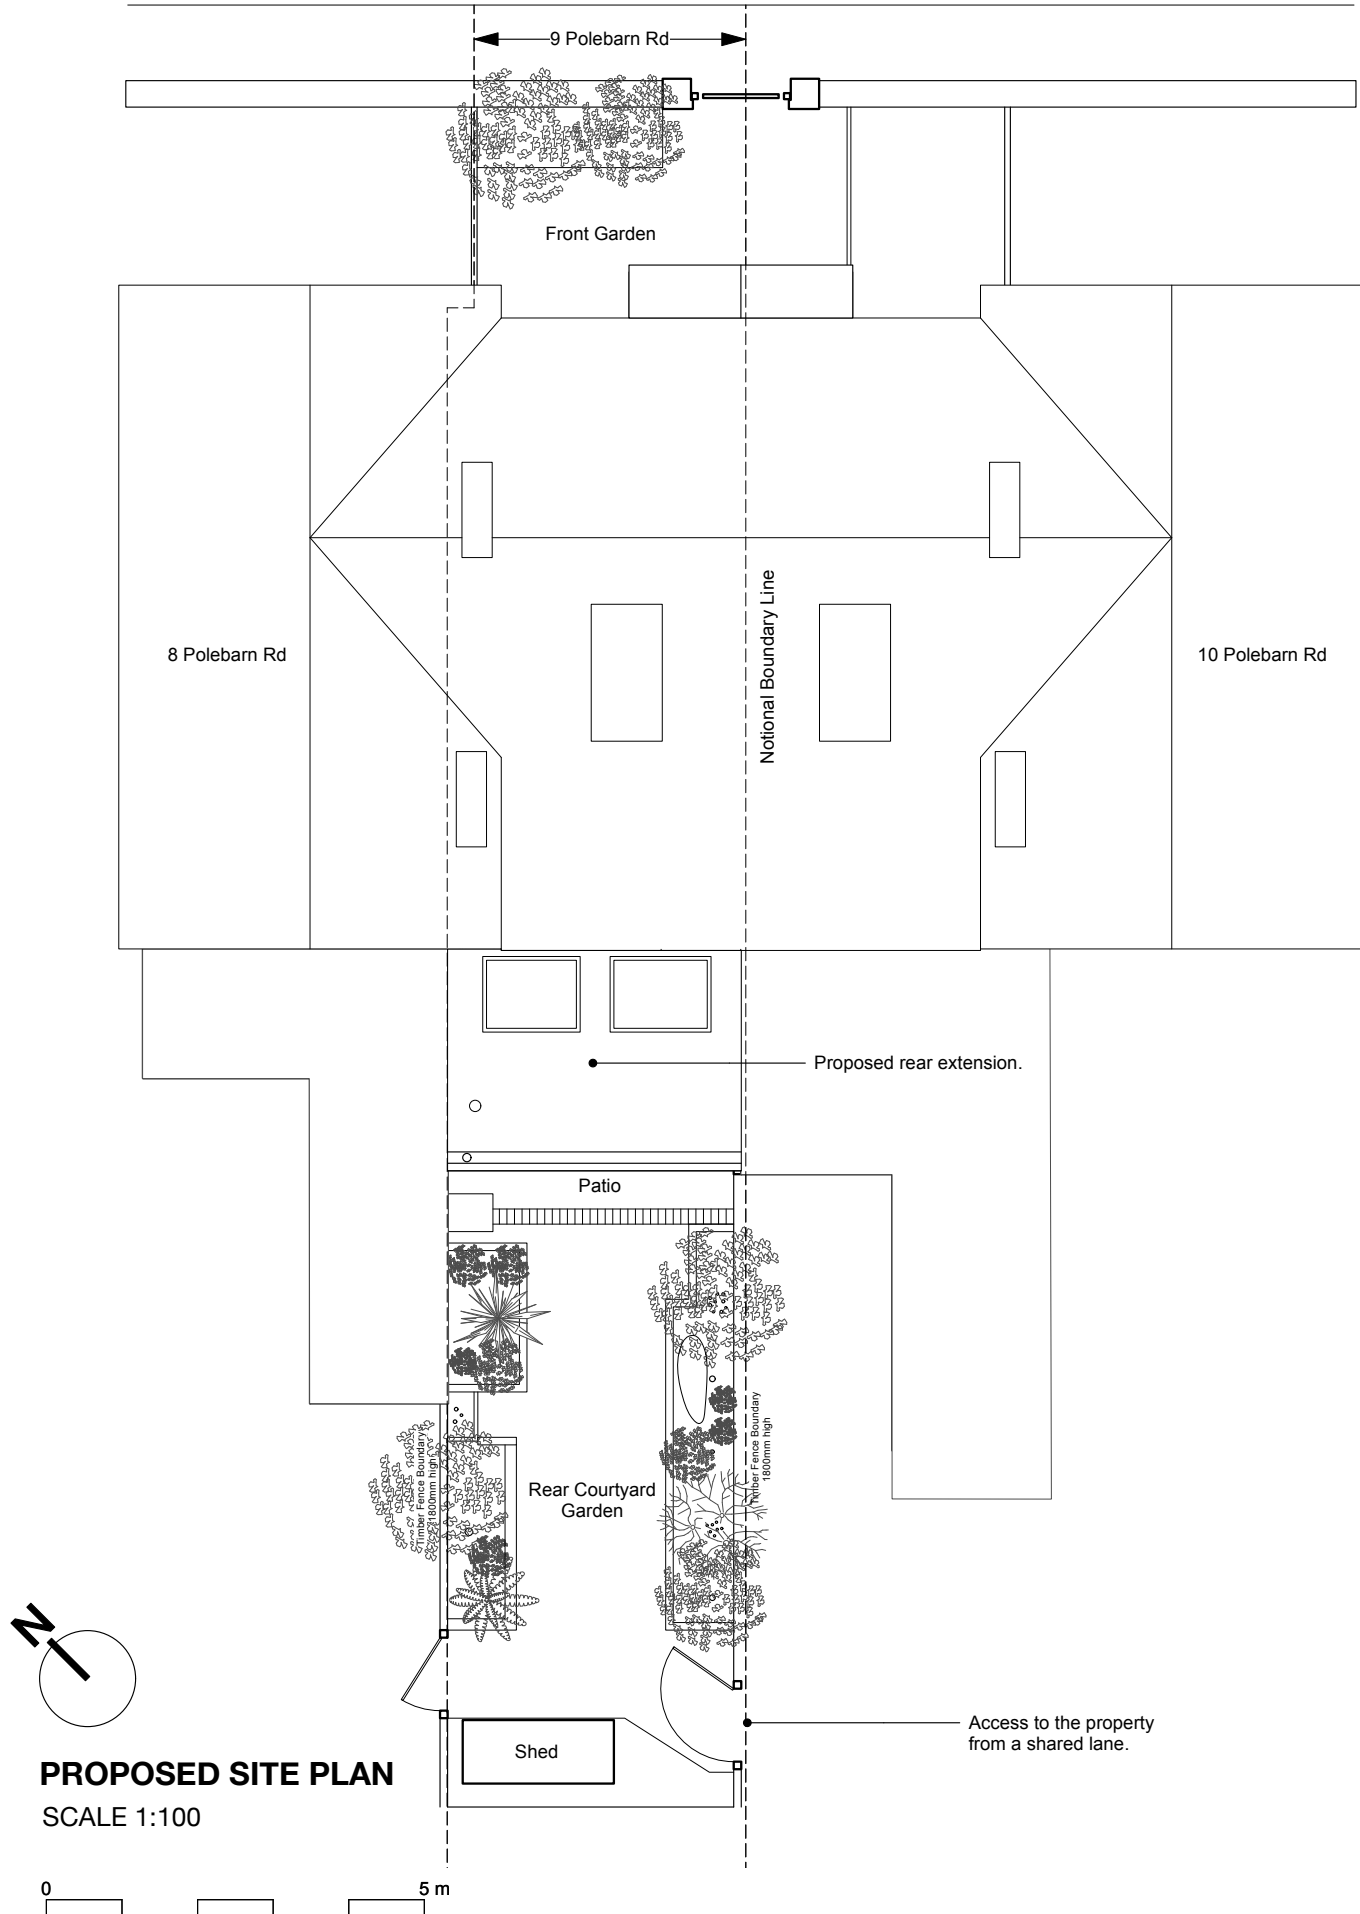

PROPOSED SITE PLAN
SCALE 1:100

 

SITE LOCATION PLAN
SCALE 1:1250