

PROPOSED EXTENSION AND ALTERATIONS, FOSSE FARM, NORTON



This drawing is copyright of CLARK & MASLIN Ltd and may not be copied or reproduced without permission.

Figured dimensions are to be taken in preference to scaled dimensions.

Large scale drawings to have preference to small scale drawings.

Dimensions for fixed-in items are to be checked on site prior to manufacture.

REV	DETAIL OF REVISION	BY	DATE
A	AMENDED TO CLIENTS REQUEST	PH	16/12/25

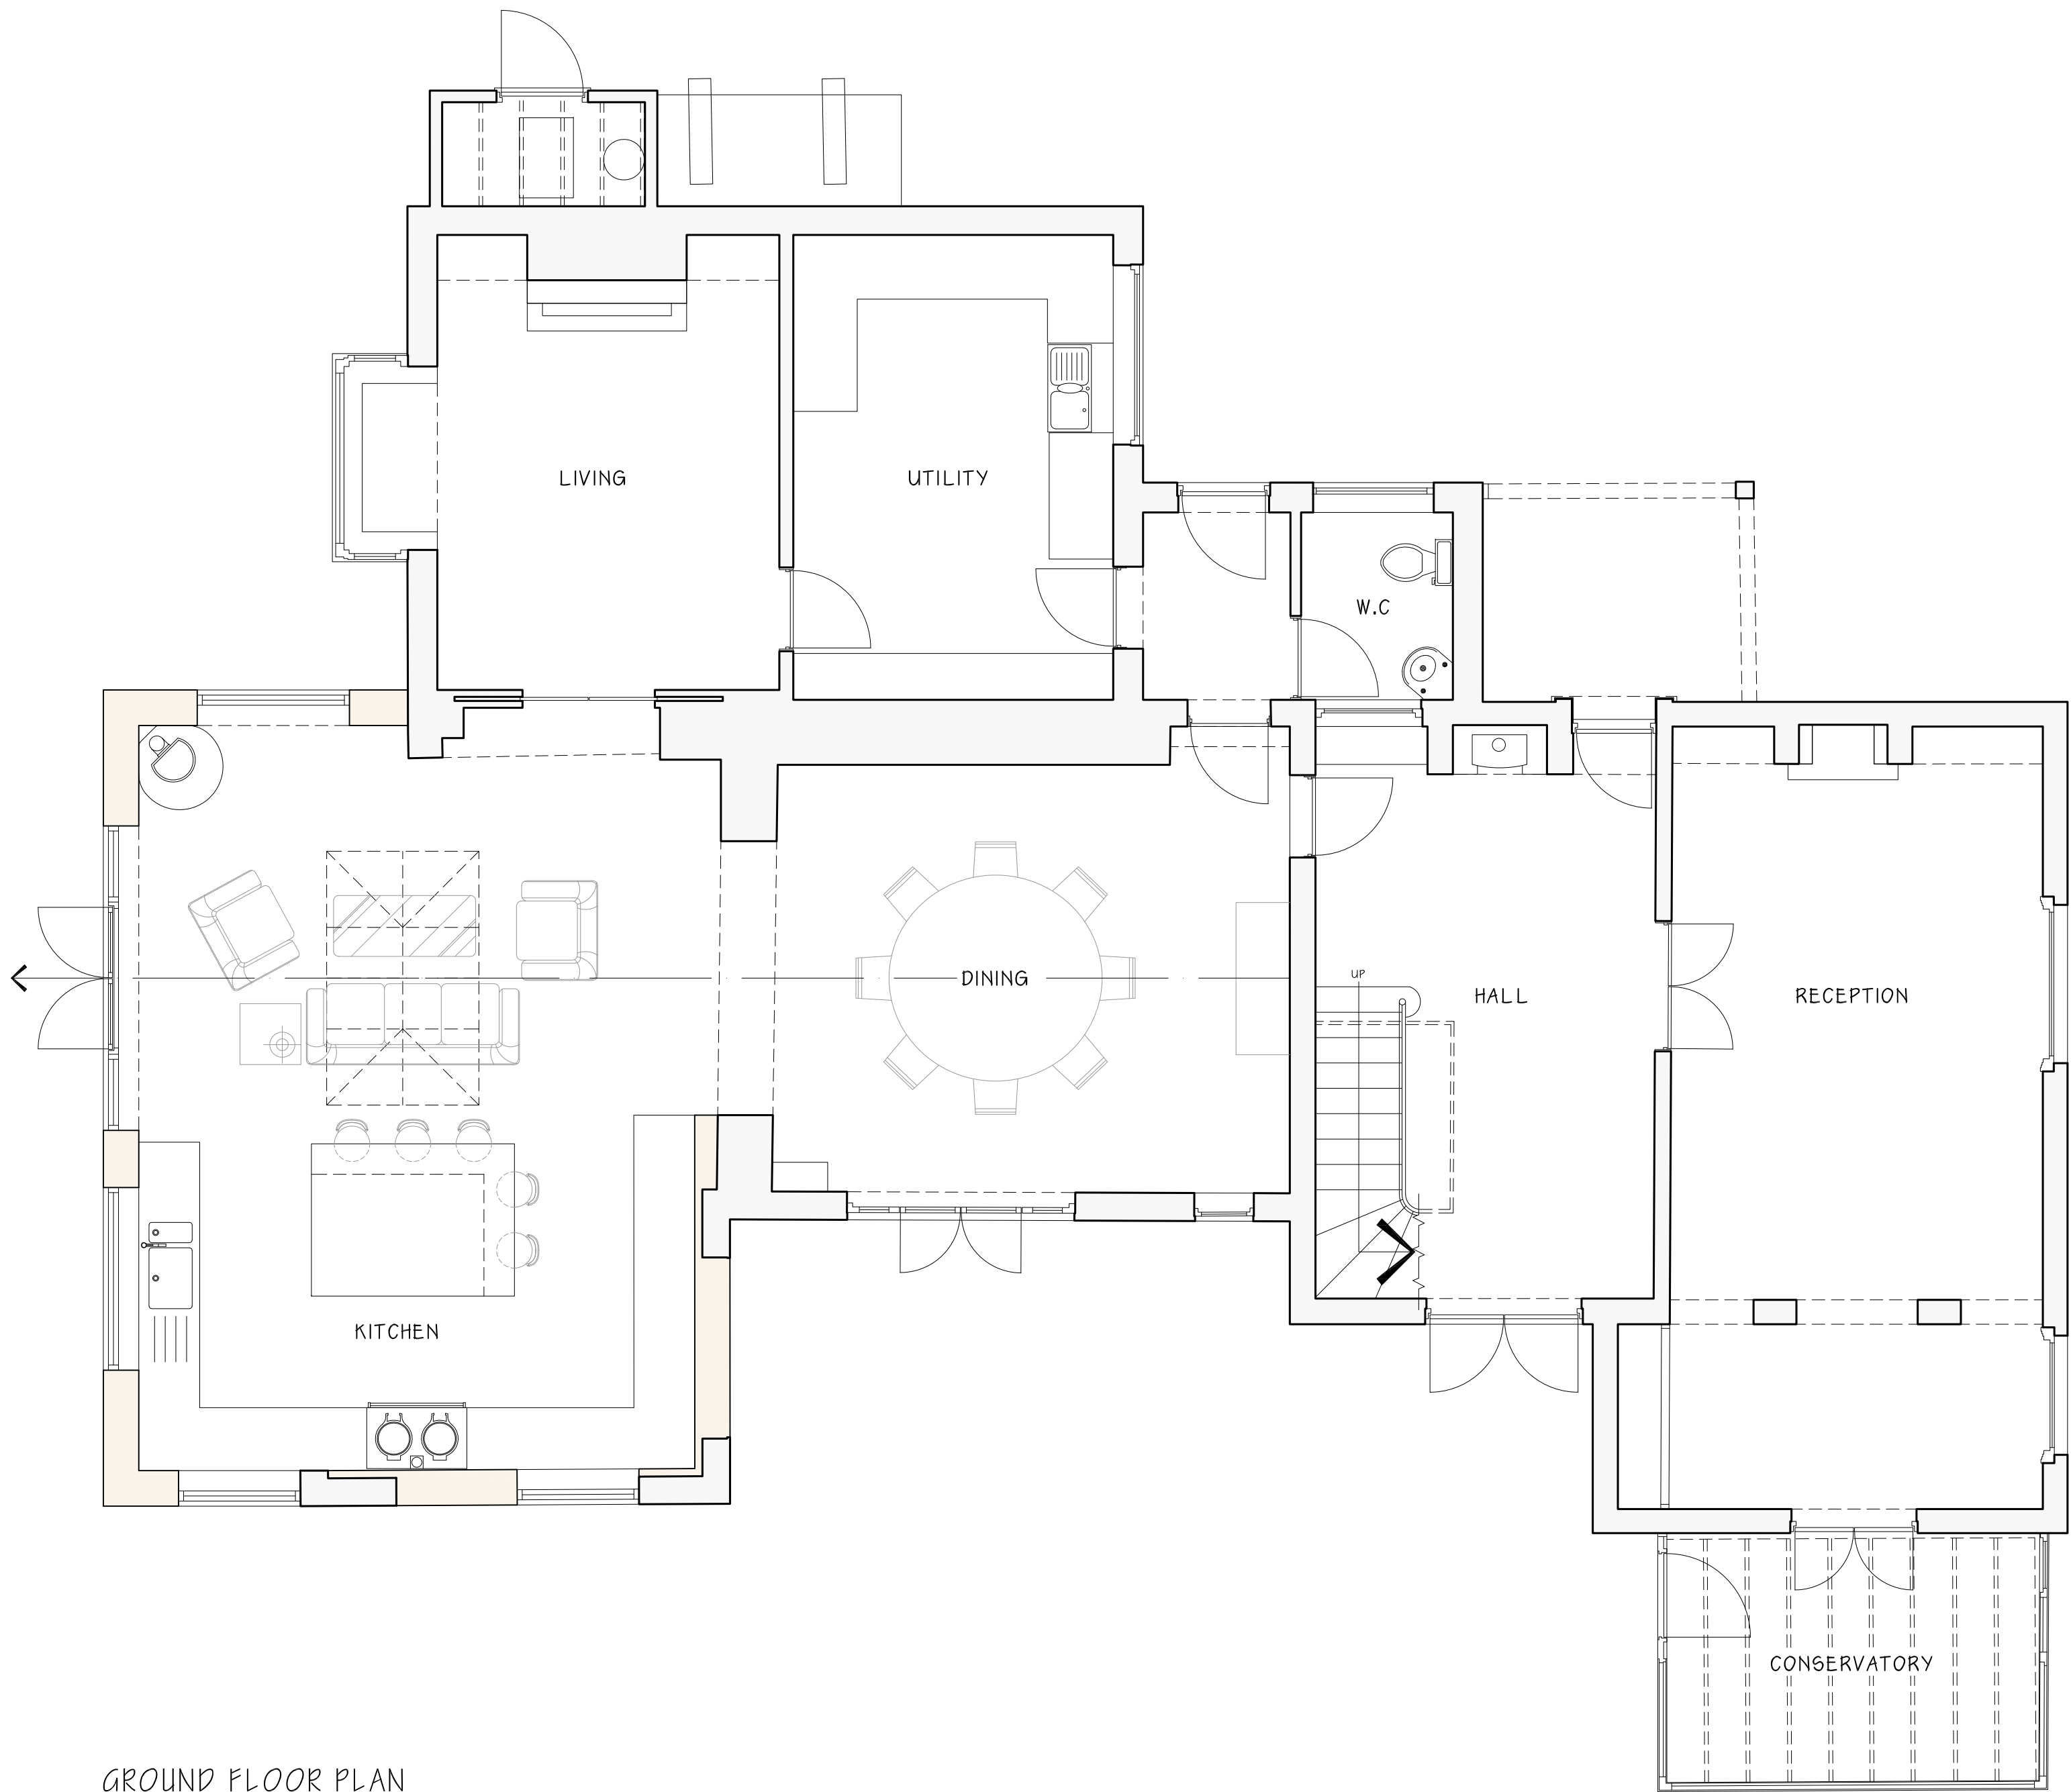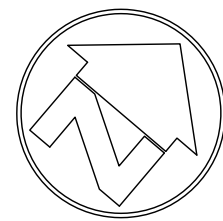

GROUND FLOOR PLAN

PRELIMINARY

CLARK & MASLIN

Unit 5, Charlton Business Park
Crudwell Road, Malmesbury
Wiltshire, SN16 9RU
Telephone: 01666 822911
www.clarkandmaslin.co.uk

Planning Architecture Conservation

Client			
MR & MRS C FULLER			
Project			
PROPOSED EXTENSION & ALTERATIONS, FOSSEFARM, NORTON, MALMESBURY, WILTSHIRE, SN16 0JY			
Description			
PROPOSED GROUND FLOOR PLAN			
Scale	PG Size	Drawn	Date
1:50	A1	-	NOV '25
Drawing No		Revision	
5758/50		A	