


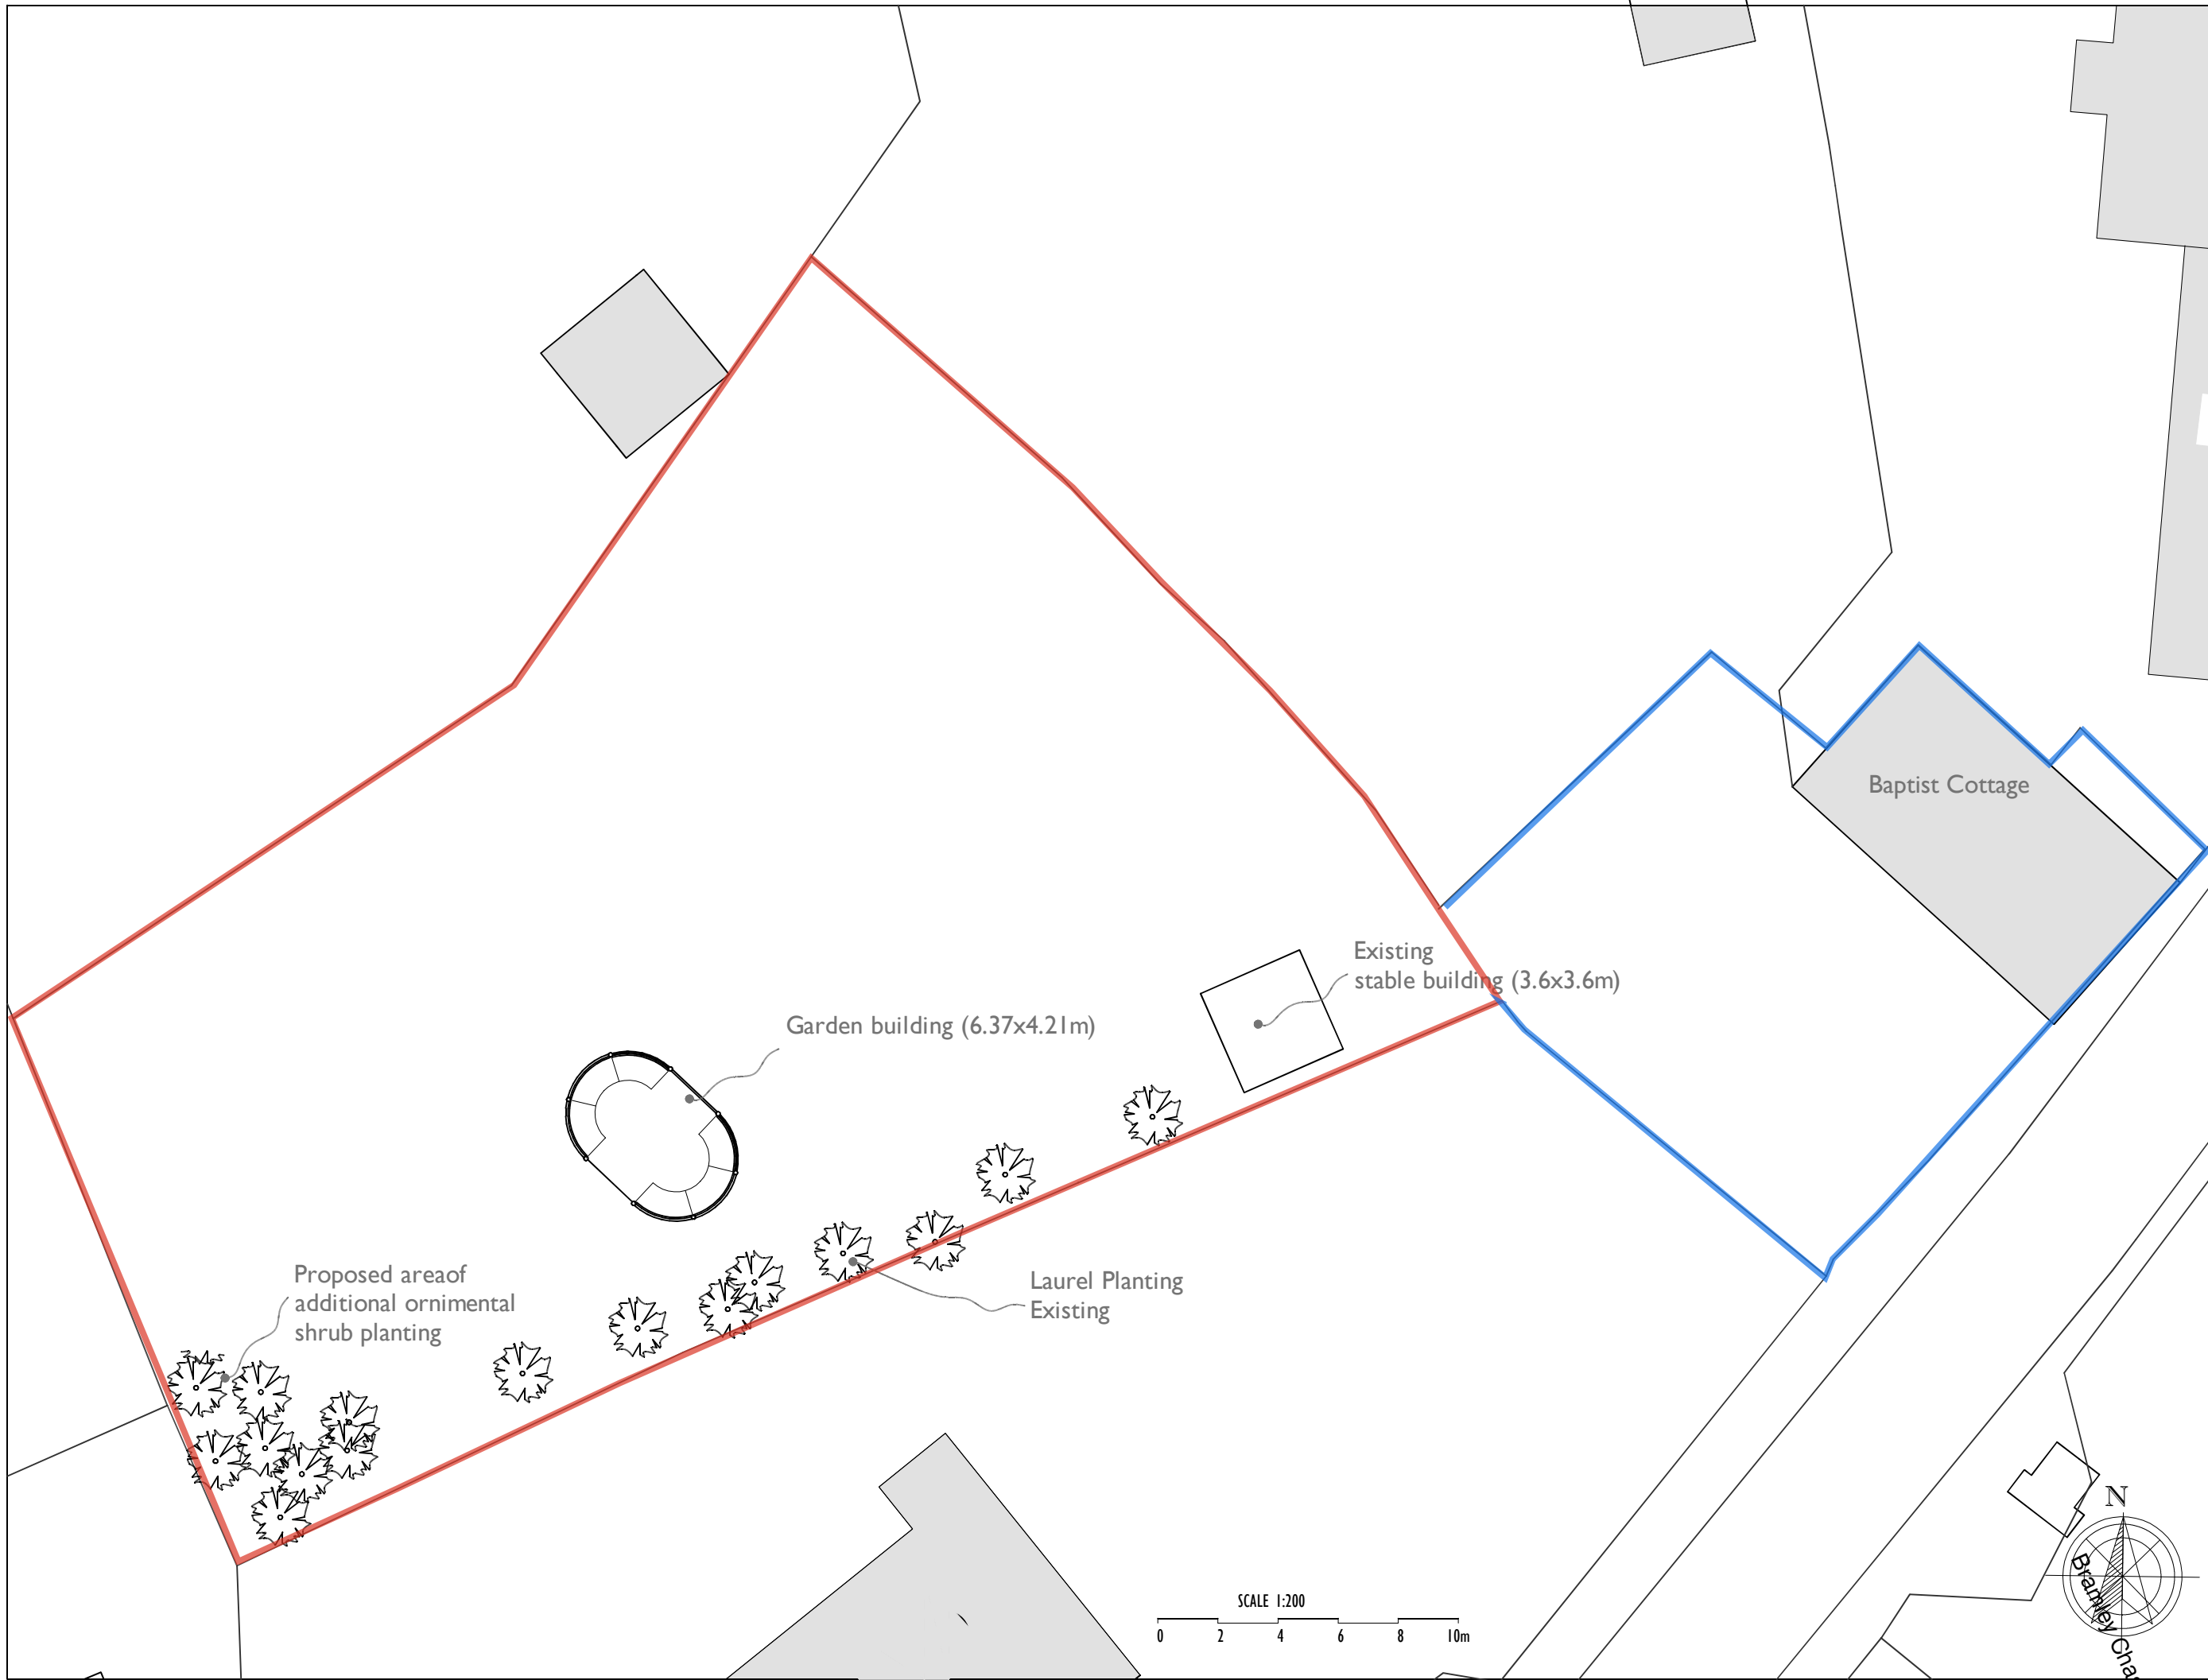

Land Development &
Planning Consultants Ltd
01249 782496
www.LDPC.co
planning@LDPC.co

LD
PC

All dimensions to be checked on site. Drawing for planning purposes only - Not for construction. Reproduction of this drawing is prohibited without the consent in writing of Land Development & Planning Consultants Ltd. Site plans are reproduced from the Ordnance Survey sheets with the permission of the Controller of HM Stationery Office. Crown Copyright Reserved. Licence Number ALS46755.

The Studio,
82 Broadmead,
Corsham,
SW13 9AP

DATE
March, 2026

DESCRIPTION
Site Plan
SCALE: 1:200 @ A3

PROJECT NO. 2528
LDC
PROJECT
Baptist Cottage
Great Cheverell

DRAWING No.
2

