
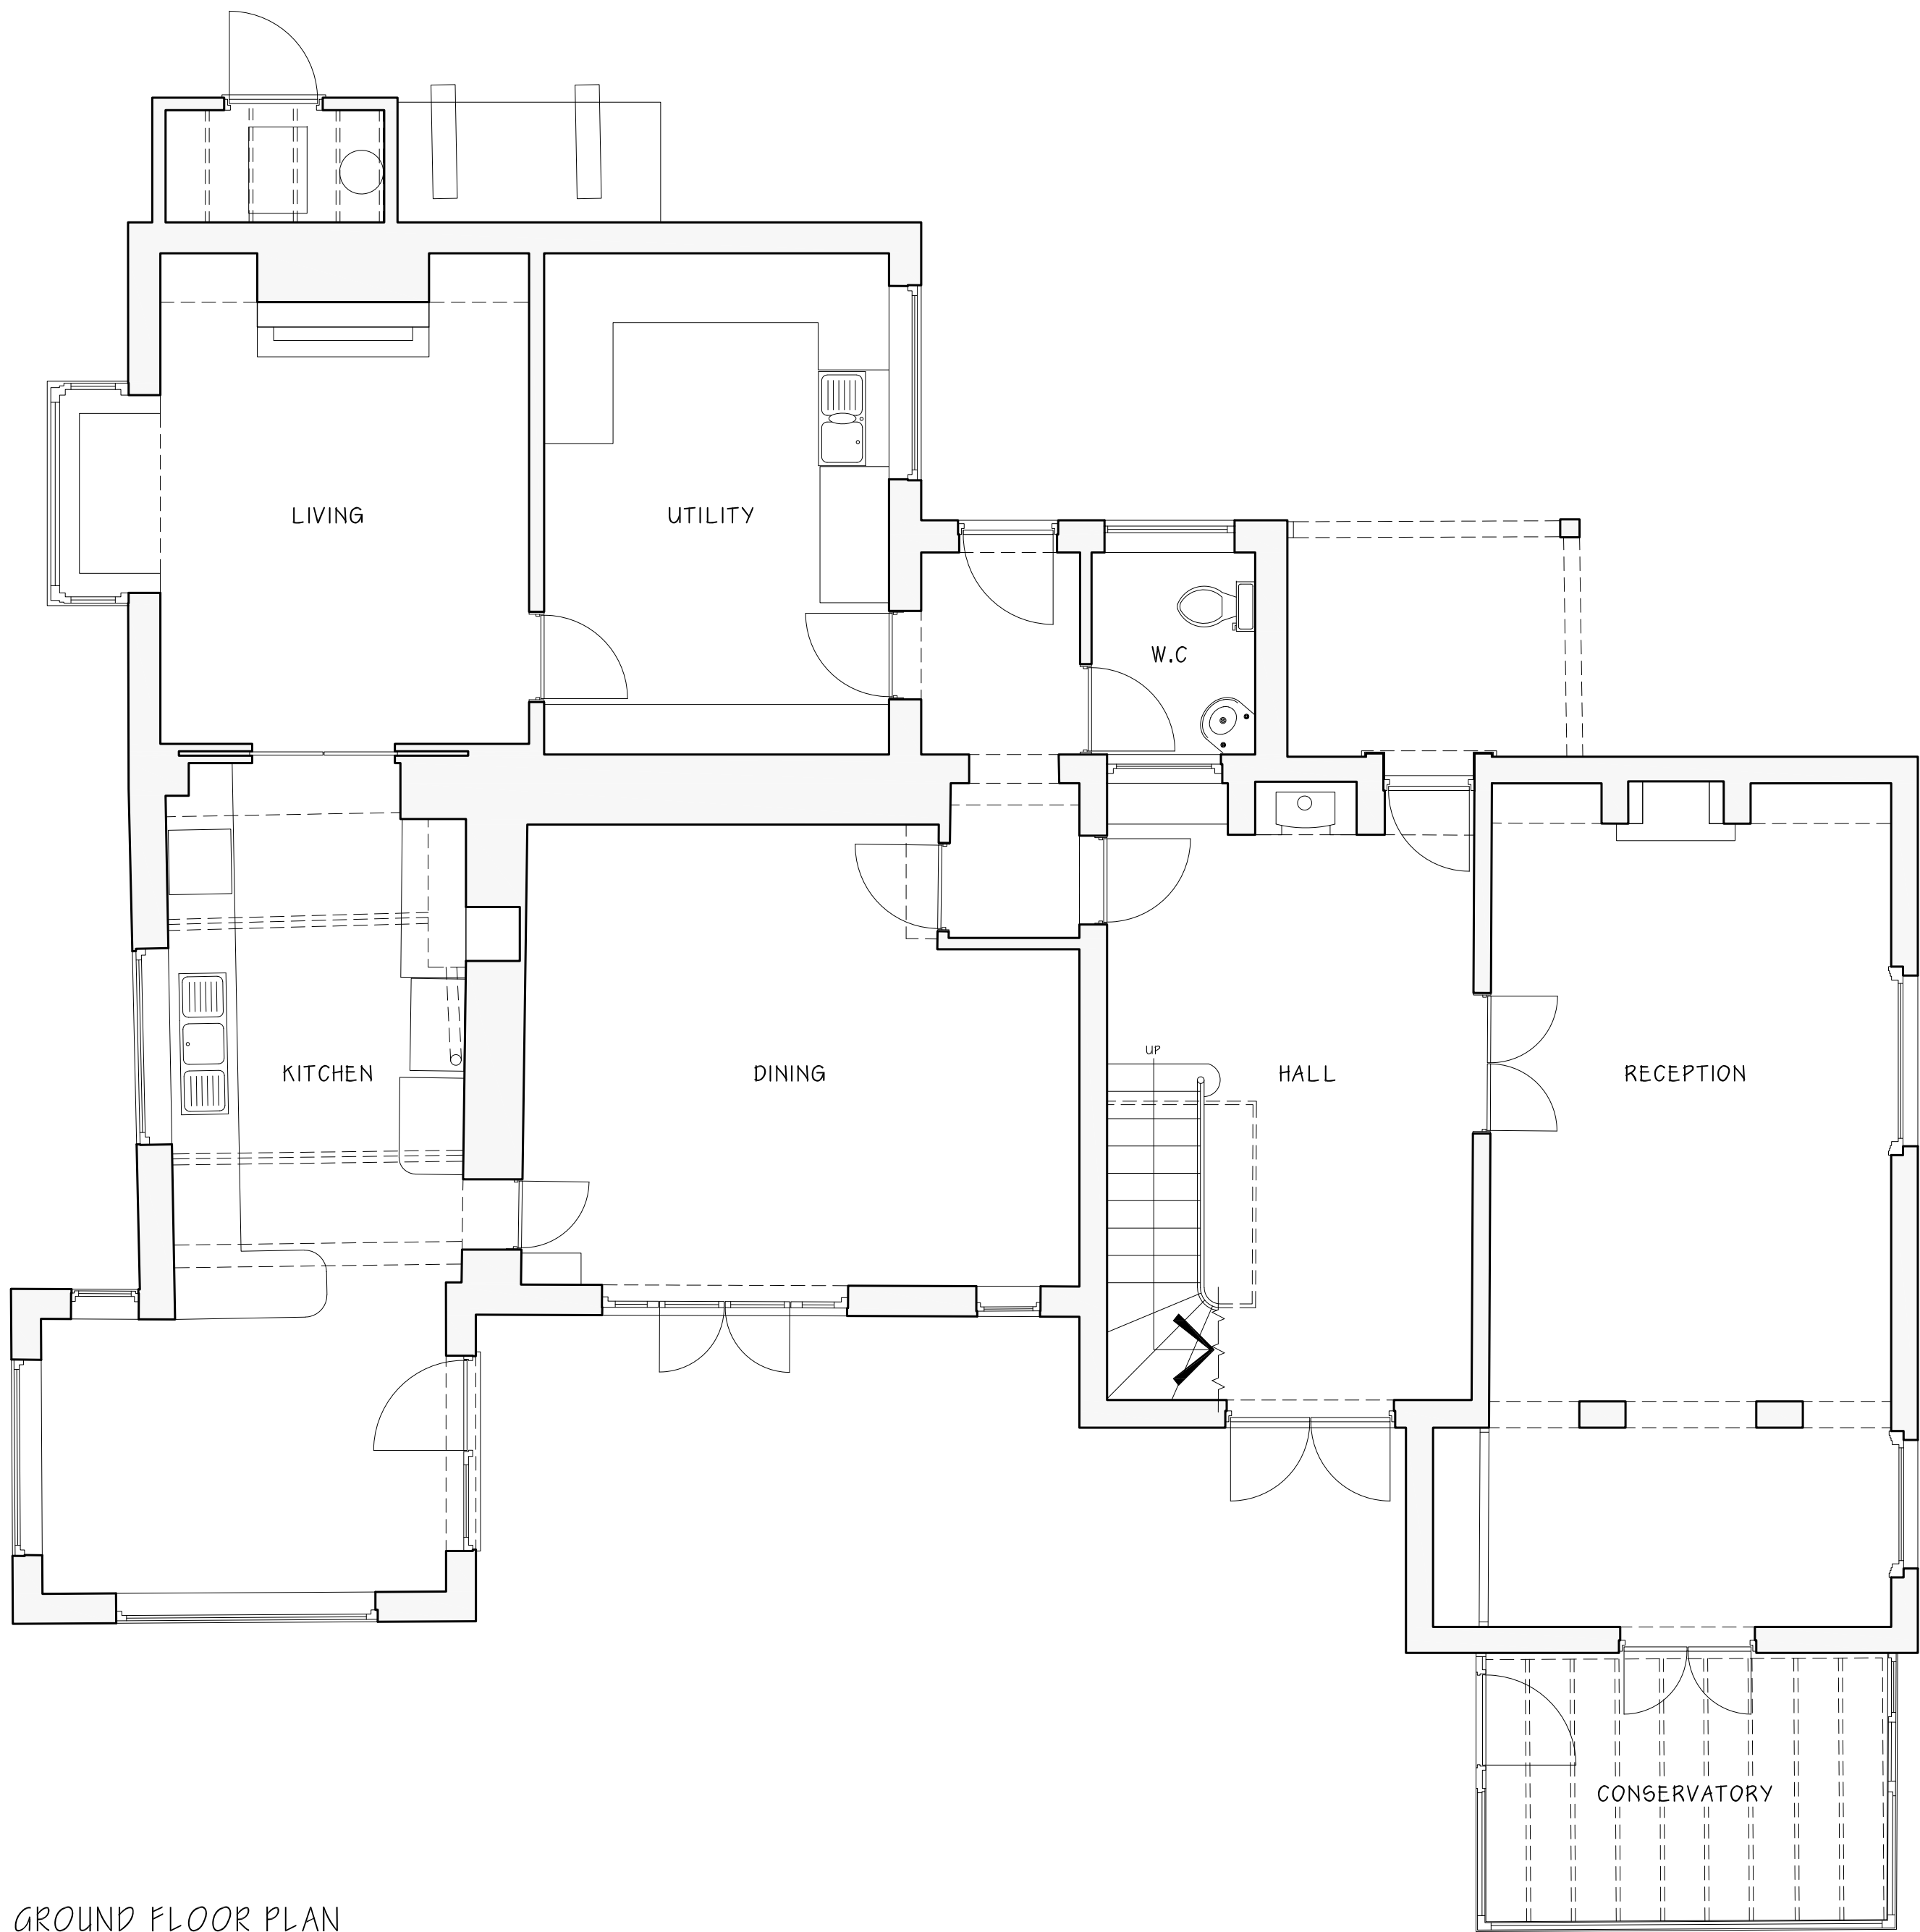


PROPOSED EXTENSION AND ALTERATIONS, FOSSE FARM, NORTON

This drawing is copyright of CLARK & MASLIN Ltd and may not be copied or reproduced without permission.
Figured dimensions are to be taken in preference to scaled dimensions.
Large scale drawings to have preference to small scale drawings.
Dimensions for fixed-in items are to be checked on site prior to manufacture.

REV	DETAIL OF REVISION	BY	DATE
-----	--------------------	----	------

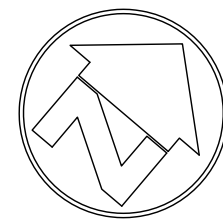

GROUND FLOOR PLAN

SURVEY DRAWING



CLARK & MASLIN
Unit 5, Charlton Business Park
Crudwell Road, Malmesbury
Wiltshire, SN16 9RU
Telephone: 01464 822911
www.clarkandmaslin.co.uk
Planning Architecture Conservation

Client

MR & MRS C FULLER

Project

PROPOSED EXTENSION & ALTERATIONS,
FOSSEFARM, NORTON, MALMESBURY,
WILTSHIRE, SN16 0JY

Description

EXISTING GROUND FLOOR PLAN

Scale

1:50

PG Size

A1

Drawn

-

Date

NOV '25

Drawing No

5758/01

Revision

-