


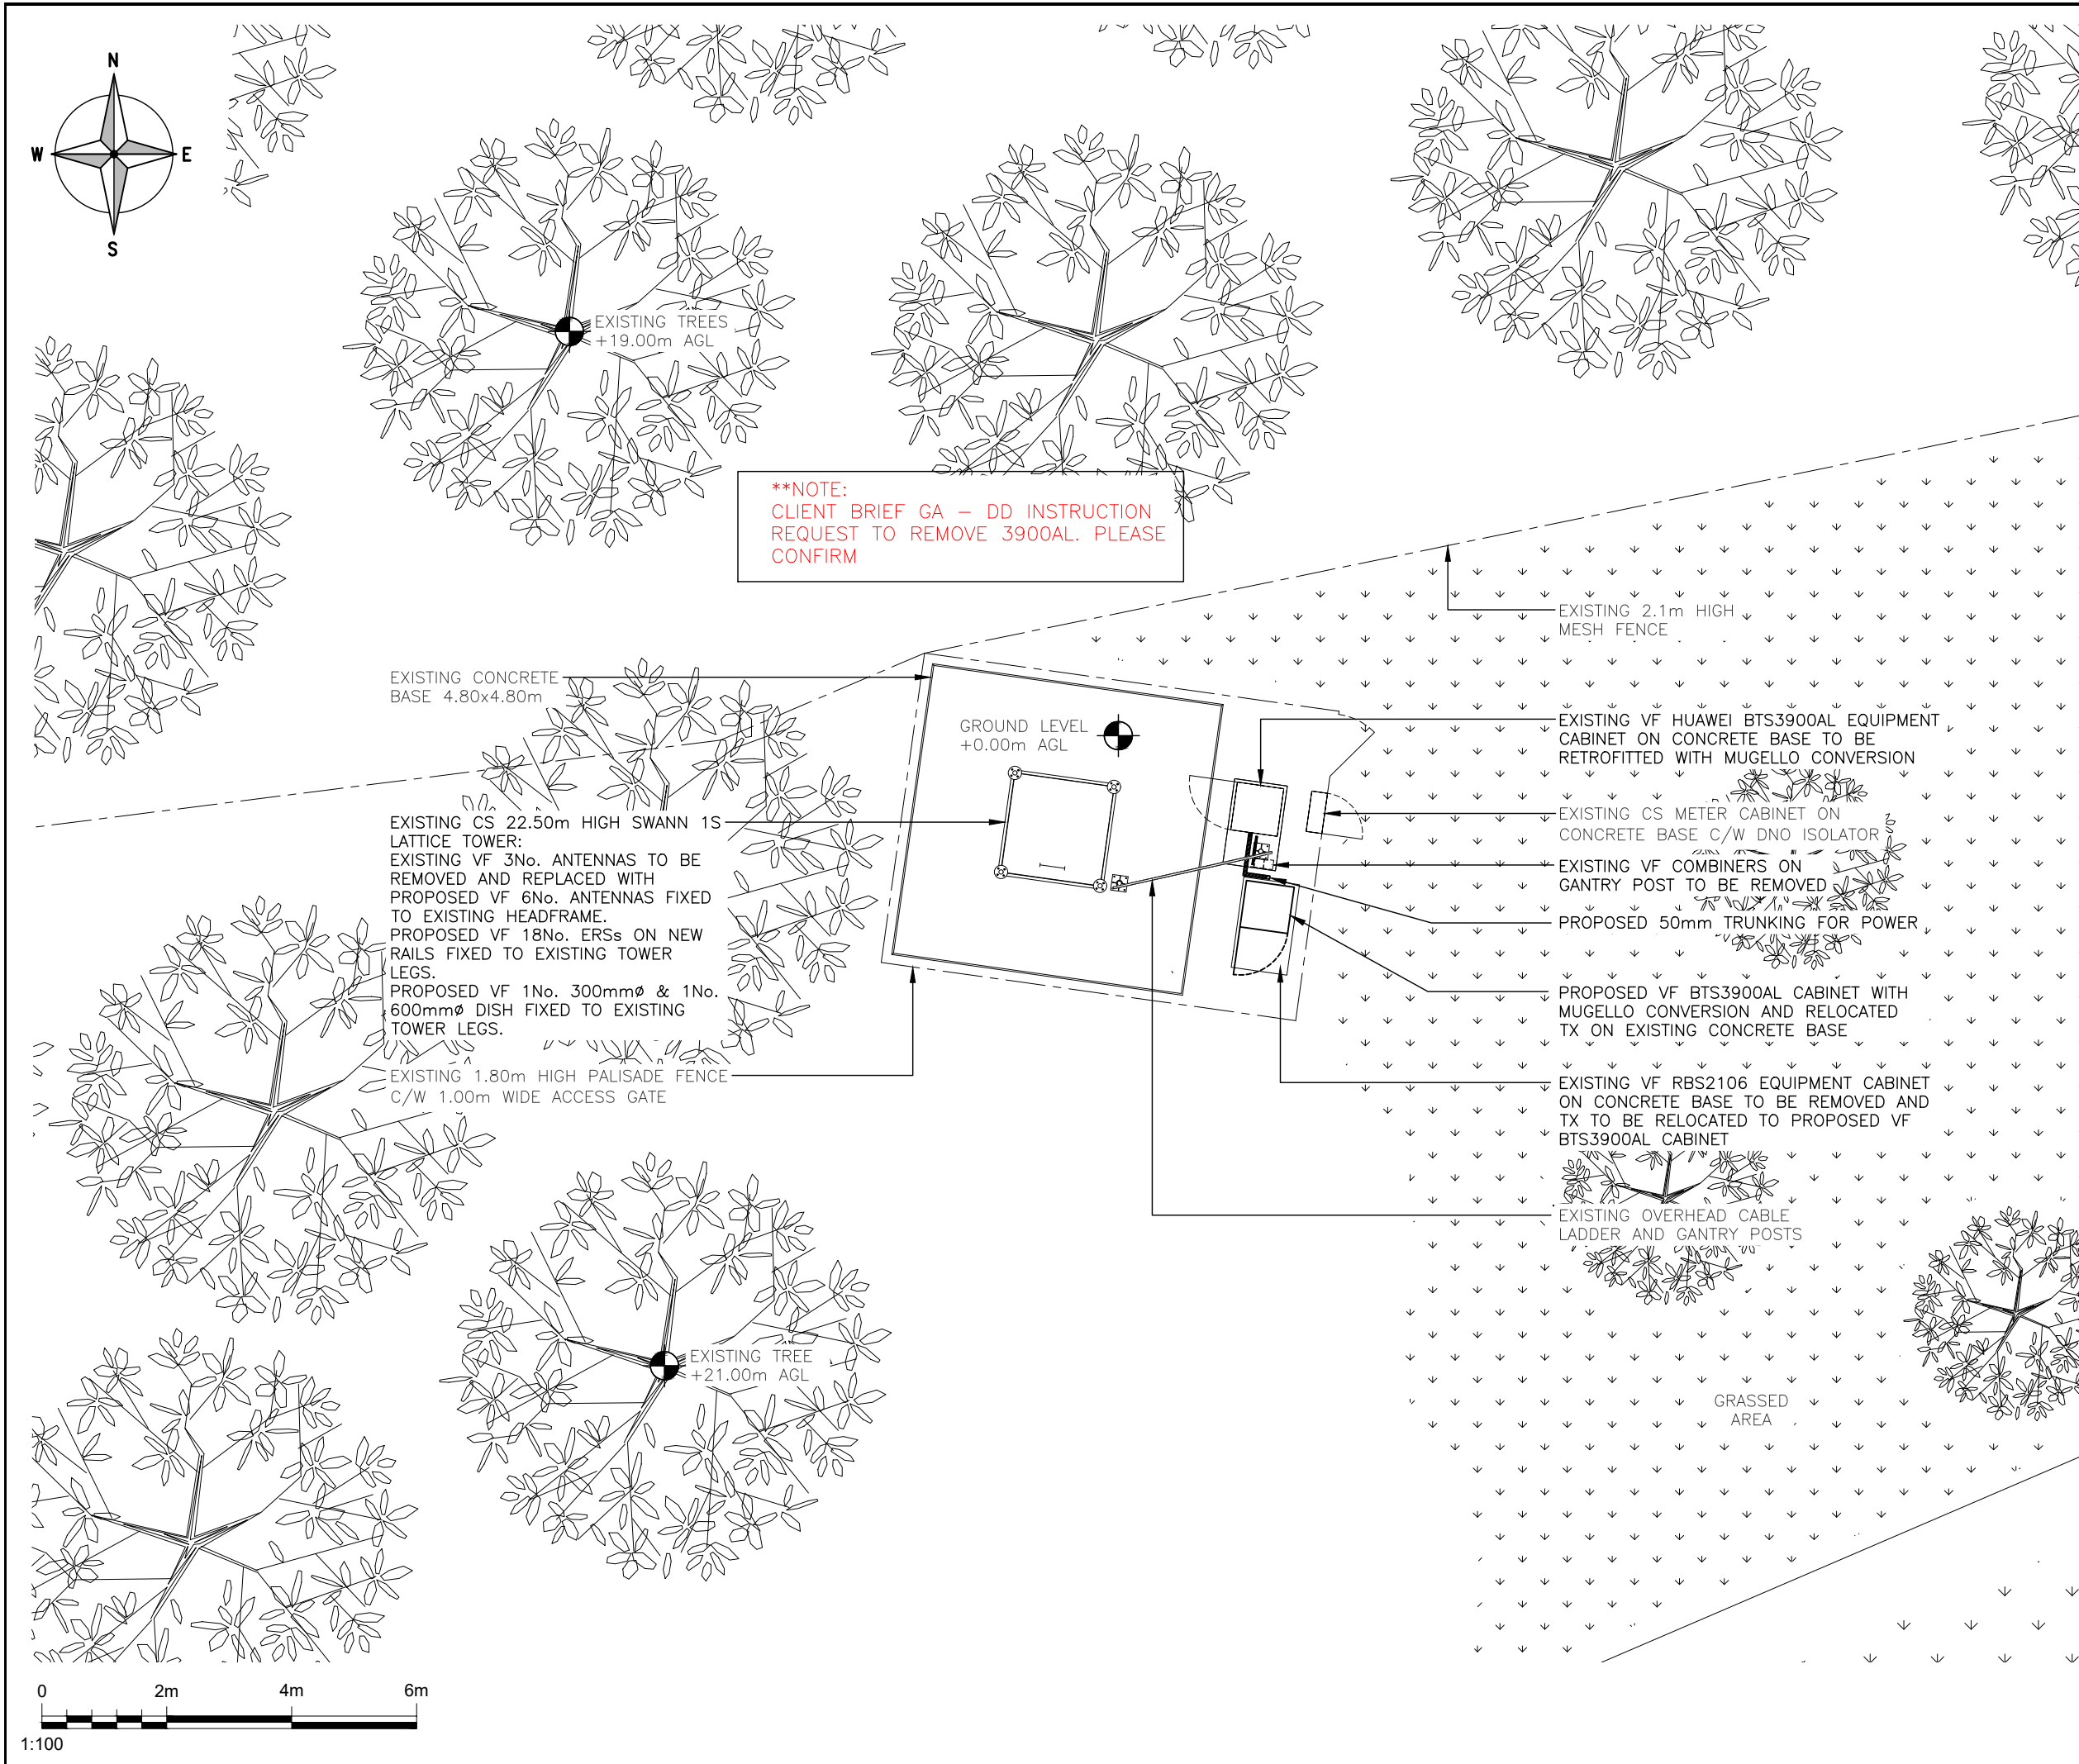

ALL DIMENSIONS ARE IN mm UNLESS NOTED OTHERWISE				
N.G.R		E: 383587 N: 160746		
NOTES:				
1A	CONSTRUCTION ISSUE		KS	SC 26.02.26
REV	MODIFICATION		BY	CH DATE
 Clarke Telecom Unit E, Madison Place, Northampton Road, Manchester, M40 5AG Tel: 0161 785 4500 Fax: 0161 785 4501 Web: www.clarke-telecom.com				
 cornerstone				
Cell Name				Opt.
CEMETERY GATE COPSE				—
Cell ID No				
CSID	—	VF	—	TEF
14893826	—	87443_13	—	—
Project No.	—	TM Cell ID	—	N/A
—	—	—	—	—
Site Address / Contact Details				
OFF HOLT ROAD BRADFORD—ON—AVON WILTSHIRE BA15 1TS				
Drawing Title: PROPOSED SITE PLAN				
Purpose of issue: CONSTRUCTION				Dwg Rev:
Drawing Number: 201				1A
Surveyed By: JB		Original Sheet Size: A3		Pack Issue:
Drawn: KS	Date: 26.02.26	Checked: SC	Date: 26.02.26	1A