



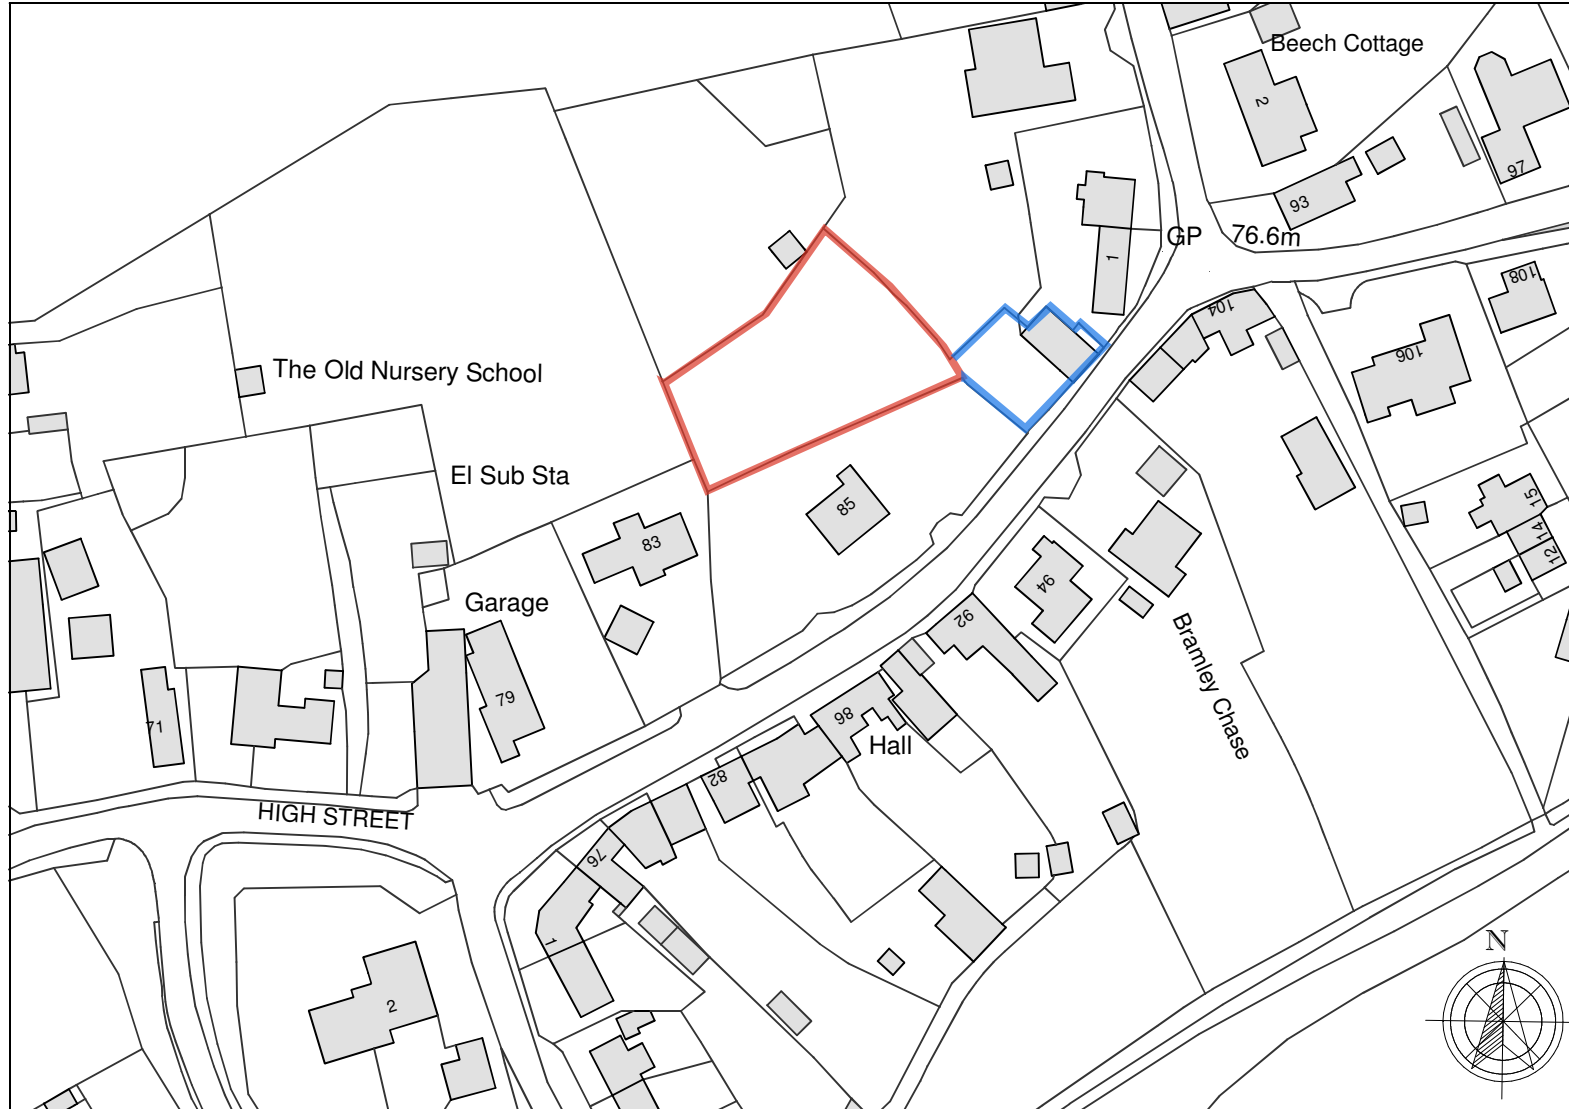

0 10m 20m 30m 40m 50m

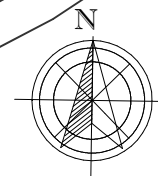

Land Development &
Planning Consultants Ltd
01949 283846
www.ldpc.co.uk
planning@ldpc.co.uk

LD
PC

All dimensions to be checked on site. Drawings for planning purposes only. Not for construction. Reproduction of this drawing is prohibited without the consent in writing of Land Development & Planning Consultants Ltd. Site plans are registered under the Planning (Listed Buildings and Conservation Areas) Act 1987. © LDPC 2016. Town & Country Planning Act 1990.

The Studio,
82 Broadmead,
Coventry,
CV1 3 9AP

DATE
March, 2016

DESCRIPTION
Location Plan
SCALE:
1:1250 @ A4

PROJECT NO. 2238
PROJECT
Baptist Cottage
Great Chertwell

DRAWING No.
I