



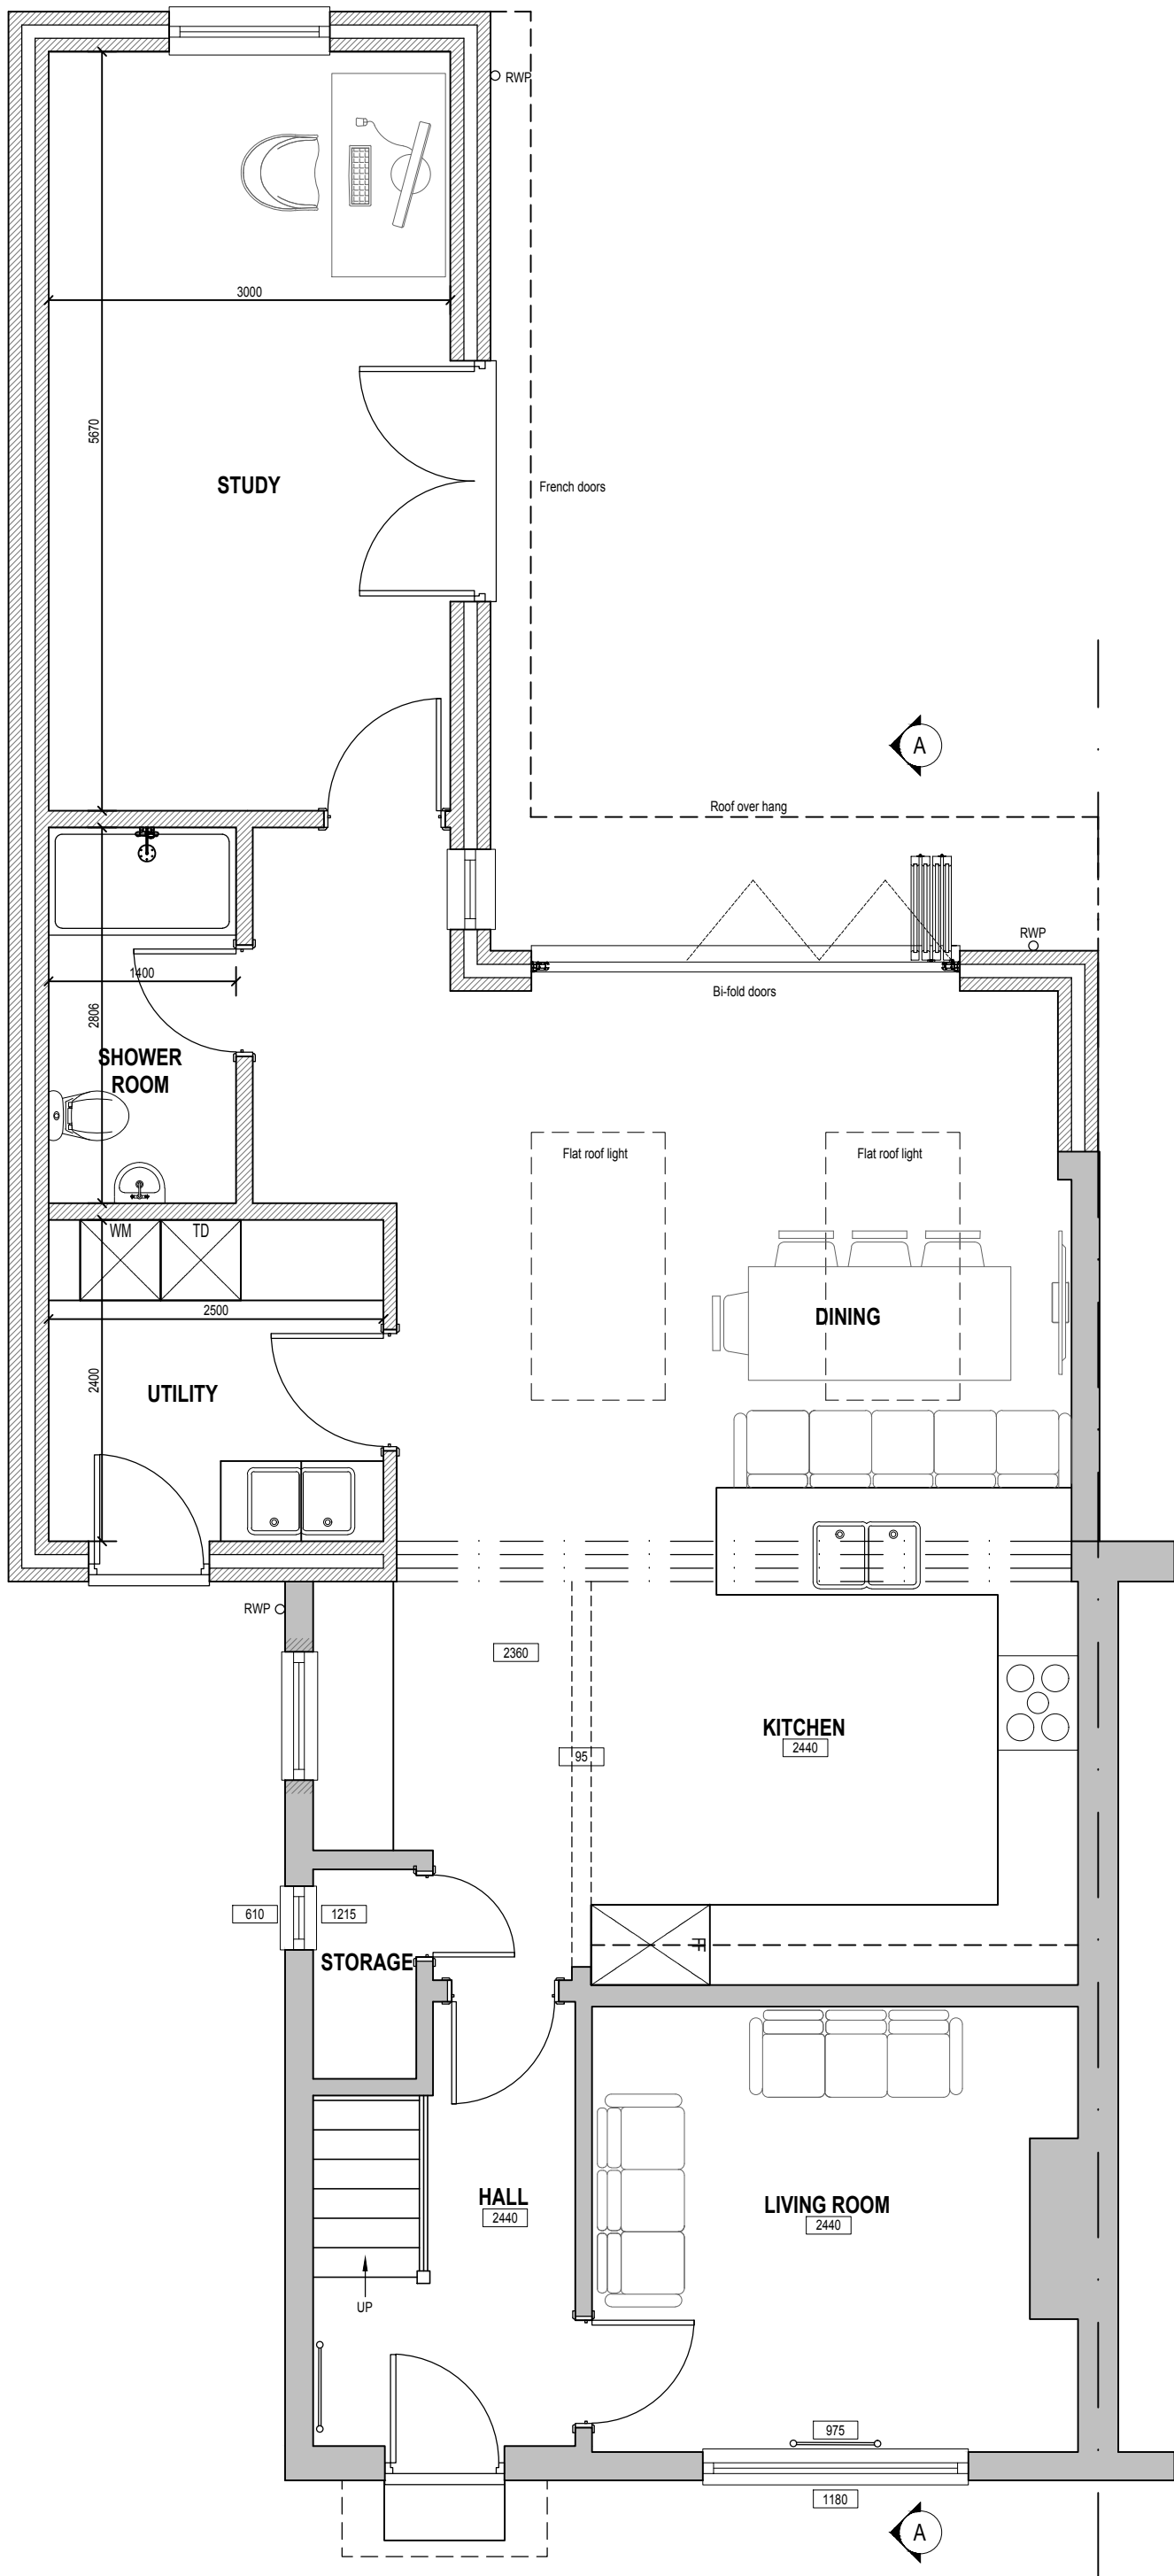

* COPYRIGHT.
DO NOT SCALE EXCEPT FOR PLANNING PURPOSES.
CHECK ALL DIMENSIONS ON SITE.
THIS DRAWING IS ONLY TO BE USED ON THE SITE
FOR WHICH DESIGNED.

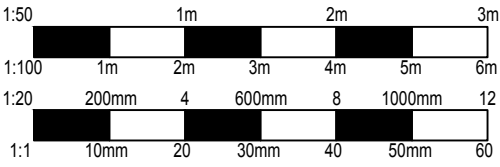

REVISIONS		DATE
CLIENT: MR & MRS SEAL		
PROJECT: PROPOSED SINGLE STOREY REAR EXTENSION TOGETHER WITH INTERNAL RECONFIGURATION AT 19 GREENWAY AVENUE, CHIPPENHAM, WILTSHIRE, SN15 1AH		
TITLE: PROPOSED GROUND FLOOR PLAN		
DRAWN: RJ		SCALES @ A3: 1:50
CHECKED: JA		
DATE: OCT 25		
DRG No: AA/25/35/12		REV.: -
Armstrong architecture THE OLD BAKEHOUSE, 21 TIMBER STREET, CHIPPENHAM, WILTSHIRE, SN15 3BS 01249 404 004 info@armstrongarchitecture.co.uk		

PROPOSED GROUND FLOOR PLAN