




Proposed Front Elevation

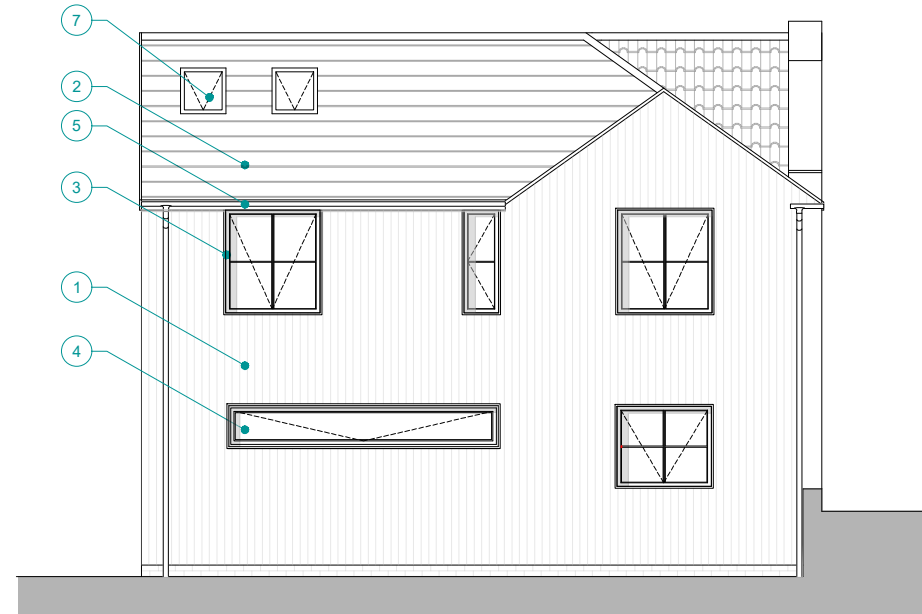


Proposed Side Elevation

Materials Legend

- ① Black Timber cladding with Ash window surrounds
- ② Slate Roof Tiles to match existing
- ③ Black UPVC Framed Windows & Doors
- ④ Sliding Door
- ⑤ Copper Guttering & downpipes
- ⑥ Glass new front door
- ⑦ Velux Window



Proposed Rear Elevation

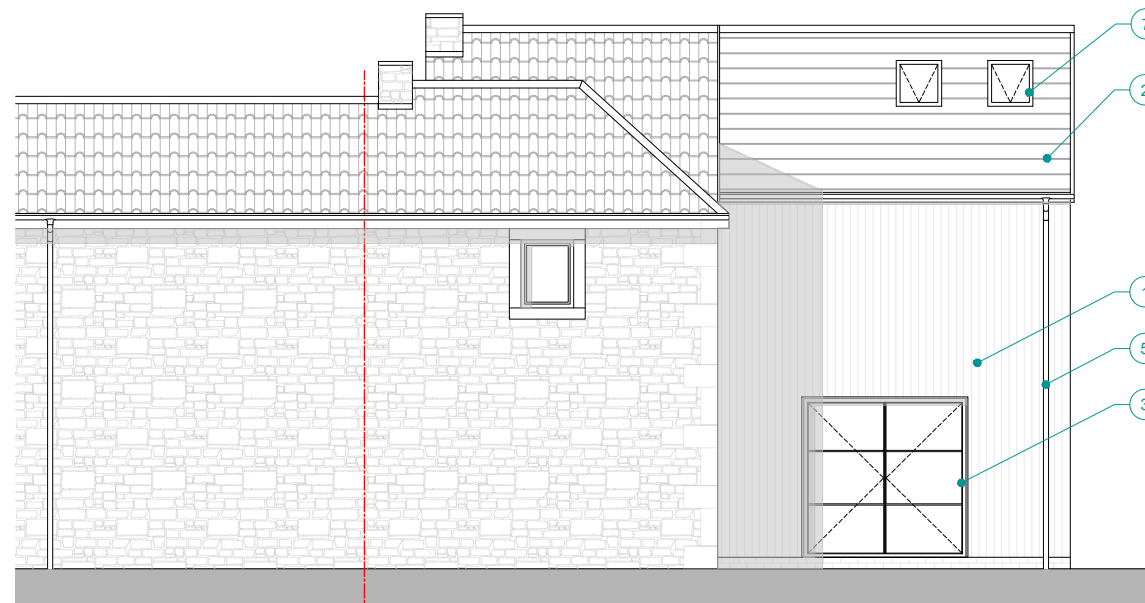

Proposed Side Elevation

A	EH	Master Bed Windows Removed, Velux Windows added. Kitchen Re-designed to clients design - Horizontal Kitchen Window added at clients request.	13.02.26
---	----	--	----------

CLIENT Yoana & Harry Self

PROJECT

53 Pickwick Road, Corsham
Wiltshire

STATUS Planning

TITLE

Proposed-Option 2
Elevations

DRG No. 5111-102-PE		Rev: A
SCALE: 1:100 on A3	DESIGNED BY: BTJ & ESH	
SIZE: A3	DRAWN BY: BTJ	
DATE: Nov 2025	CHECKED BY: ESH	

GROW ARCHITECTURAL
Studio 2
Lancefield Studios
Pickwick
Corsham
SN13 0HZ

TEL: 01249 533037 & 0117 2870233
EMAIL: info@growarchitectural.co.uk
WEBSITE: www.growarchitectural.co.uk

● This drawing and the building works illustrated are copyright and may not be reproduced without written permission

