




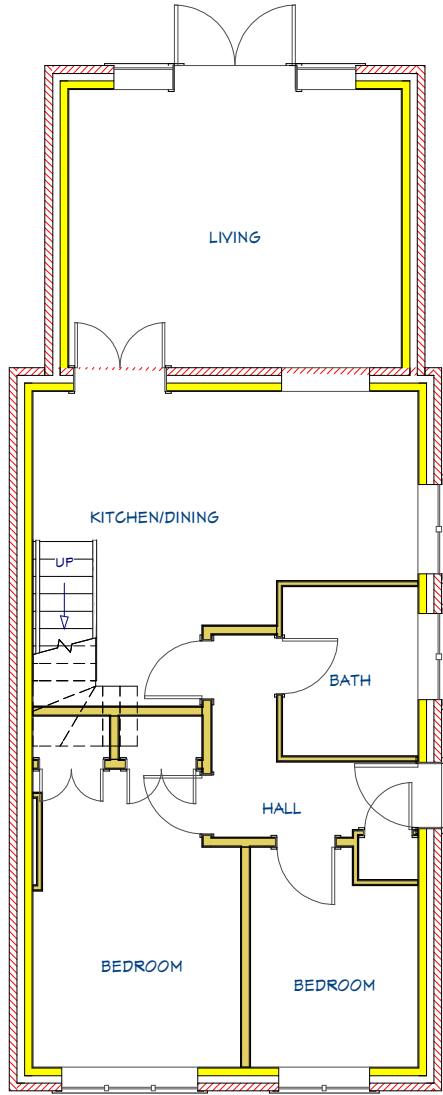

EXISTING GROUND FLOOR PLAN

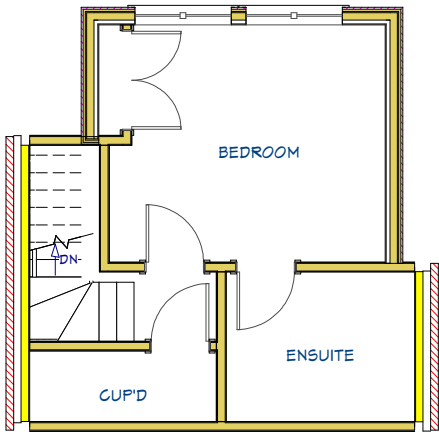


EXISTING FIRST FLOOR PLAN

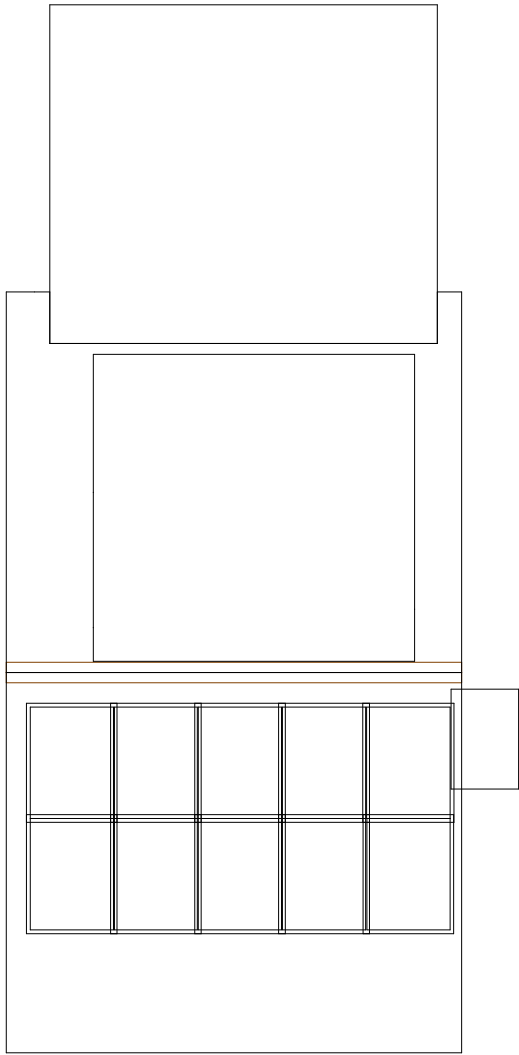

EXISTING ROOF PLAN

NOTES:
1) ALL DRAWINGS SUPPLIED BY DWG PLANS ARE TO BE USED FOR PLANNING PERMISSION PURPOSES ONLY AND NOT TO BE USED FOR BUILDING REGULATION PURPOSES.
2) THE CONTRACTOR, SUB-CONTRACTOR OR SUPPLIER IS TO CHECK ALL RELEVANT DIMENSIONS, LEVELS, EXISTING STRUCTURE AND MATERIALS PRIOR TO COMMENCING THE WORKS.
© THIS DRAWING IS COPYRIGHT AND MAY NOT BE COPIED, TRACED, ALTERED OR REPRODUCED WITHOUT WRITTEN PERMISSION FROM DWG PLANS.

 

DRAWN			NAME			DATE			TITLE		
			PRB			19/03/2026			Existing floor and roof plan 21 Eyres Drive Alderbury		
UNLESS OTHERWISE SPECIFIED DIMENSIONS ARE IN MILLIMETERS			SIZE			DWG NO			REV		
			A3			DWG PLANS 04685			A		
			CLIENT: Ms Becky McKevitt			SCALE: 1:100 @ A3			SHEET 1 of 1		

DWG PLANS
35 Cranmer Drive, Nursling, Southampton, SO16 0TD
Email: info@dwgplans.co.uk

