



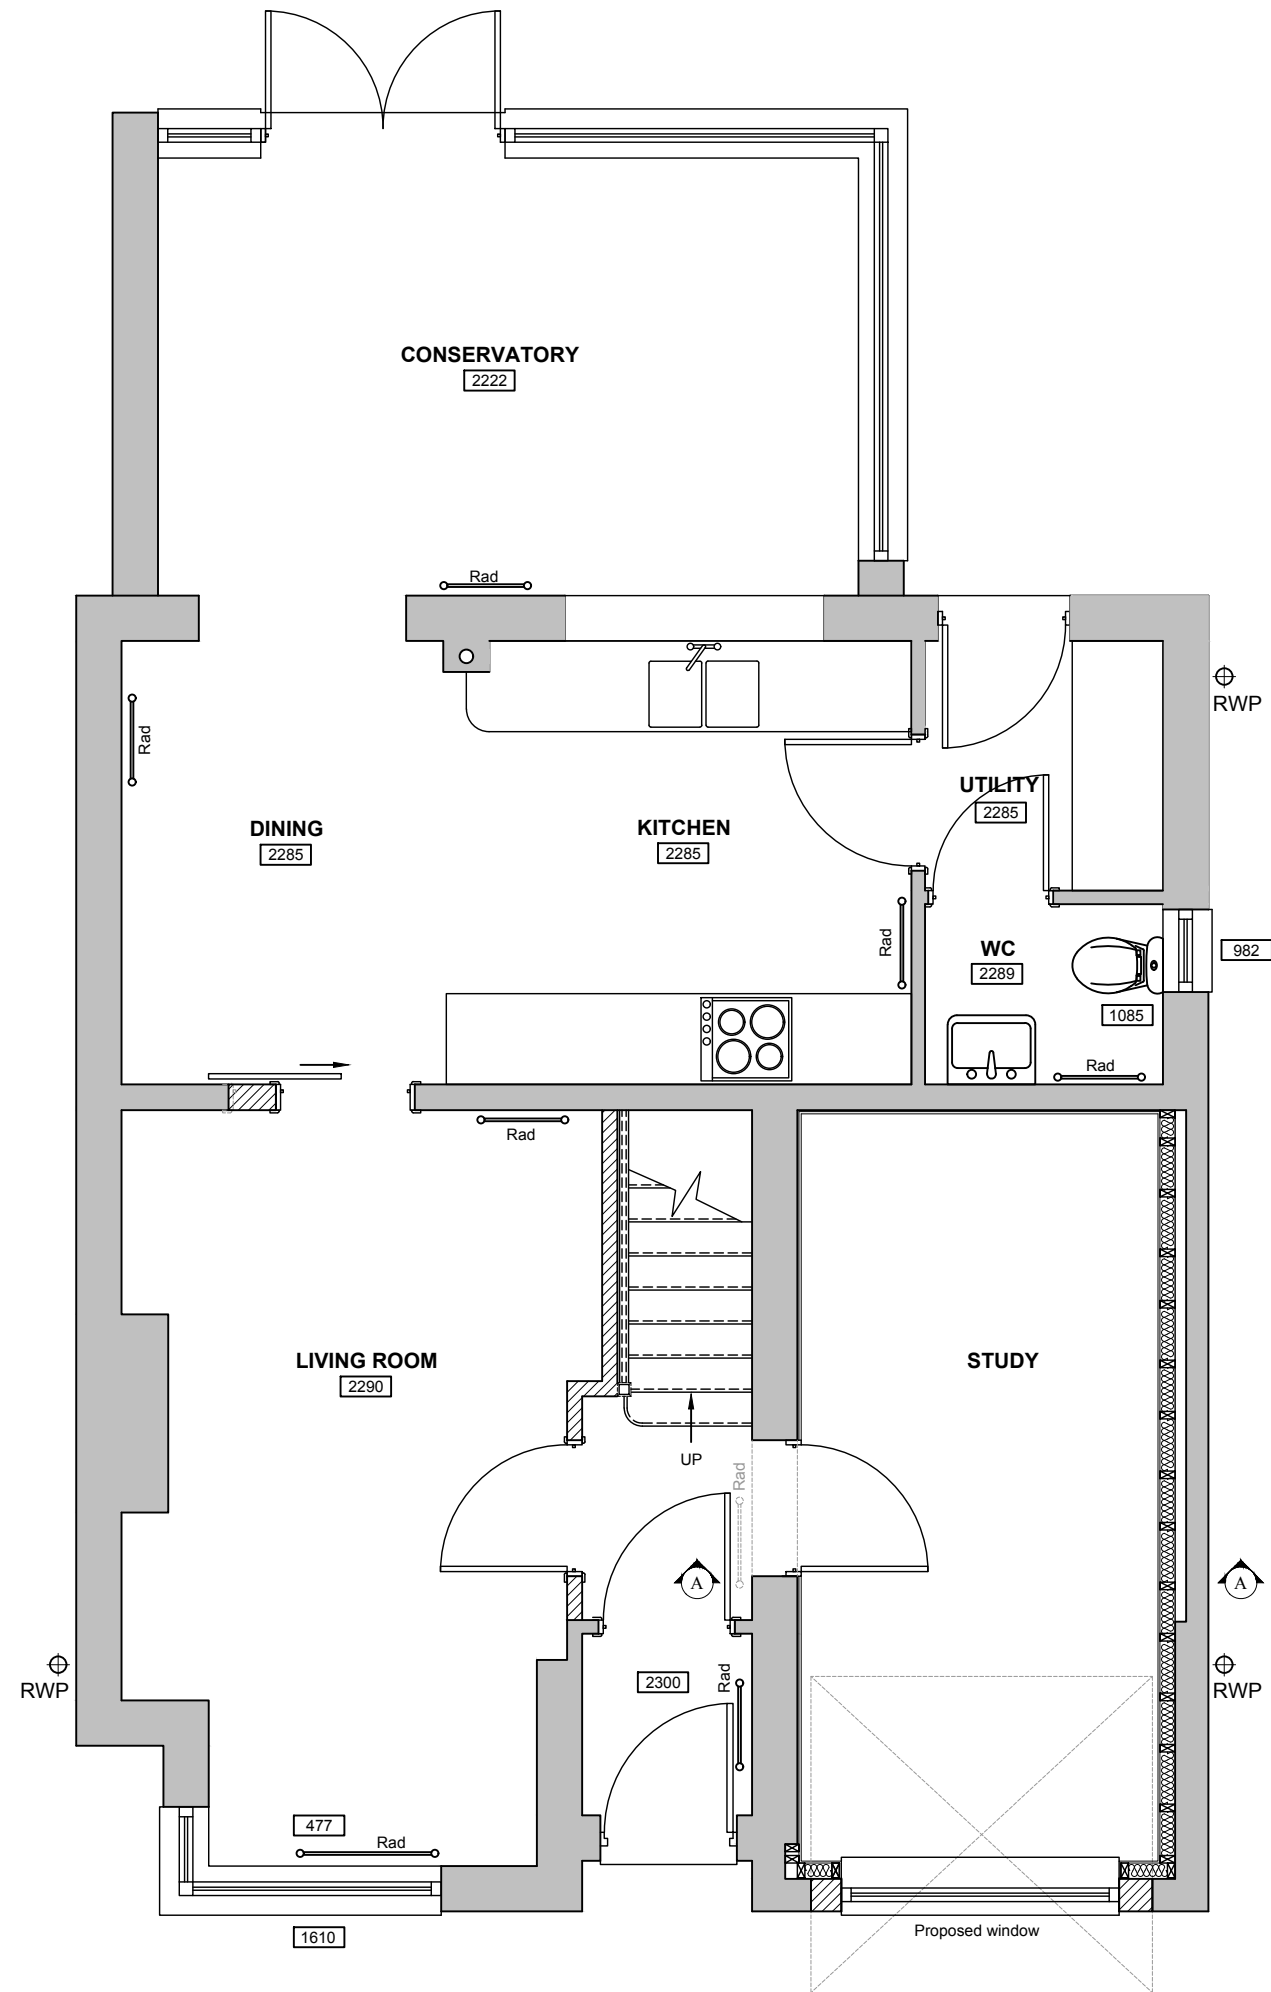

PROPOSED GROUND FLOOR PLAN

* COPYRIGHT. DO NOT SCALE EXCEPT FOR PLANNING PURPOSES. CHECK ALL DIMENSIONS ON SITE. THIS DRAWING IS ONLY TO BE USED ON THE SITE FOR WHICH DESIGNED

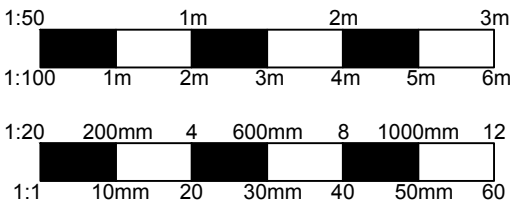

REVISIONS		DATE
CLIENT: MR & MRS LOVATT		
PROJECT: PROPOSED CONVERSION OF EXISTING INTEGRATED GARAGE TO FORM ANCILLARY ACCOMMODATION TO THE HOST DWELLING AT: 38 WEBBINGTON ROAD, CHIPPENHAM, WILTSHIRE, SN15 3GA		
TITLE: PROPOSED GROUND FLOOR PLAN		
DRAWN:		SCALES @ A3: 1:50
CHECKED: JA		
DATE: MARCH 26		
DRG No: AA/26/05/12		
		REV: -

Armstrong
architecture

THE OLD BAKEHOUSE, 21 TIMBER STREET,
CHIPPENHAM, WILTSHIRE, SN15 3BS
01249 404 004 info@armstrongarchitecture.co.uk