


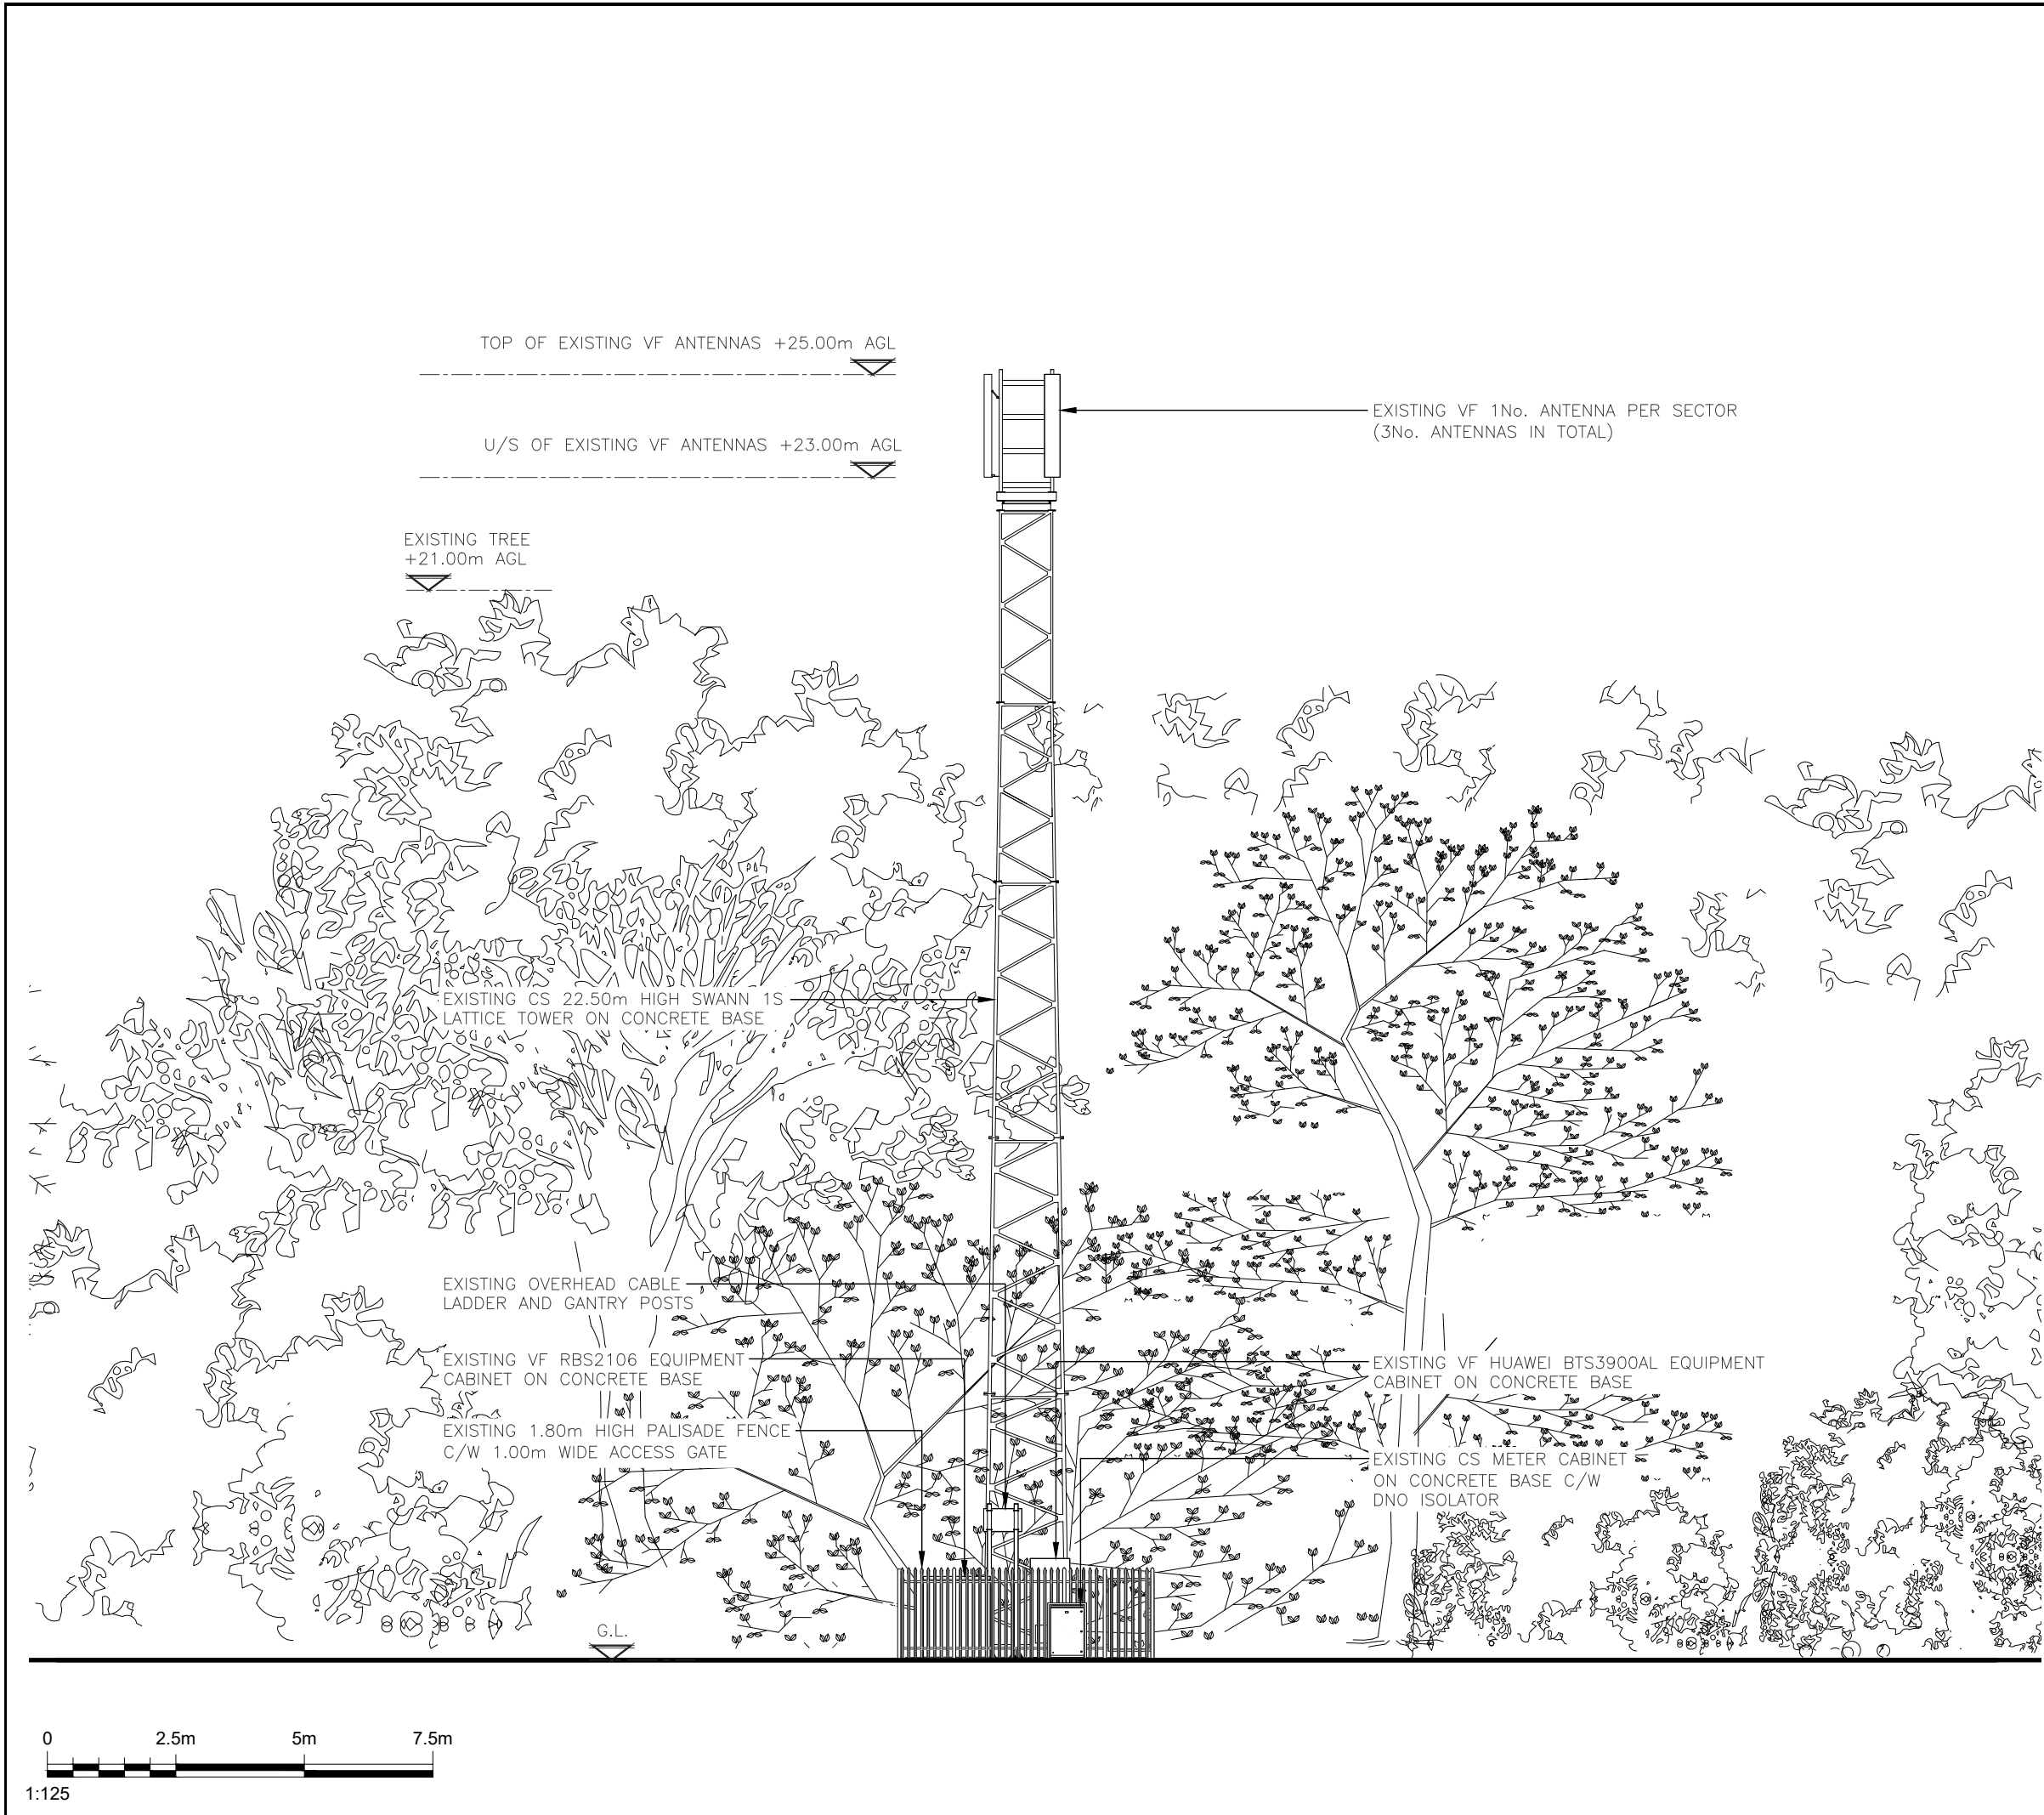

ALL DIMENSIONS ARE IN mm UNLESS NOTED OTHERWISE

N.G.R | E: 383587 N: 160746

NOTES:

1A	CONSTRUCTION ISSUE	KS	SC	26.02.26
REV	MODIFICATION	BY	CH	DATE



Unit E, Madison Place, Northampton Road,
Manchester, M40 5AG
Tel: 0161 785 4500
Fax: 0161 785 4501
Web: www.clarke-telecom.com



Cell Name	Opt.
CEMETERY GATE COPSE	—

Cell ID No			
CSID	—	VF	—
14893826	—	87443_13	—
Project No.	—	TM Cell ID	—
—	—	—	—

Site Address / Contact Details
OFF HOLT ROAD BRADFORD—ON—AVON WILTSHIRE BA15 1TS

Drawing Title: EXISTING EAST ELEVATION			
Purpose of issue: CONSTRUCTION			Dwg Rev:
Drawing Number: 300			1A
Surveyed By: JB	Original Sheet Size: A3		Pack Issue:
Drawn: KS	Date: 26.02.26	Checked: SC	Date: 26.02.26
			1A