


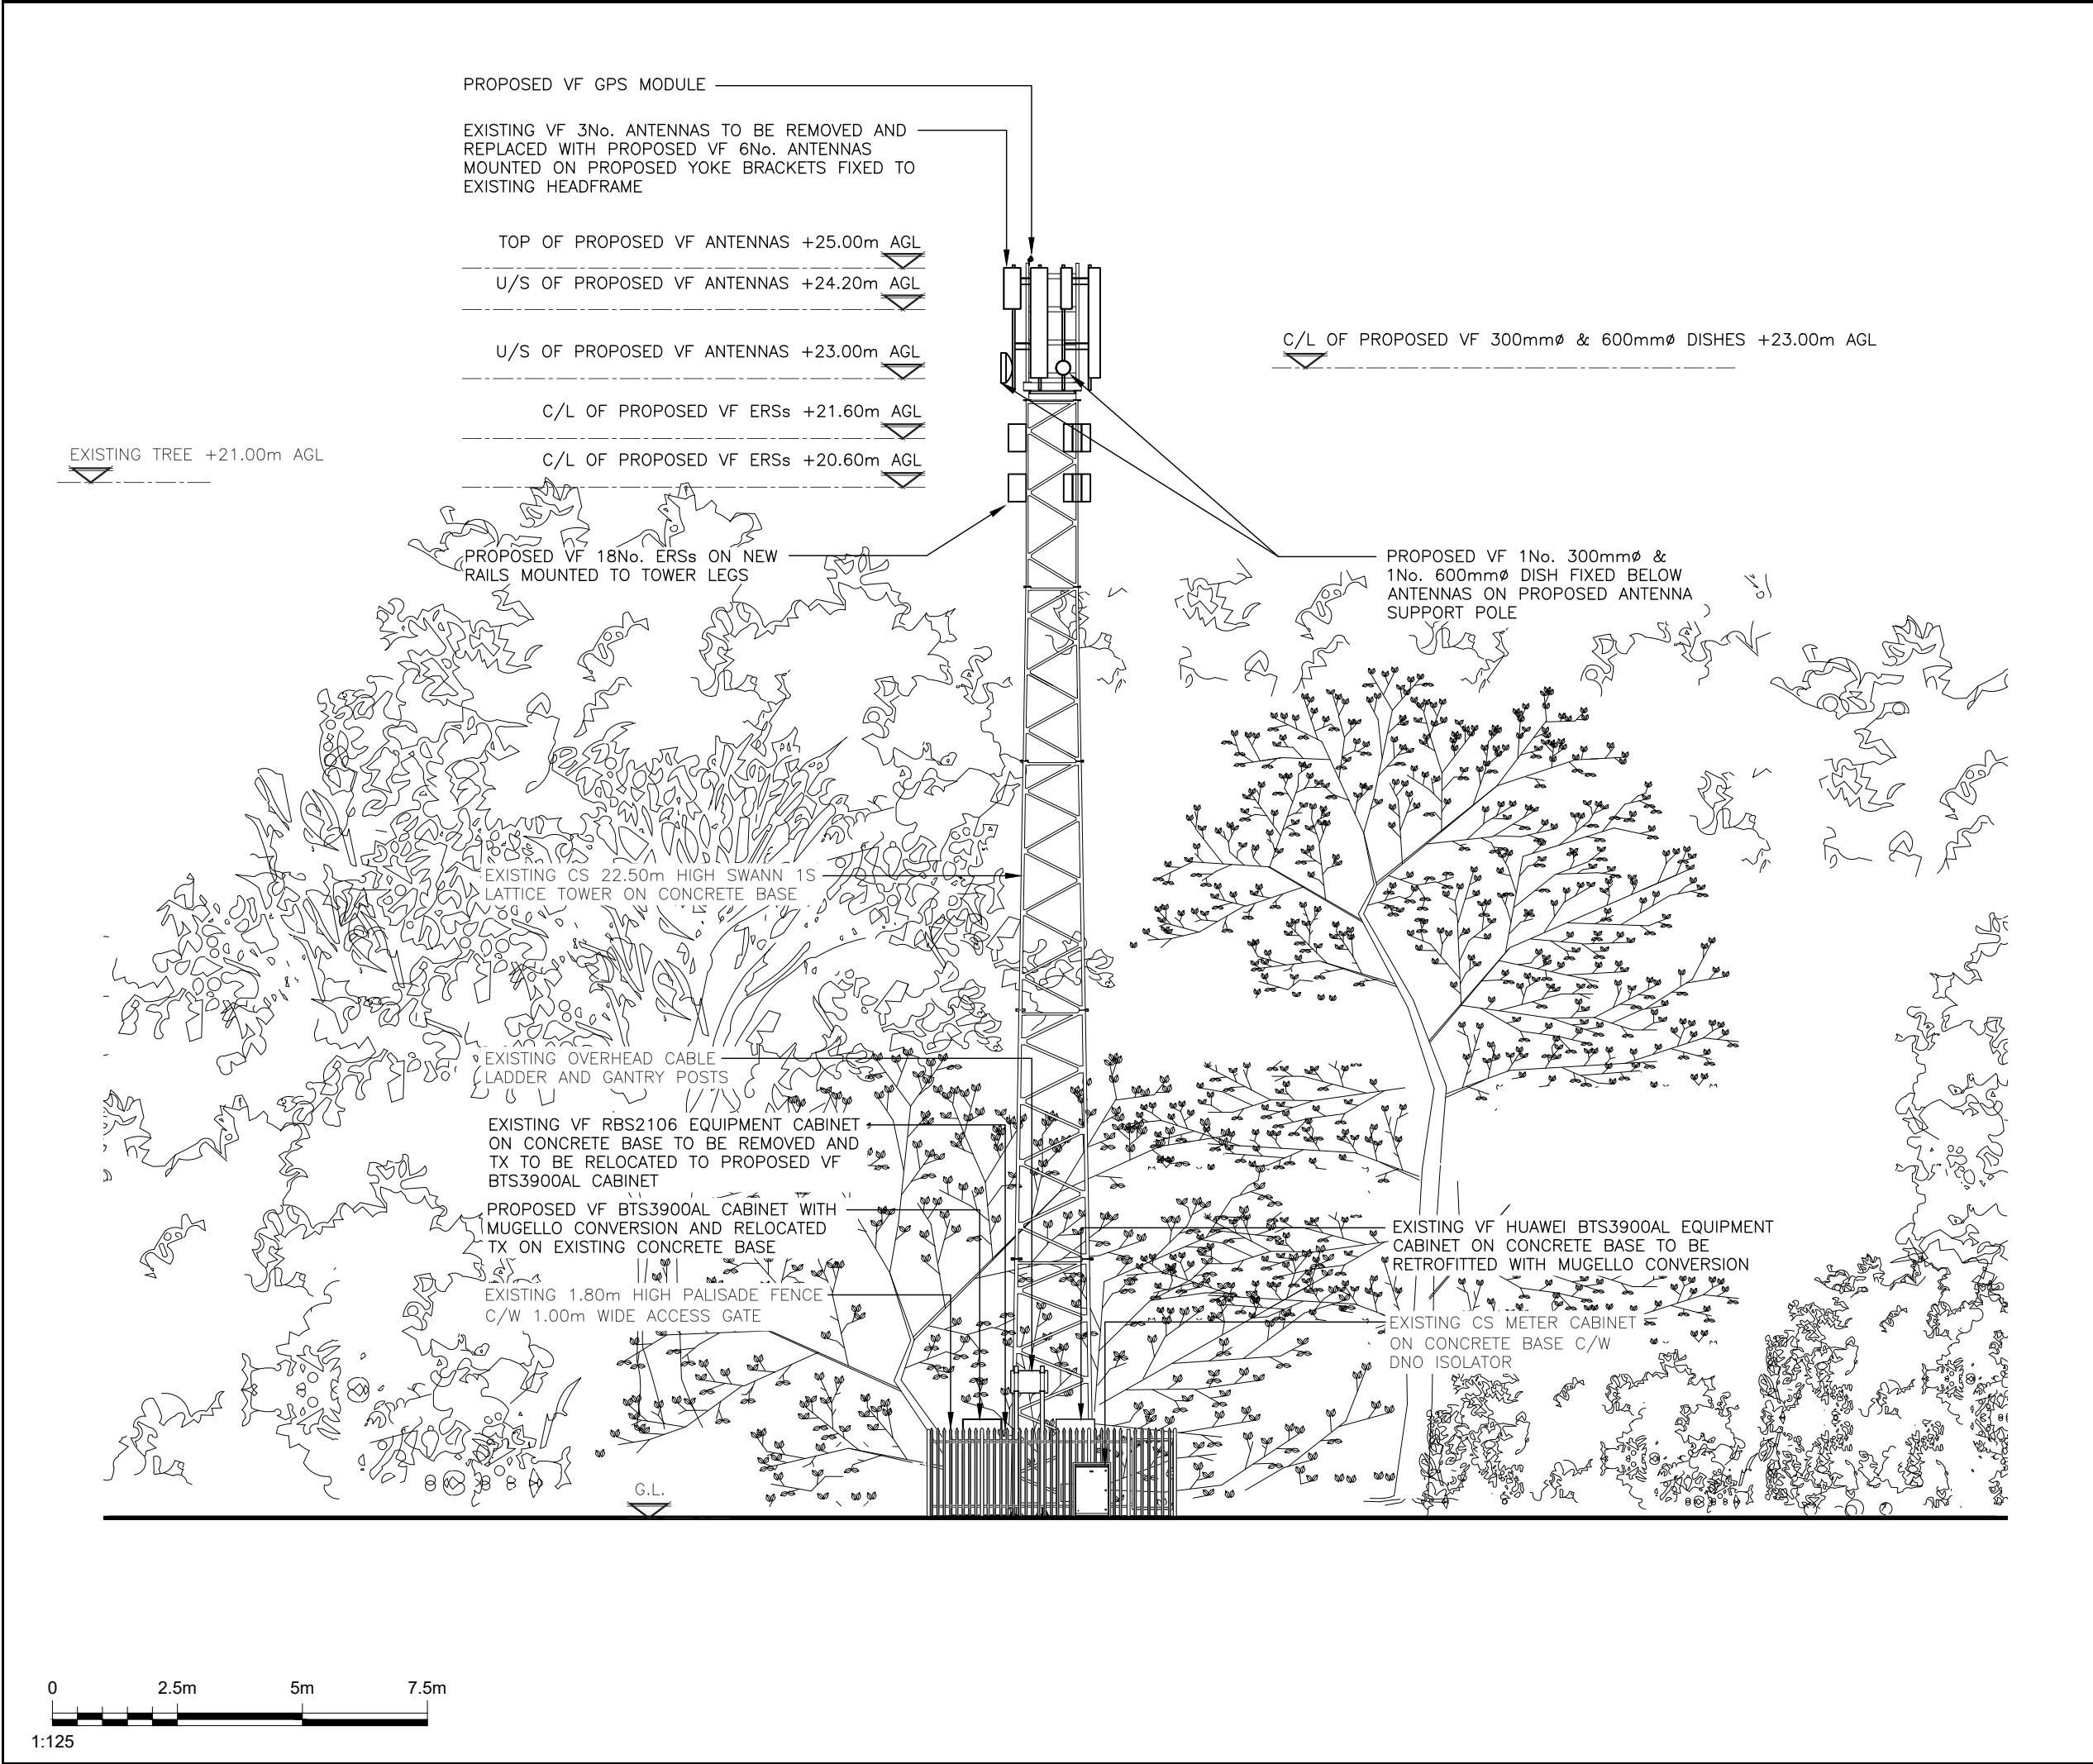

ALL DIMENSIONS ARE IN mm UNLESS NOTED OTHERWISE

N.G.R | E: 383587 N: 160746

1A

CONSTRUCTION ISSUE

KS

SC

26.02.26

REV

MODIFICATION

BY

CH

DATE



Clarke
Telecom

Unit E, Madison Place, Northampton Road,
Manchester, M40 5AG
Tel: 0161 785 4500
Fax: 0161 785 4501
Web: www.clarke-telecom.com



Cell Name

Opt.

CEMETERY GATE COPSE

—

Cell ID No

CSID

VF

TEF

14893826

87443_13

—

Project No.

TM Cell ID

N/A

—

—

—

Site Address / Contact Details

OFF HOLT ROAD
BRADFORD-ON-AVON
WILTSHIRE
BA15 1TS

Drawing Title:

PROPOSED EAST ELEVATION

Purpose of issue:

CONSTRUCTION

Dwg Rev:

Drawing Number:

301

1A

Surveyed By:

JB

Original Sheet Size:

A3

Pack Issue:

Drawn:

KS

Date:

26.02.26

Checked:

SC

Date:

26.02.26

1A