
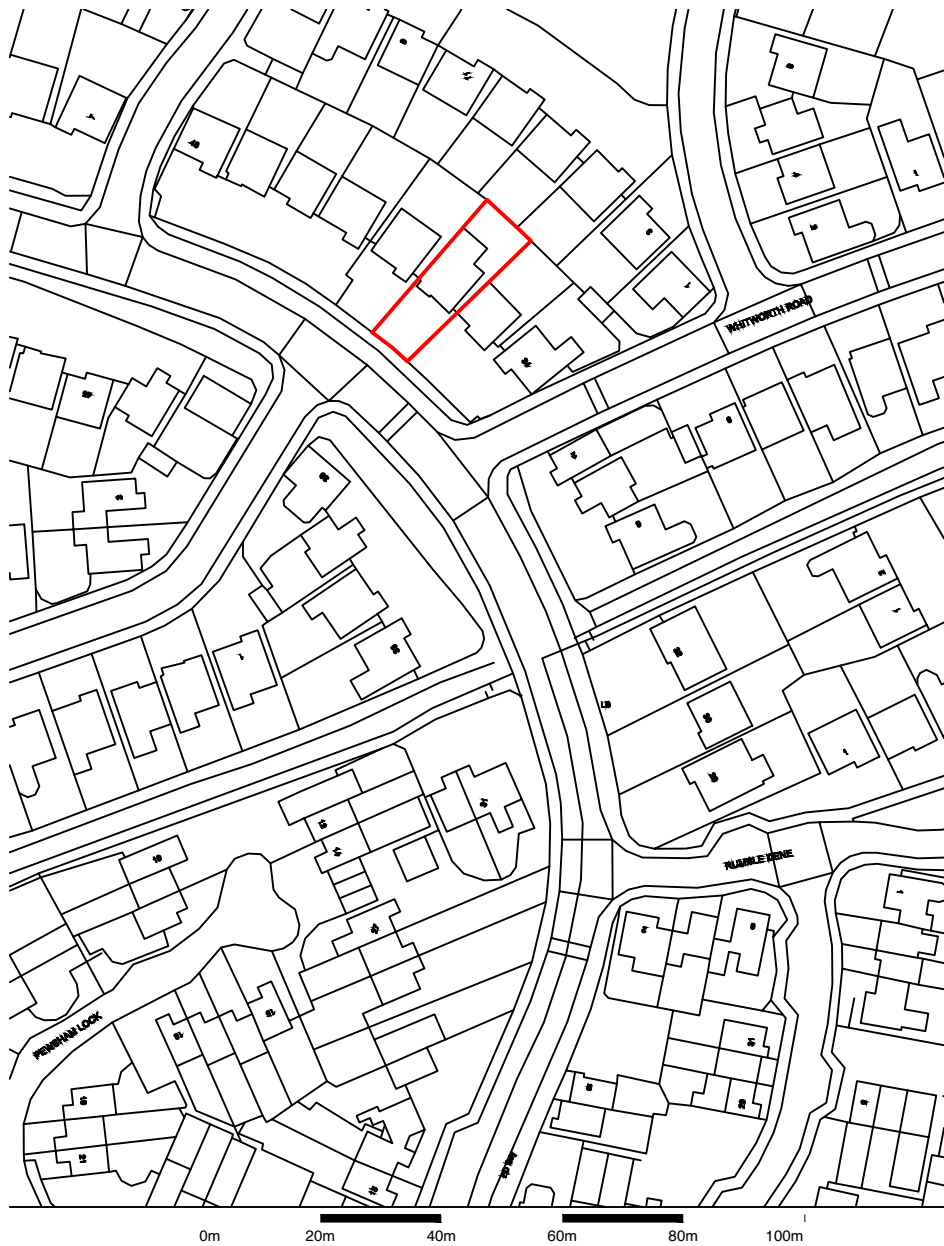
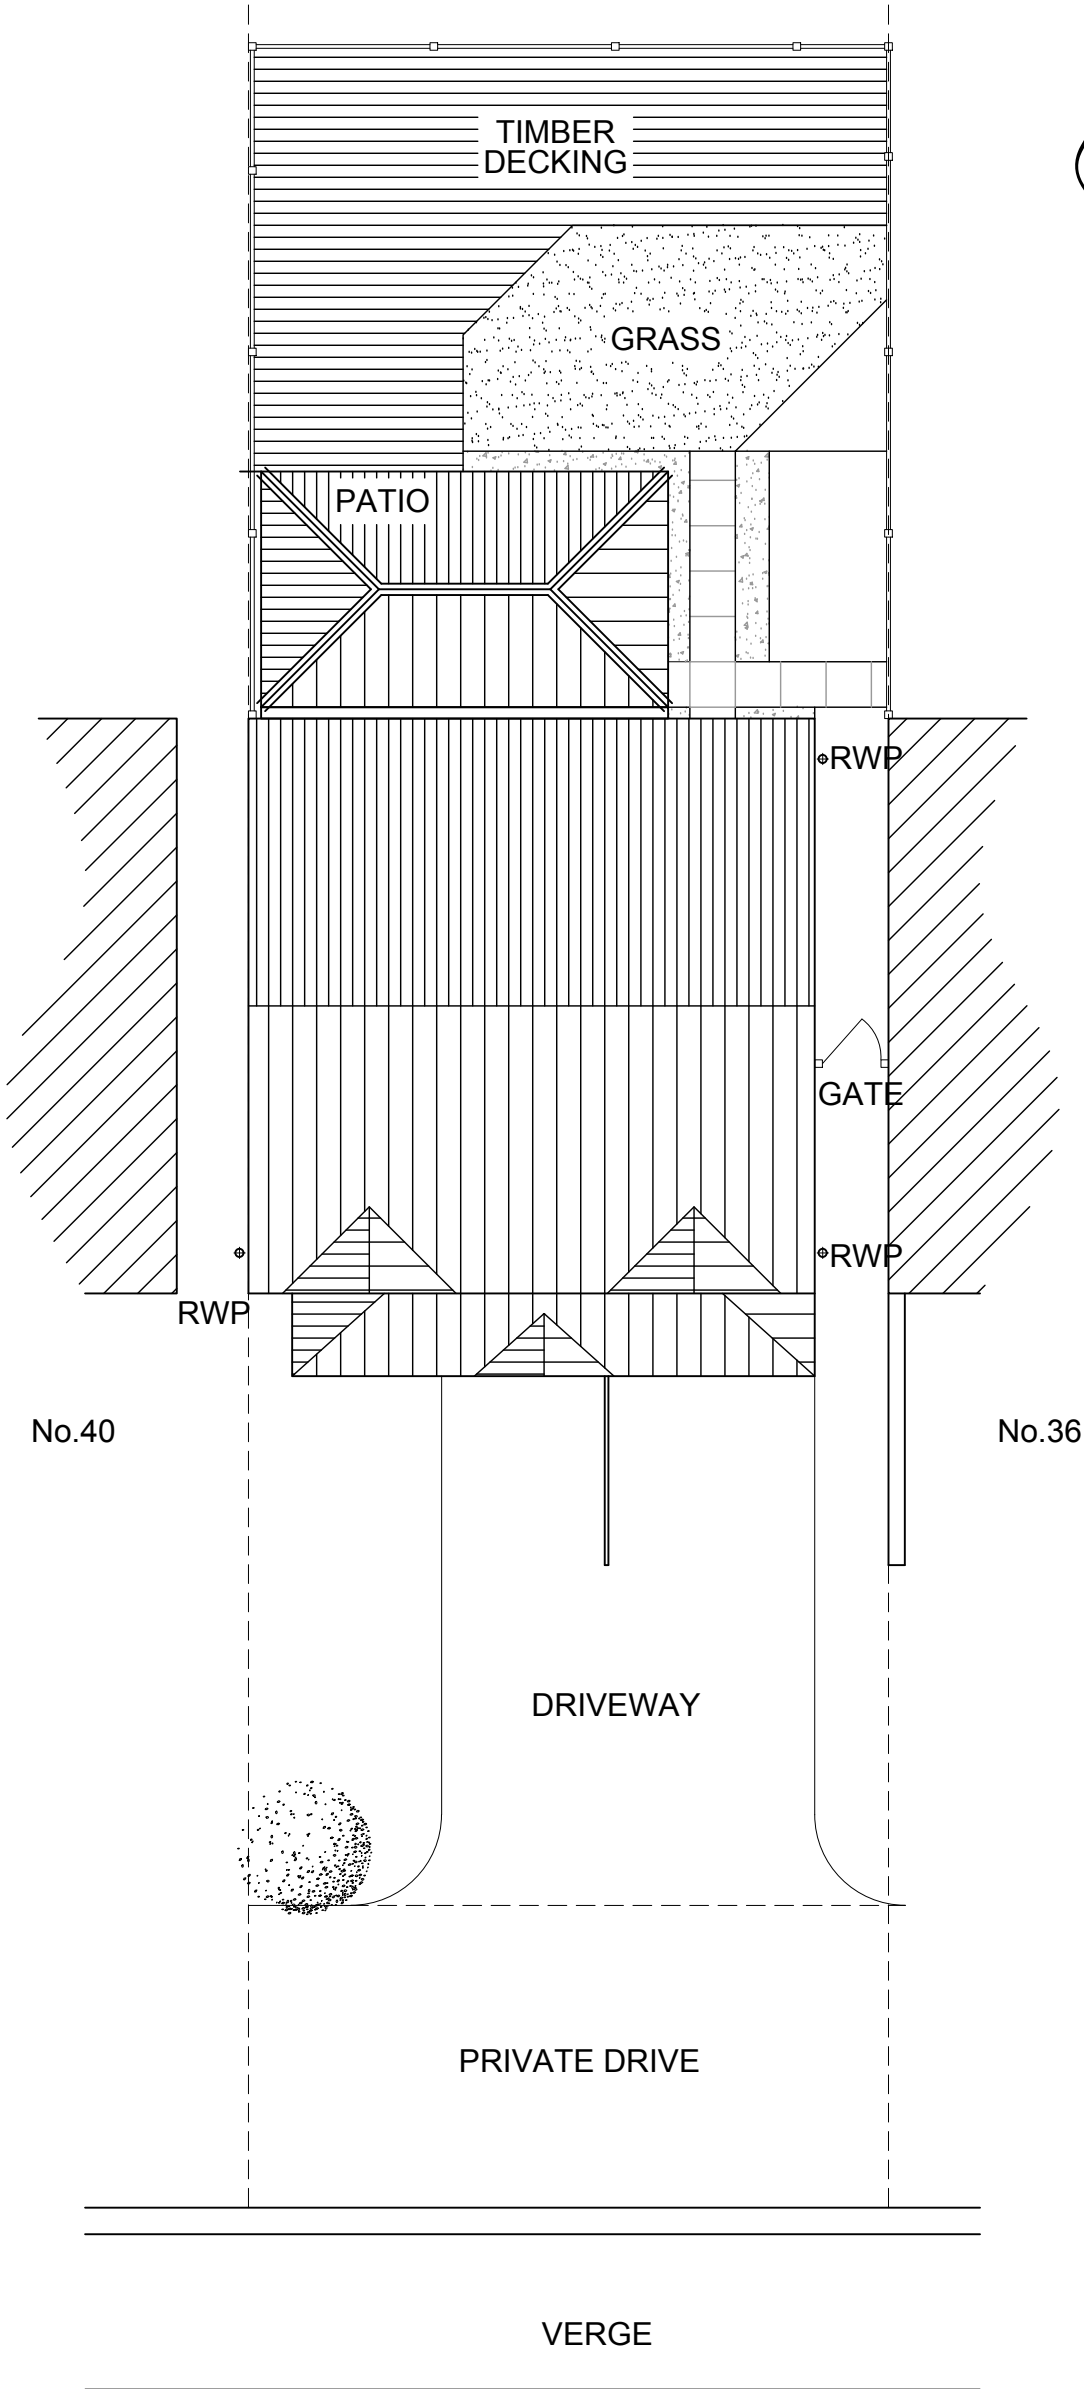
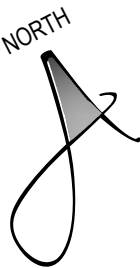


* COPYRIGHT. DO NOT SCALE EXCEPT FOR PLANNING PURPOSES. CHECK ALL DIMENSIONS ON SITE. THIS DRAWING IS ONLY TO BE USED ON THE SITE FOR WHICH DESIGNED

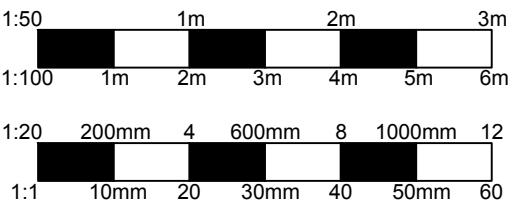

LOCATION PLAN @ 1:1250

EXISTING SITE PLAN @ 1:100

REVISIONS		DATE
CLIENT: MR & MRS LOVATT		
PROJECT: PROPOSED CONVERSION OF EXISTING INTEGRATED GARAGE TO FORM ANCILLARY ACCOMMODATION TO THE HOST DWELLING AT: 38 WEBBINGTON ROAD, CHIPPENHAM, WILTSHIRE, SN15 3GA		
TITLE: LOCATION PLAN EXISTING SITE PLAN		
DRAWN:	SCALES @ A3:	
CHECKED: JA	1:1250	
DATE: MARCH 26	1:100	
DRG No: AA/26/05/01	REV: -	

THE OLD BAKEHOUSE, 21 TIMBER STREET,
CHIPPENHAM, WILTSHIRE, SN15 3BS
01249 404 004 info@armstrongarchitecture.co.uk