




* COPYRIGHT.
DO NOT SCALE EXCEPT FOR PLANNING PURPOSES.
CHECK ALL DIMENSIONS ON SITE.
THIS DRAWING IS ONLY TO BE USED ON THE SITE
FOR WHICH DESIGNED.

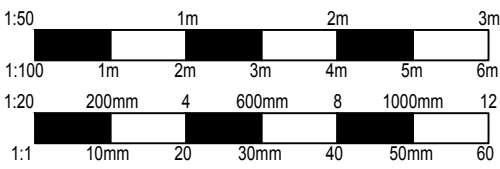

PROPOSED NORTH ELEVATION

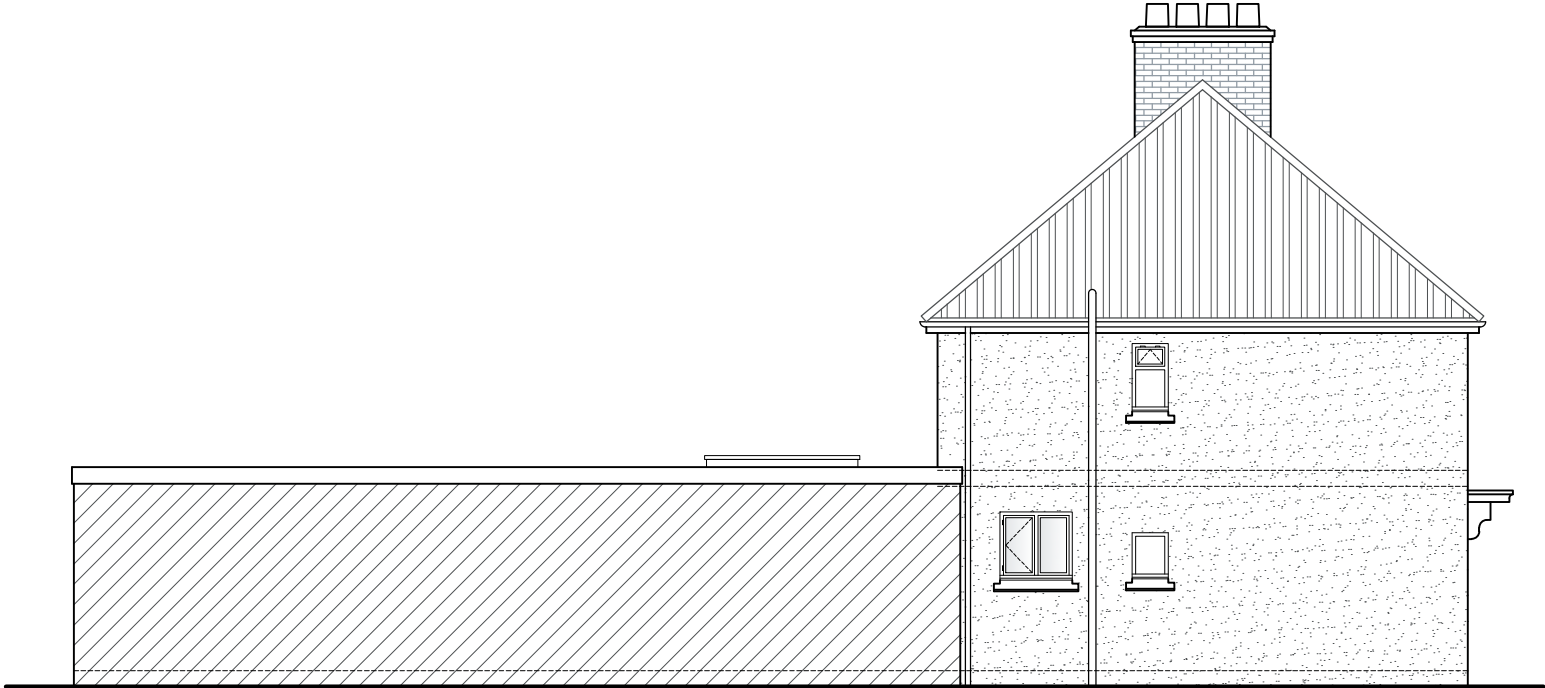

PROPOSED EAST ELEVATION

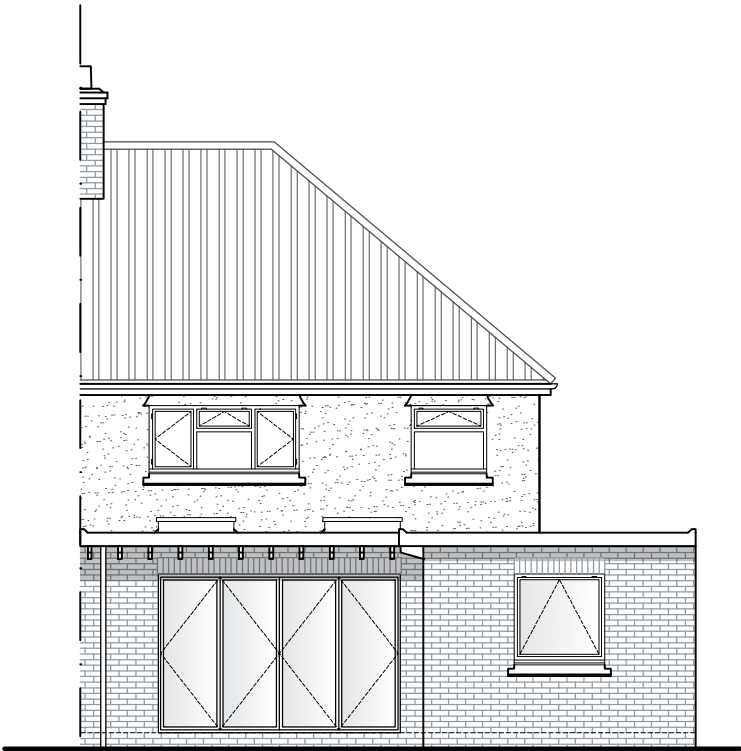

PROPOSED SOUTH ELEVATION

- PROPOSED MATERIALS**
- WALLS**
Red Brick
Roughcast render
- ROOF**
EPDM flat roof cover
Clay double roman tiles.
- WINDOWS**
Dark Grey UPVC casement double glazed windows
- DOORS**
Dark grey bi-fold doors
White UPVC front door
White UPVC sliding doors
- GUTTERS & DOWNPIPES**
Black UPVC roundline.
- SOFFITS & FASCIAS**
Black fascias to flat roof
White UPVC.
- HEADS / CILLS**
Soldier course heads
Bellmouth window heads
Clay tile cills

REVISIONS		DATE
CLIENT: MR & MRS SEAL		
PROJECT: PROPOSED SINGLE STOREY REAR EXTENSION TOGETHER WITH INTERNAL RECONFIGURATION AT 19 GREENWAY AVENUE, CHIPPENHAM, WILTSHIRE, SN15 1AH		
TITLE: PROPOSED ELEVATIONS		
DRAWN: RJ	SCALES @ A3:	
CHECKED: JA	1:100	
DATE: OCT 25		
DRG No: AA/25/35/14	REV.: -	

Armstrong
architecture

THE OLD BAKEHOUSE, 21 TIMBER STREET,
CHIPPENHAM, WILTSHIRE, SN15 3BS
01249 404 004 info@armstrongarchitecture.co.uk