


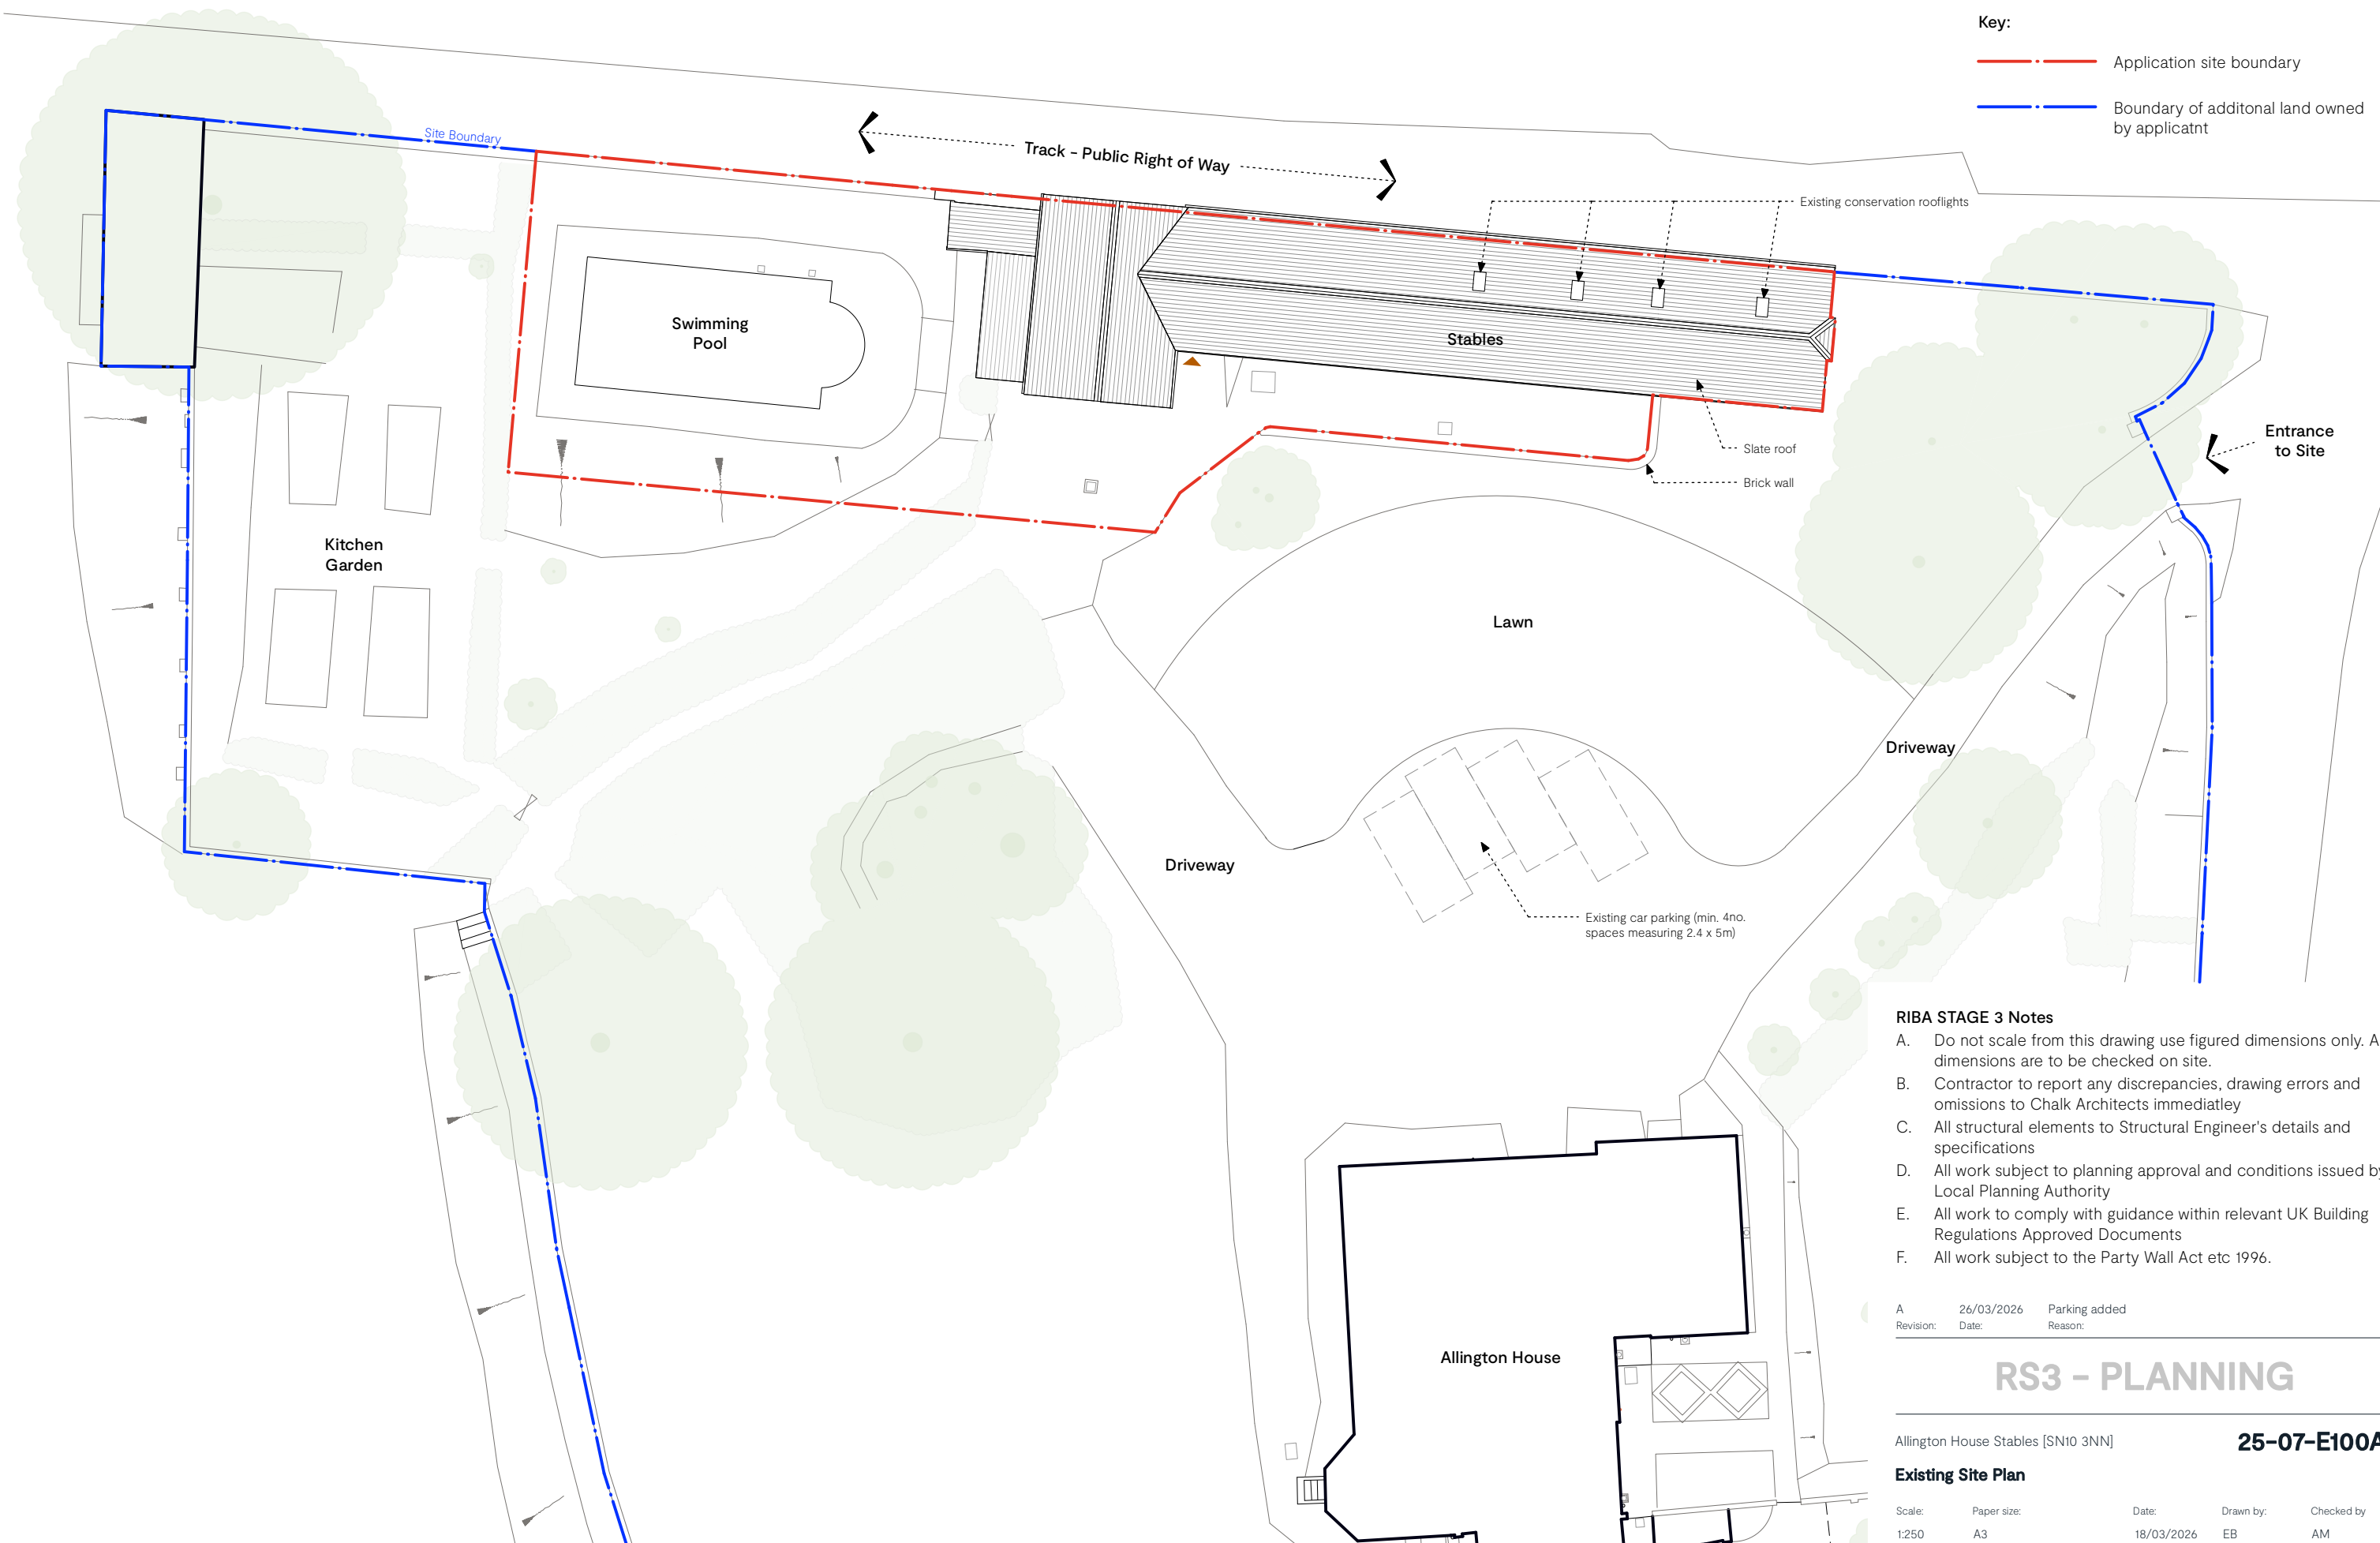

Key:

Application site boundary

Boundary of additional land owned by applicant

- RIBA STAGE 3 Notes**
- A. Do not scale from this drawing use figured dimensions only. All dimensions are to be checked on site.
 - B. Contractor to report any discrepancies, drawing errors and omissions to Chalk Architects immediately
 - C. All structural elements to Structural Engineer's details and specifications
 - D. All work subject to planning approval and conditions issued by Local Planning Authority
 - E. All work to comply with guidance within relevant UK Building Regulations Approved Documents
 - F. All work subject to the Party Wall Act etc 1996.

A	26/03/2026	Parking added
Revision:	Date:	Reason:

RS3 - PLANNING

Allington House Stables [SN10 3NN] **25-07-E100A**

Existing Site Plan

Scale:	Paper size:	Date:	Drawn by:	Checked by:
1:250	A3	18/03/2026	EB	AM



Chalk.

