




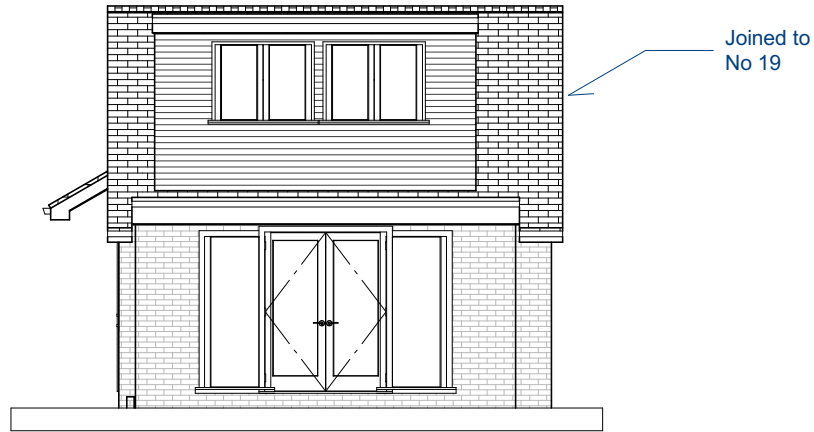

EXISTING REAR ELEVATION

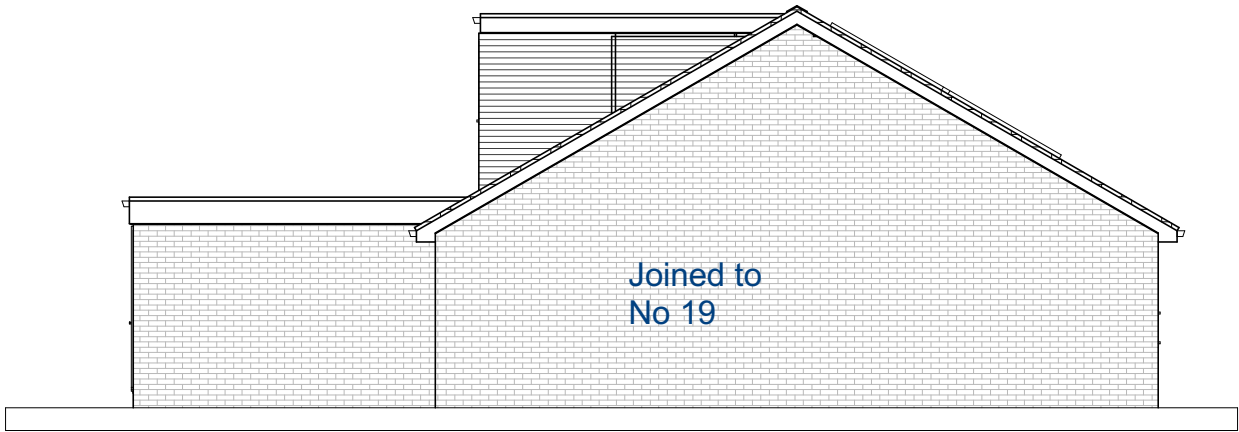

EXISTING SIDE ELEVATION

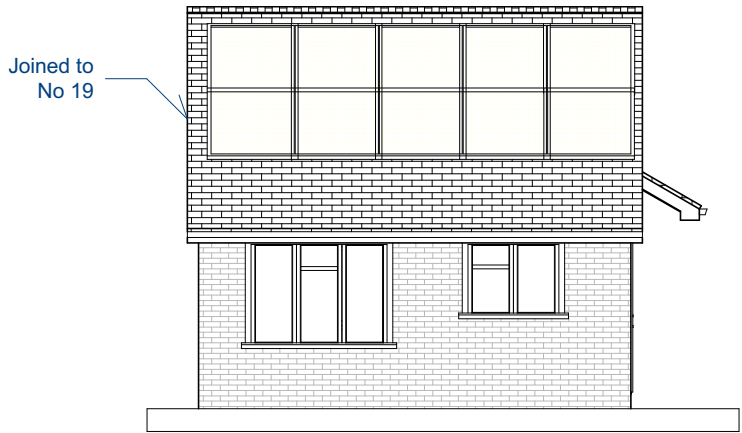


EXISTING FRONT ELEVATION



EXISTING SIDE ELEVATION

NOTES:
1) ALL DRAWINGS SUPPLIED BY DWG PLANS ARE TO BE USED FOR PLANNING PERMISSION PURPOSES ONLY AND NOT TO BE USED FOR BUILDING REGULATION PURPOSES.
2) THE CONTRACTOR, SUB-CONTRACTOR OR SUPPLIER IS TO CHECK ALL RELEVANT DIMENSIONS, LEVELS, EXISTING STRUCTURE AND MATERIALS PRIOR TO COMMENCING THE WORKS.
© THIS DRAWING IS COPYRIGHT AND MAY NOT BE COPIED, TRACED, ALTERED OR REPRODUCED WITHOUT WRITTEN PERMISSION FROM DWG PLANS.

 

DWG PLANS 35 Cranmer Drive, Nursling, Southampton, SO16 0TD Email: info@dwgplans.co.uk					
			TITLE Existing elevations 21 Eyres Drive Alderbury		
DRAWN		NAME PRB	DATE 19/03/2026	SIZE A3	DWG NO DWG PLANS 04686
UNLESS OTHERWISE SPECIFIED DIMENSIONS ARE IN MILLIMETERS				CLIENT: Ms Becky McKevitt	
				SCALE: 1:100 @ A3	SHEET 1 of 1