

THIS DRAWING IS COPYRIGHT
Contractor must take site sizes

Any discrepancies between the
drawing and site conditions
should be reported to the
Principal Designer





PHOTOGRAPH 1



PHOTOGRAPH 2



PHOTOGRAPH 3

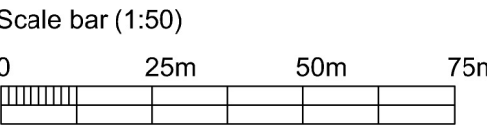 

Rev.	Date		Init
B	19.06.2024	Roof make-up note added.	JG
A	16.04.2024	Amended for planning and listed building consent submission.	JG

CLIENT

Wadworth & Co Ltd
The Bear Hotel

PROJECT

Training Kitchen Extraction Unit

DRAWING

Existing Plans & Elevations

DRAWN:

JG

Date:

19/04/2024

Drawing number:

4137-01

Scale:

Various
@ A2

Rev.

B



DOLMAN

ARCHITECTURAL DESIGNERS
COST CONSULTANTS



BUILDING SURVEYORS
CDM PRINCIPAL DESIGNERS

Sussex House
Bath Road
Devizes
Wiltshire SN10 2AF


Tel: 01380 729456
Web: www.dolmansurveyors.co.uk
Email: info@dolmansurveyors.co.uk

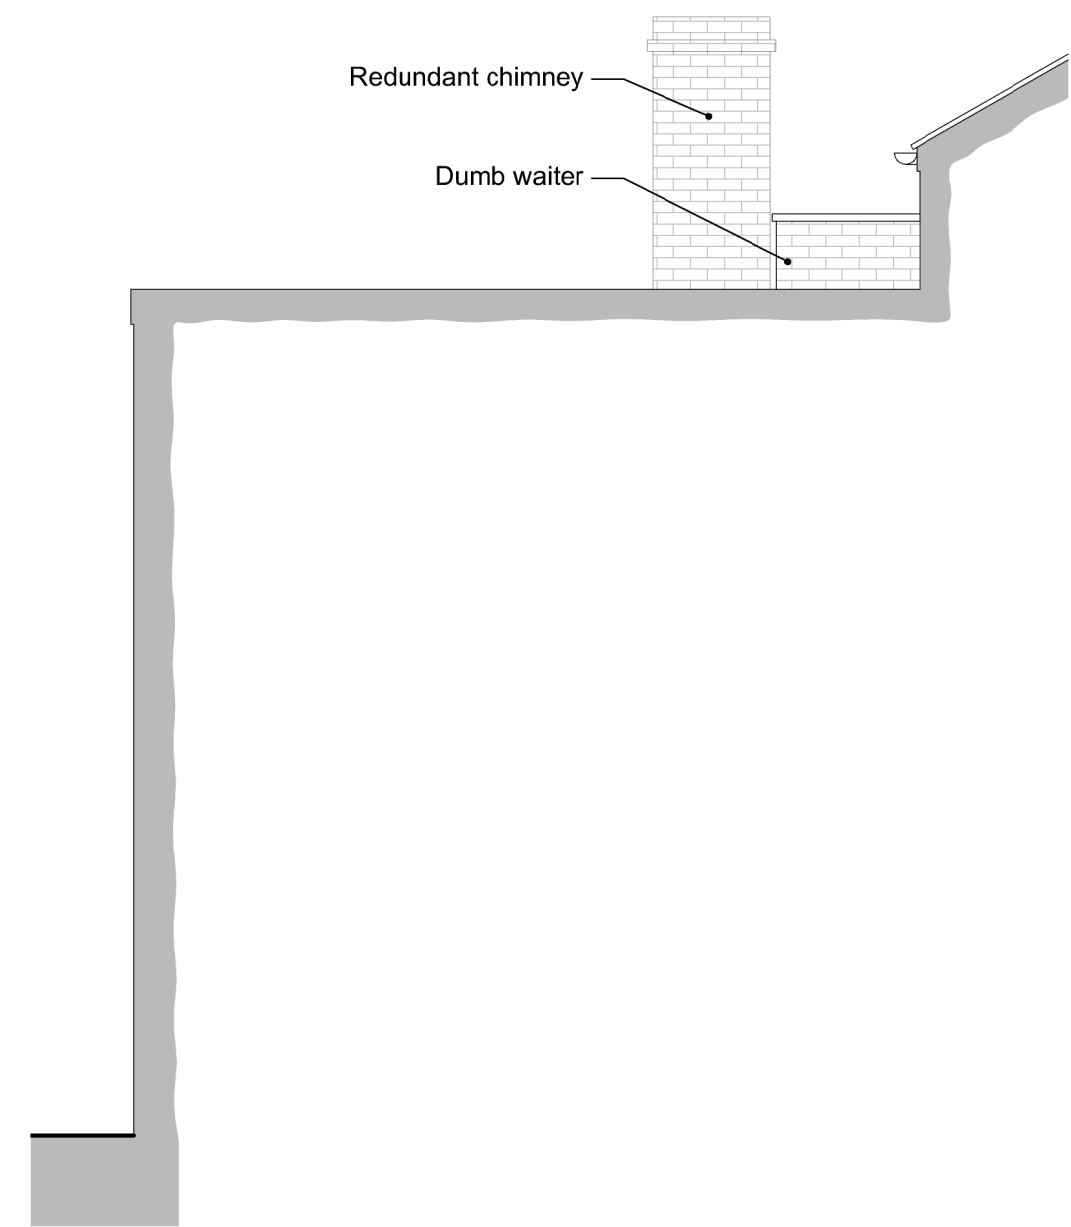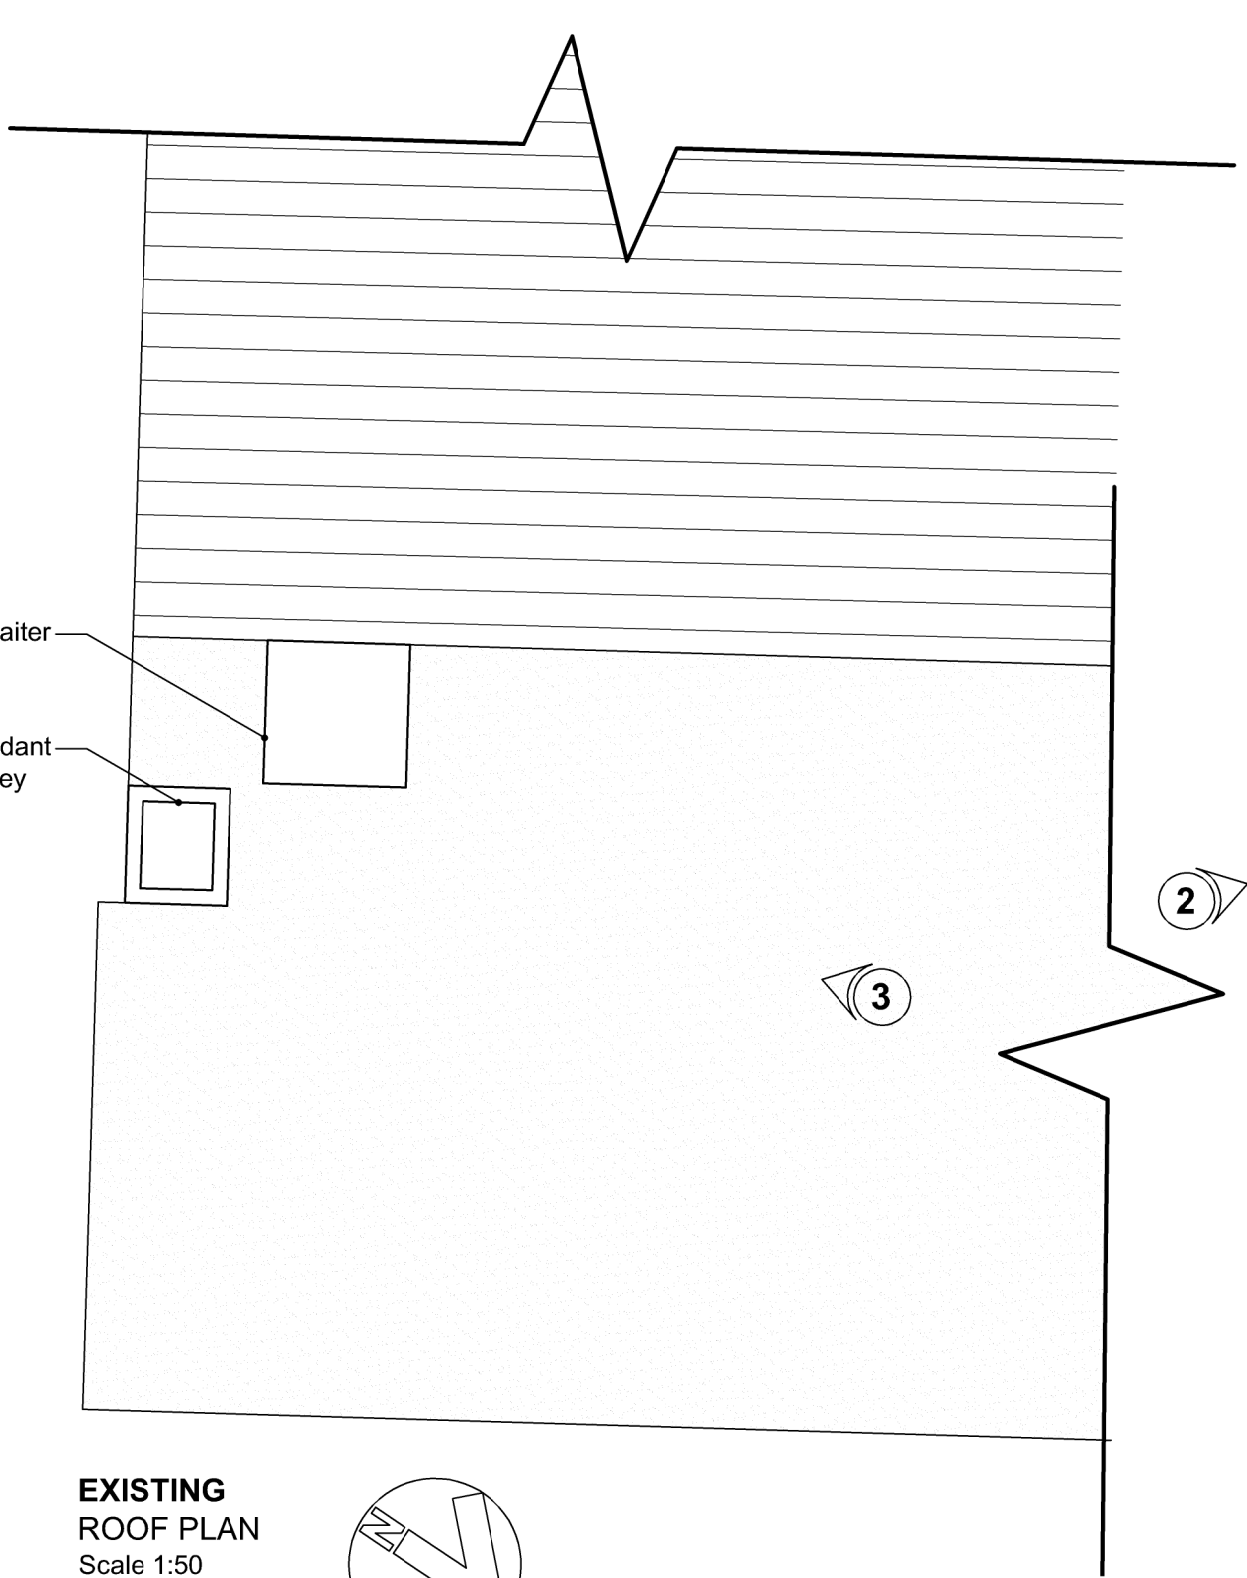


EXISTING
NORTH ELEVATION
Scale 1:50

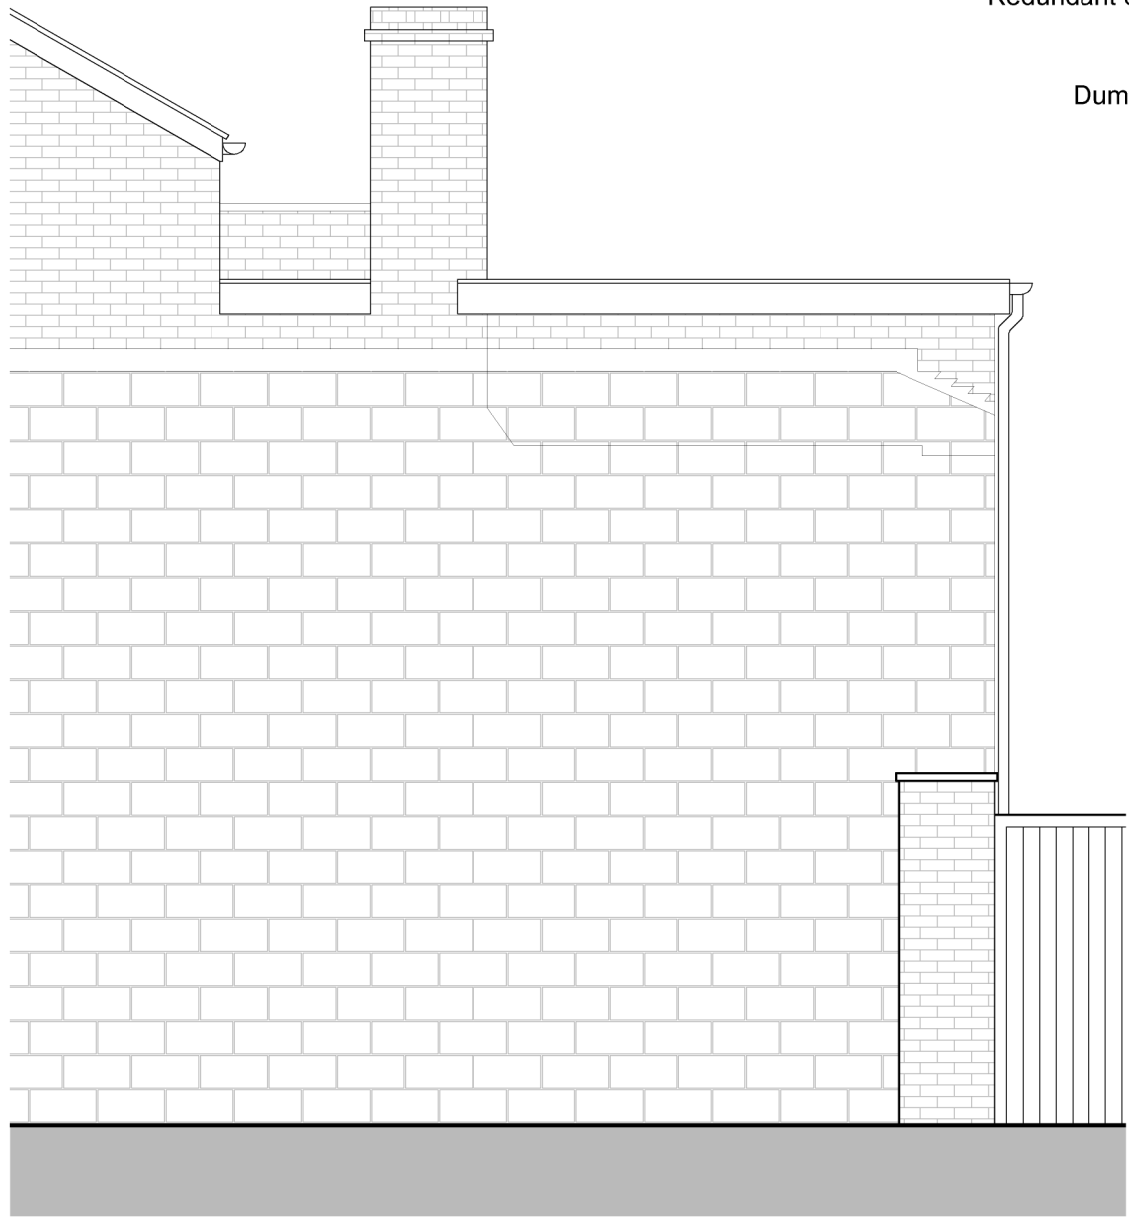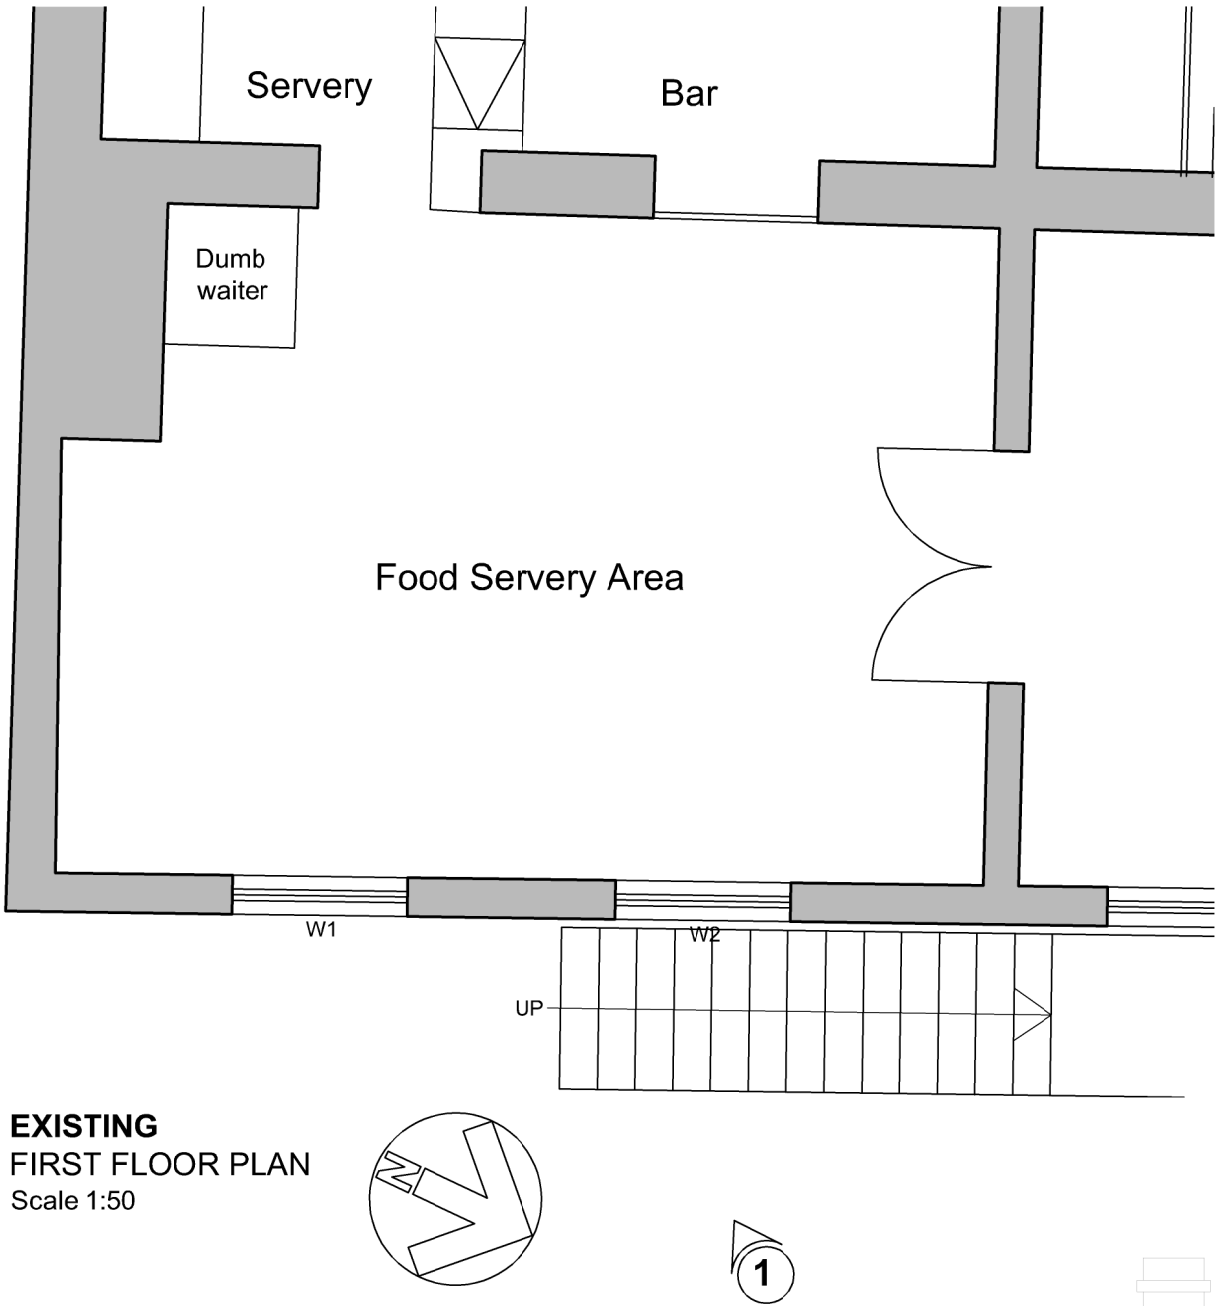

EXISTING
SOUTH ELEVATION
Scale 1:50

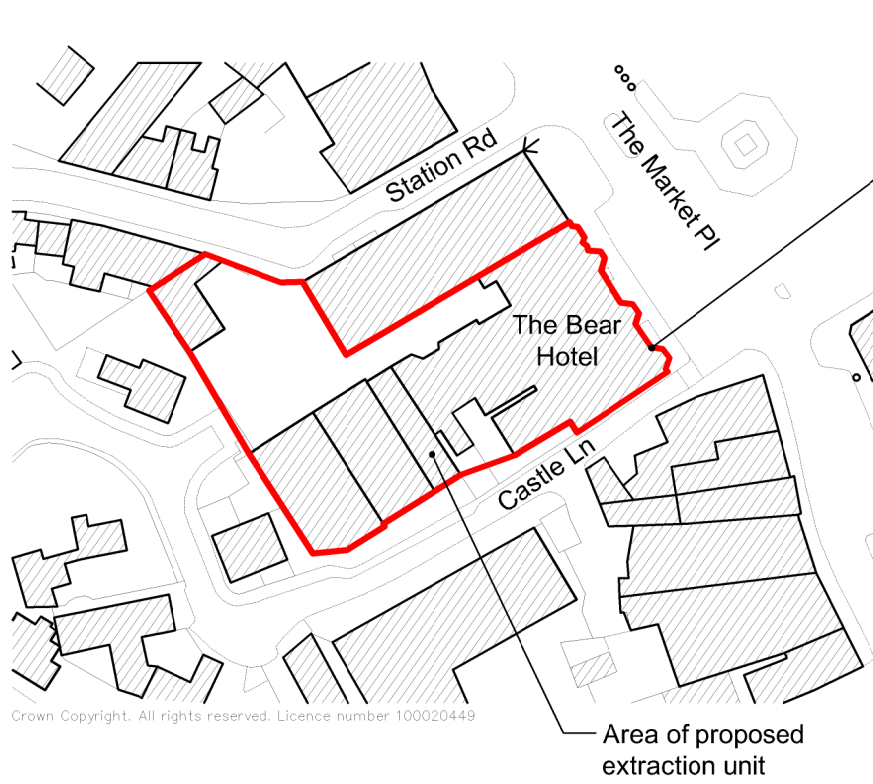

LOCATION PLAN
Scale 1:1250

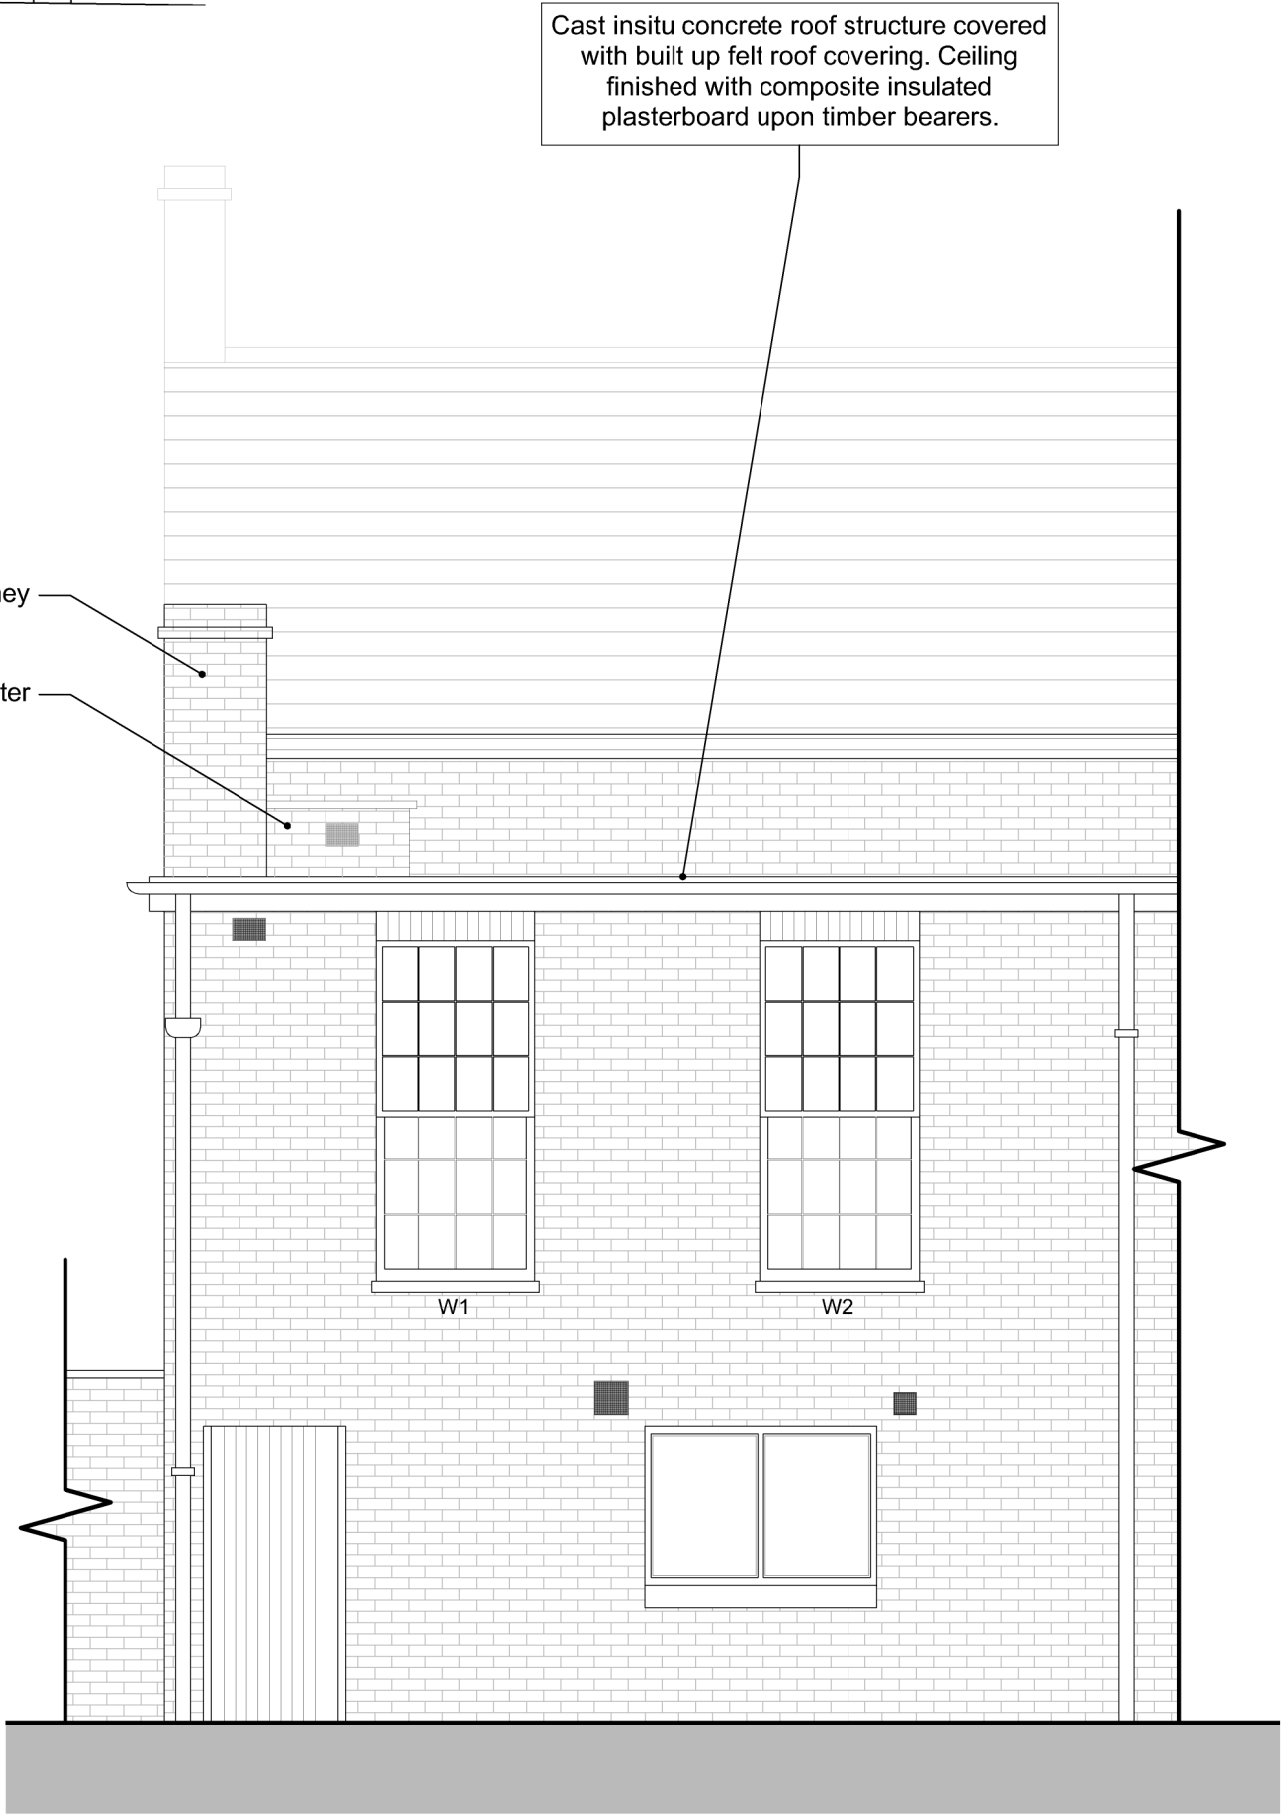

EXISTING
EAST ELEVATION
Scale 1:50