
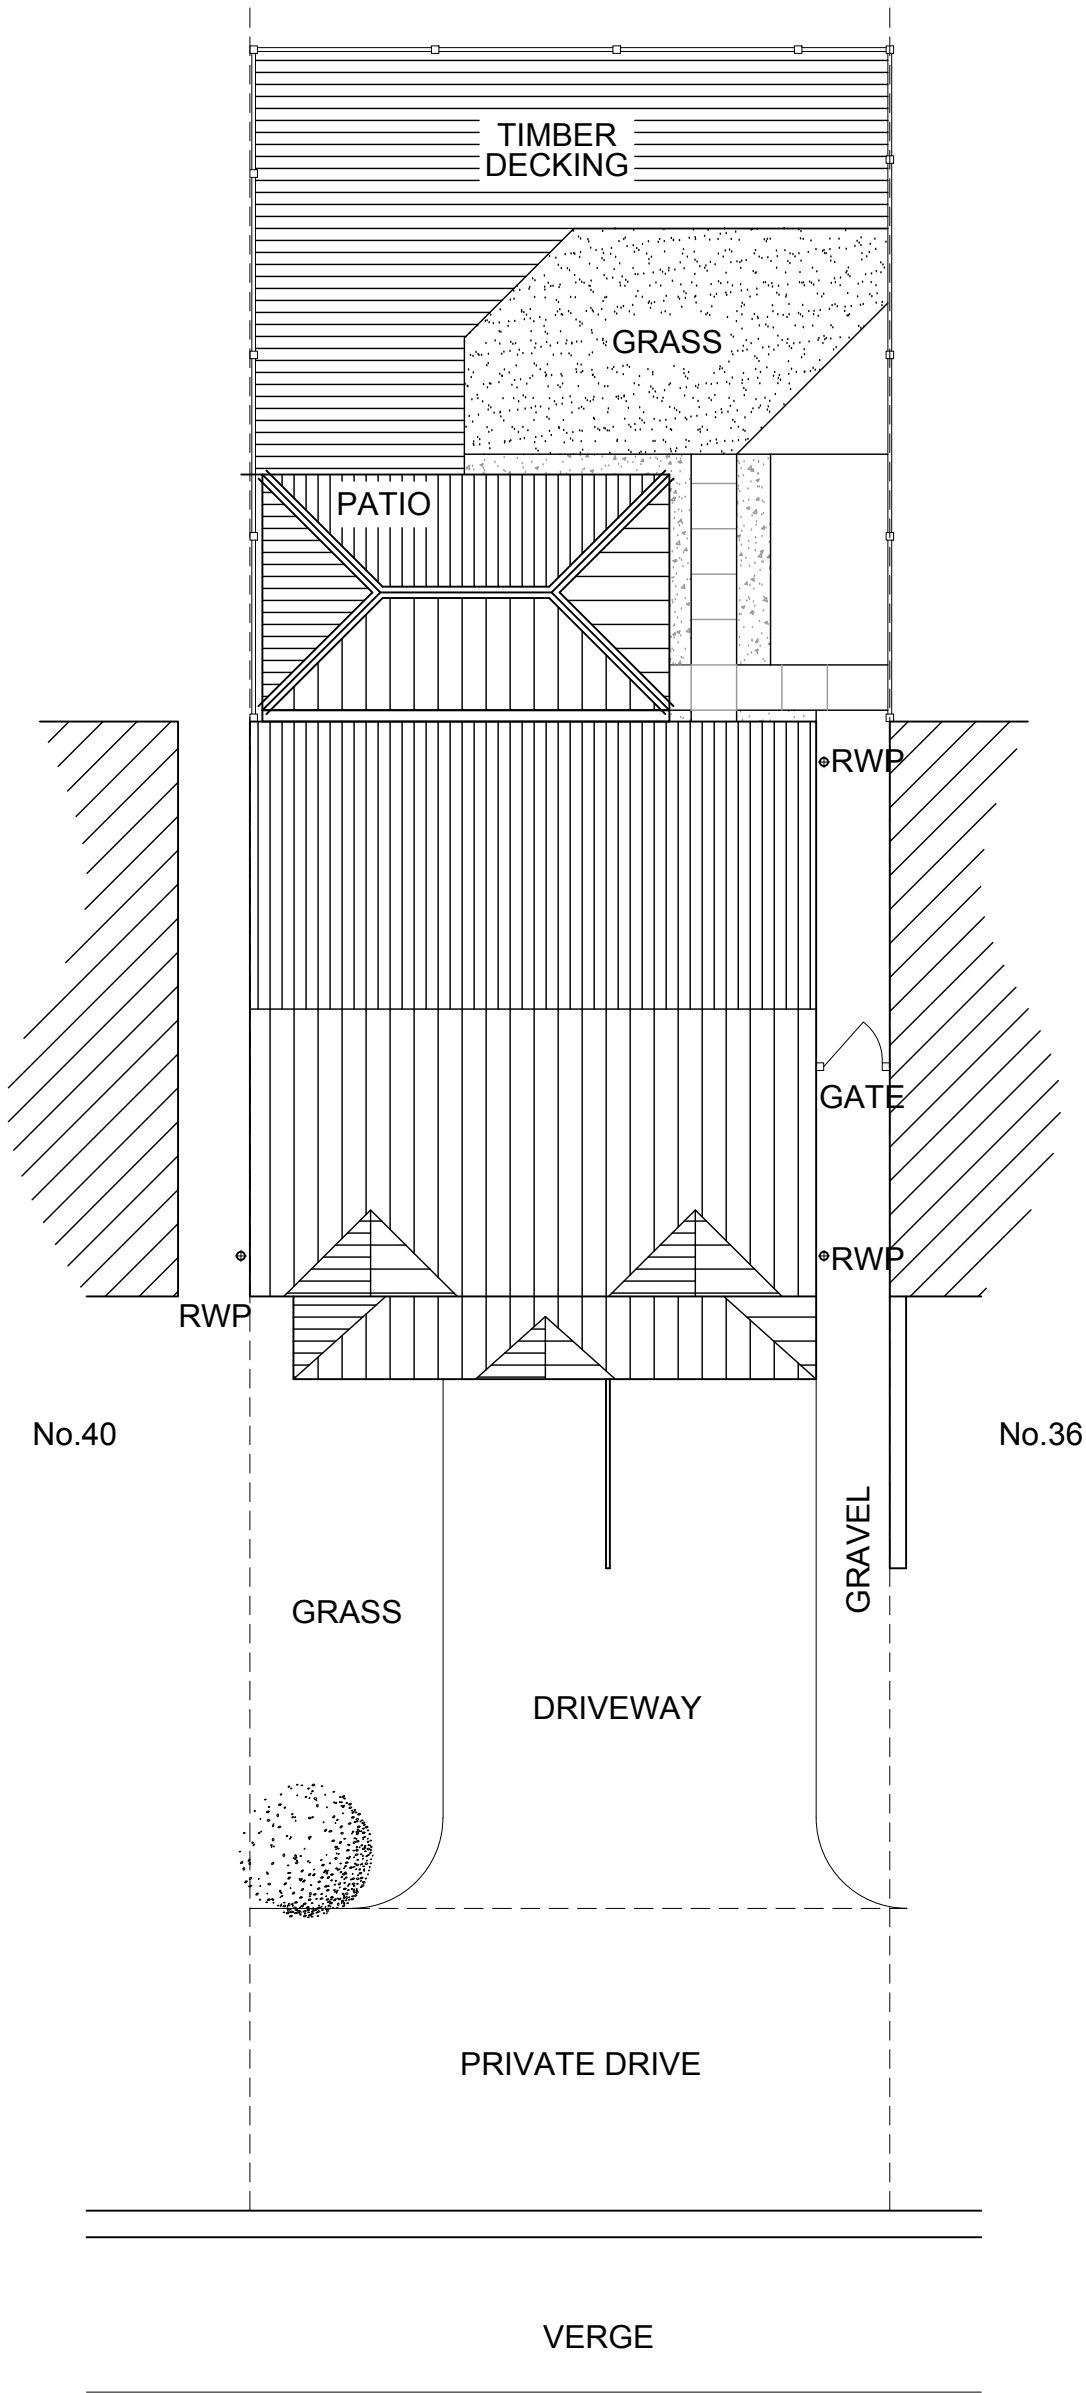


* COPYRIGHT. DO NOT SCALE EXCEPT FOR PLANNING PURPOSES. CHECK ALL DIMENSIONS ON SITE. THIS DRAWING IS ONLY TO BE USED ON THE SITE FOR WHICH DESIGNED

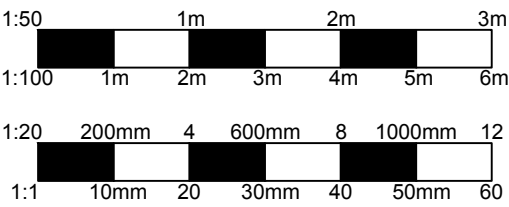

PROPOSED SITE PLAN (no change)

REVISIONS		DATE
CLIENT: MR & MRS LOVATT		
PROJECT: PROPOSED CONVERSION OF EXISTING INTEGRATED GARAGE TO FORM ANCILLARY ACCOMMODATION TO THE HOST DWELLING AT: 38 WEBBINGTON ROAD, CHIPPENHAM, WILTSHIRE, SN15 3GA		
TITLE: PROPOSED SITE PLAN		
DRAWN:		SCALES @ A3:
CHECKED: JA		1:100
DATE: MARCH 26		
DRG No: AA/26/05/11		REV: -
Armstrong architecture THE OLD BAKEHOUSE, 21 TIMBER STREET, CHIPPENHAM, WILTSHIRE, SN15 3BS 01249 404 004 info@armstrongarchitecture.co.uk		