

 


* COPYRIGHT.
DO NOT SCALE EXCEPT FOR PLANNING PURPOSES.
CHECK ALL DIMENSIONS ON SITE.
THIS DRAWING IS ONLY TO BE USED ON THE SITE
FOR WHICH DESIGNED.

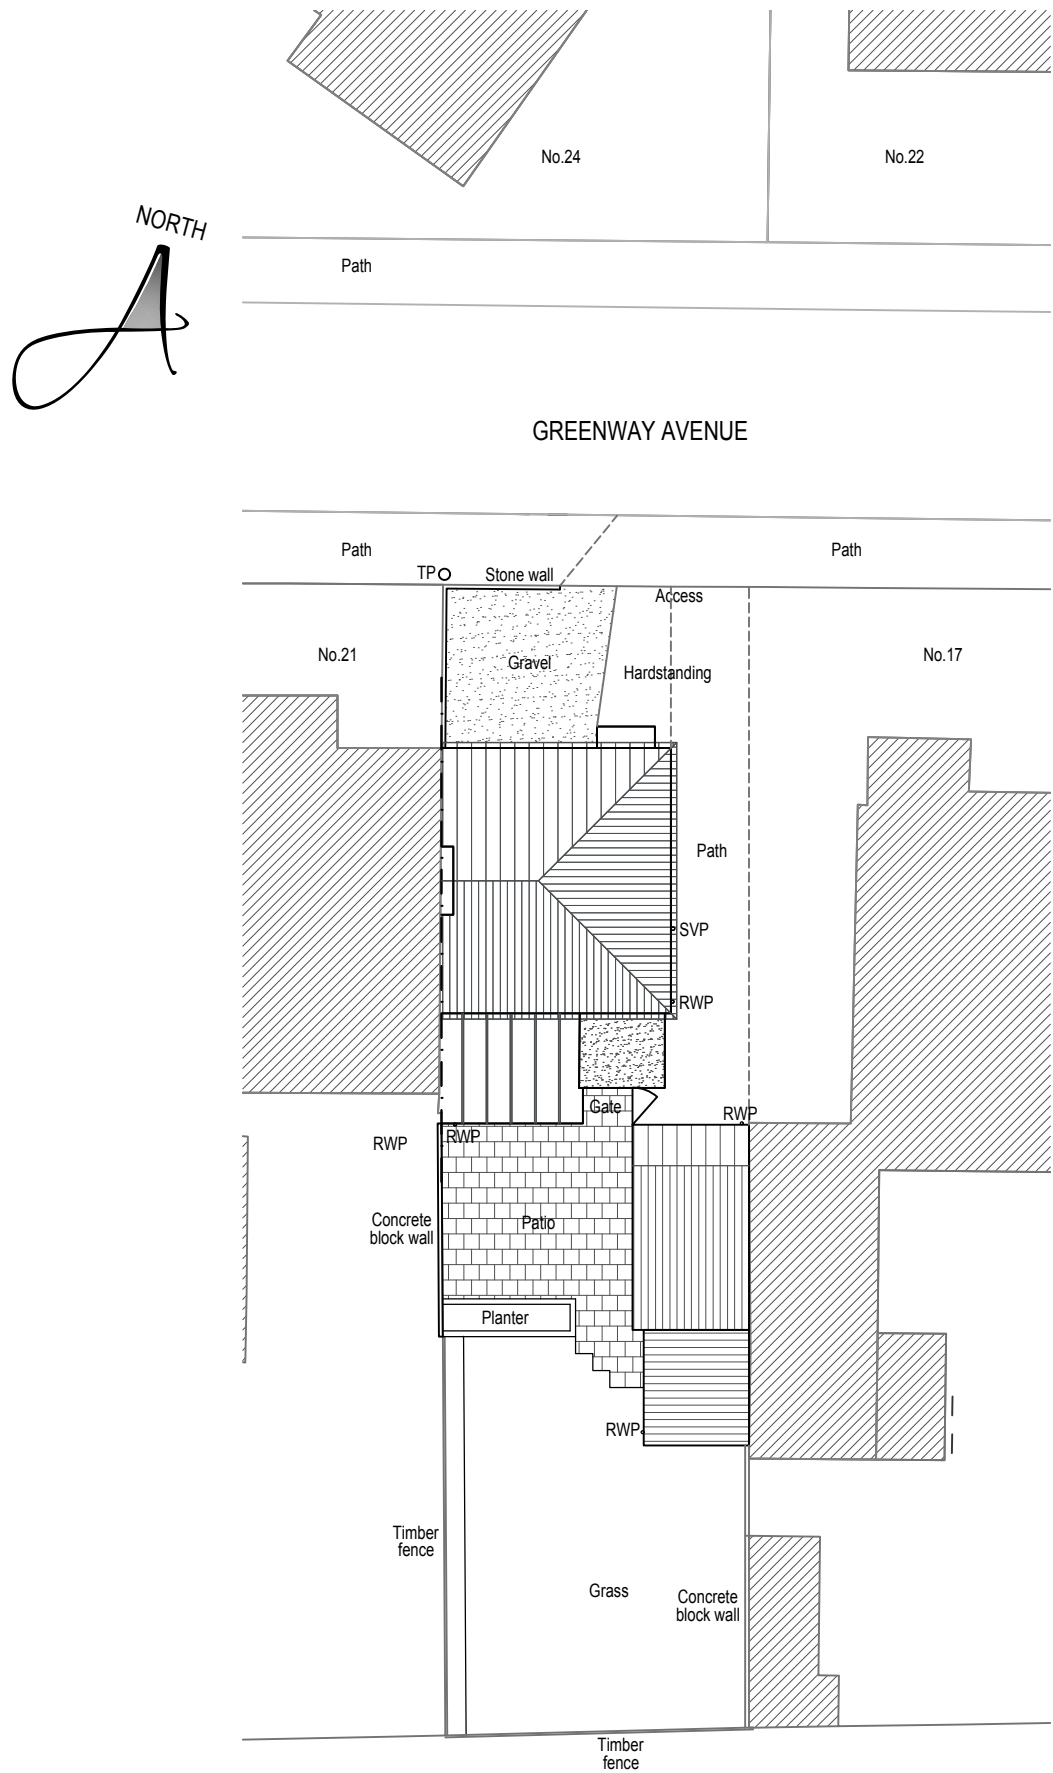

SITE LOCATION PLAN

 

LEGEND

- Site Boundary
- Existing tree planting.
- Existing greenery.
- Access Door
- Primary Access Door

REVISIONS		DATE
CLIENT: MR & MRS SEAL		
PROJECT: PROPOSED SINGLE STOREY REAR EXTENSION TOGETHER WITH INTERNAL RECONFIGURATION AT 19 GREENWAY AVENUE, CHIPPENHAM, WILTSHIRE, SN15 1AH		
TITLE: EXISTING SITE PLAN SITE LOCATION PLAN		
DRAWN: RJ	SCALES @ A3:	
CHECKED: JA	1:200,	
DATE: OCT 25	1:1250	
DRG No: AA/25/35/01	REV.: -	
Armstrong architecture THE OLD BAKEHOUSE, 21 TIMBER STREET, CHIPPENHAM, WILTSHIRE. SN15 3BS 01249 404 004 info@armstrongarchitecture.co.uk		