




DRAWINGS BASED ON TOPOGRAPHY & SITE BOUNDARY LIMITS INFORMATION PROVIDED BY OTHERS, IF ONSITE DISCREPANCIES ARISE, BRING TO A HARLOW & SONS ATTETNTION IMMEDIATELY

IF IN DOUBT,ASK - DO NOT SCALE - CHECK ON SITE DIMENSIONS.
SITE DIMENSIONS TO BE CHECKED PRIOR TO START - DISCREPANCIES TO BE RAISED WITH A HARLOW & SON



ALL DIMENSIONS ARE TO STRUCTURAL ELEMENTS & NOT TO APPLIED FINISHES

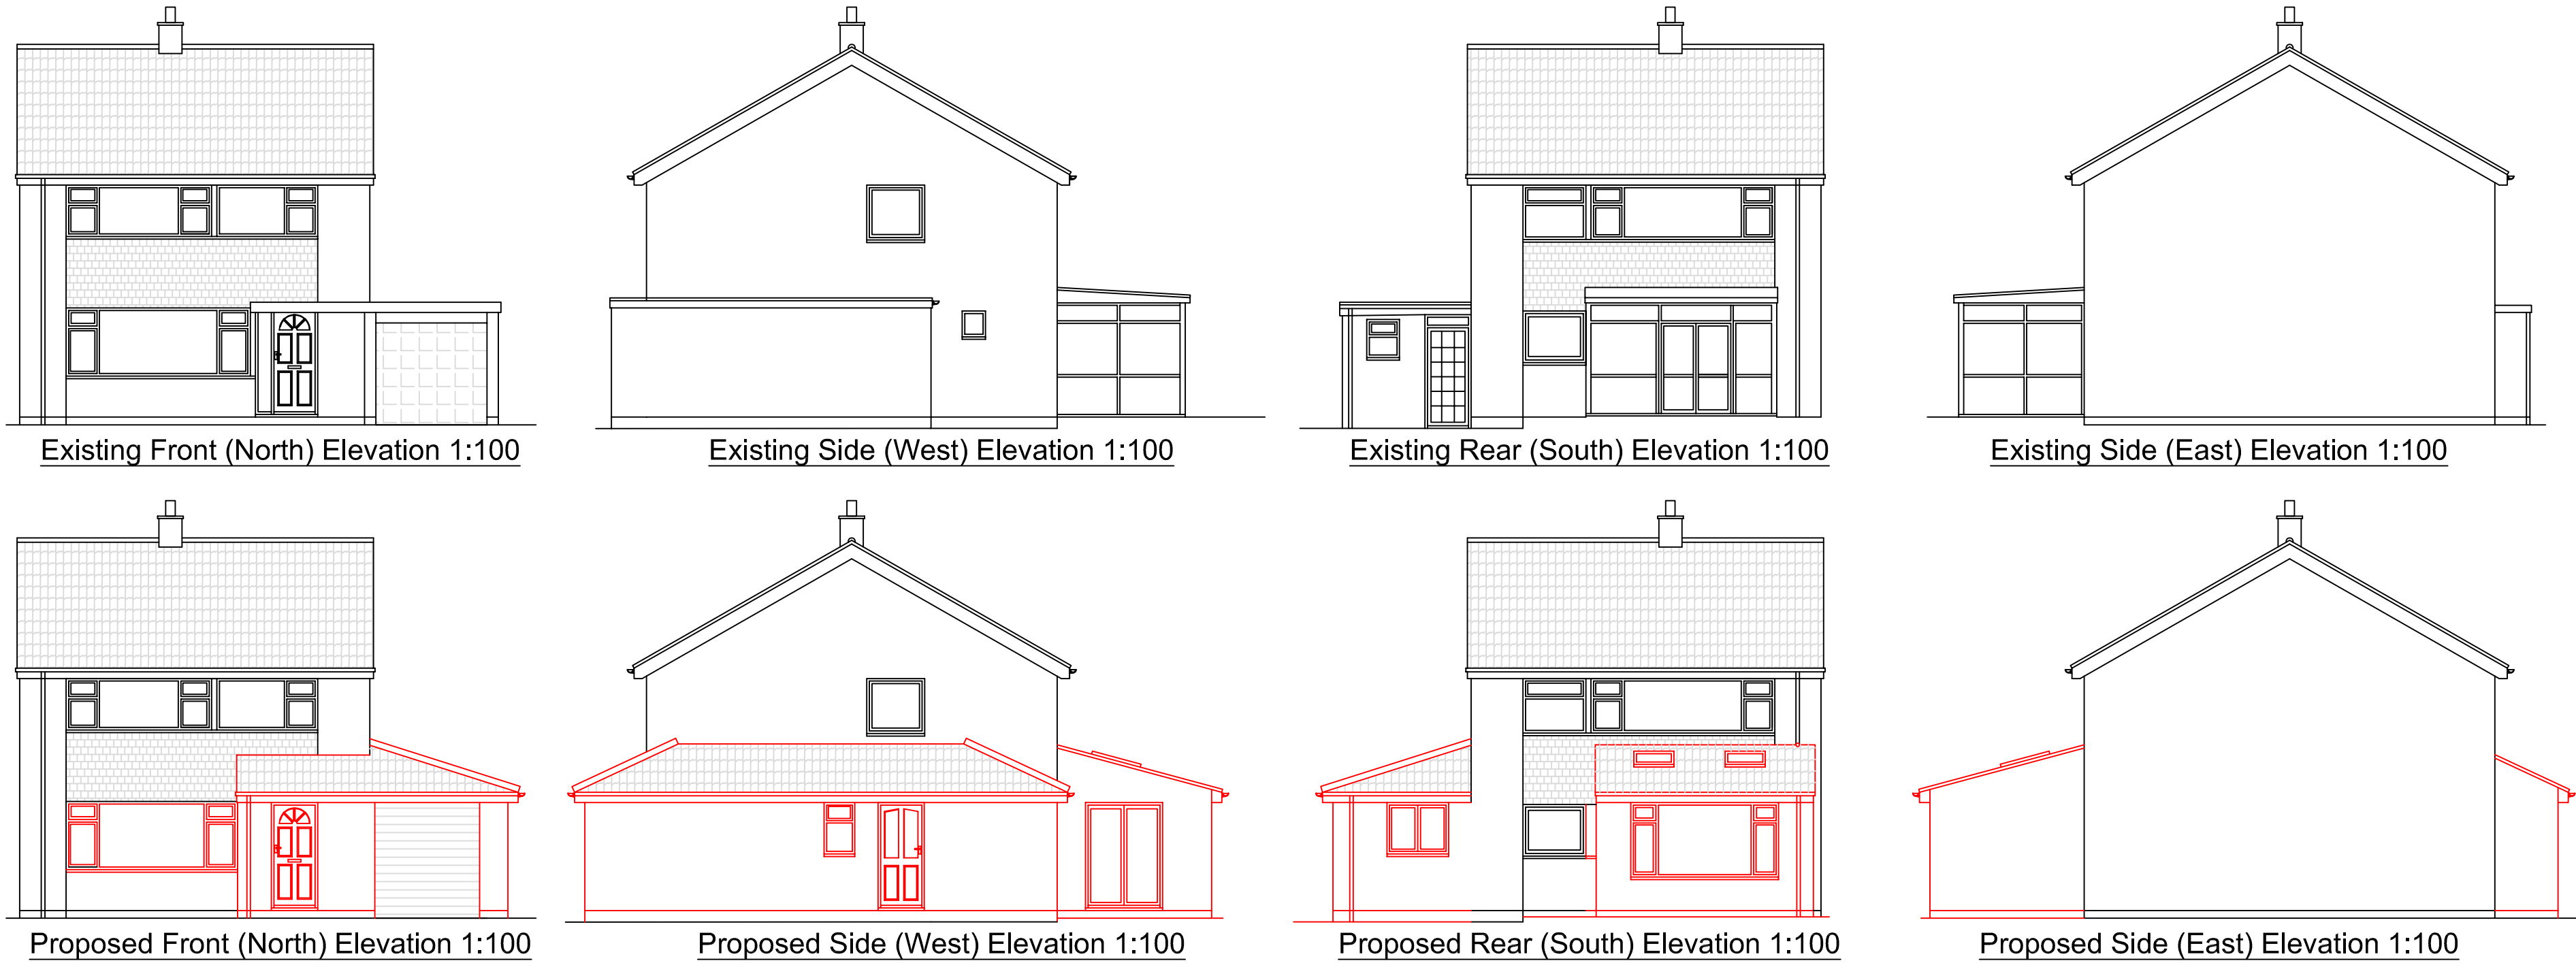


Building Materials:-
Walls:- Brick to match existing
Roof:- Redland Regent tile
Windows & Doors:-White upvc to match existing
Rainwater Goods:- Upvc to match existing

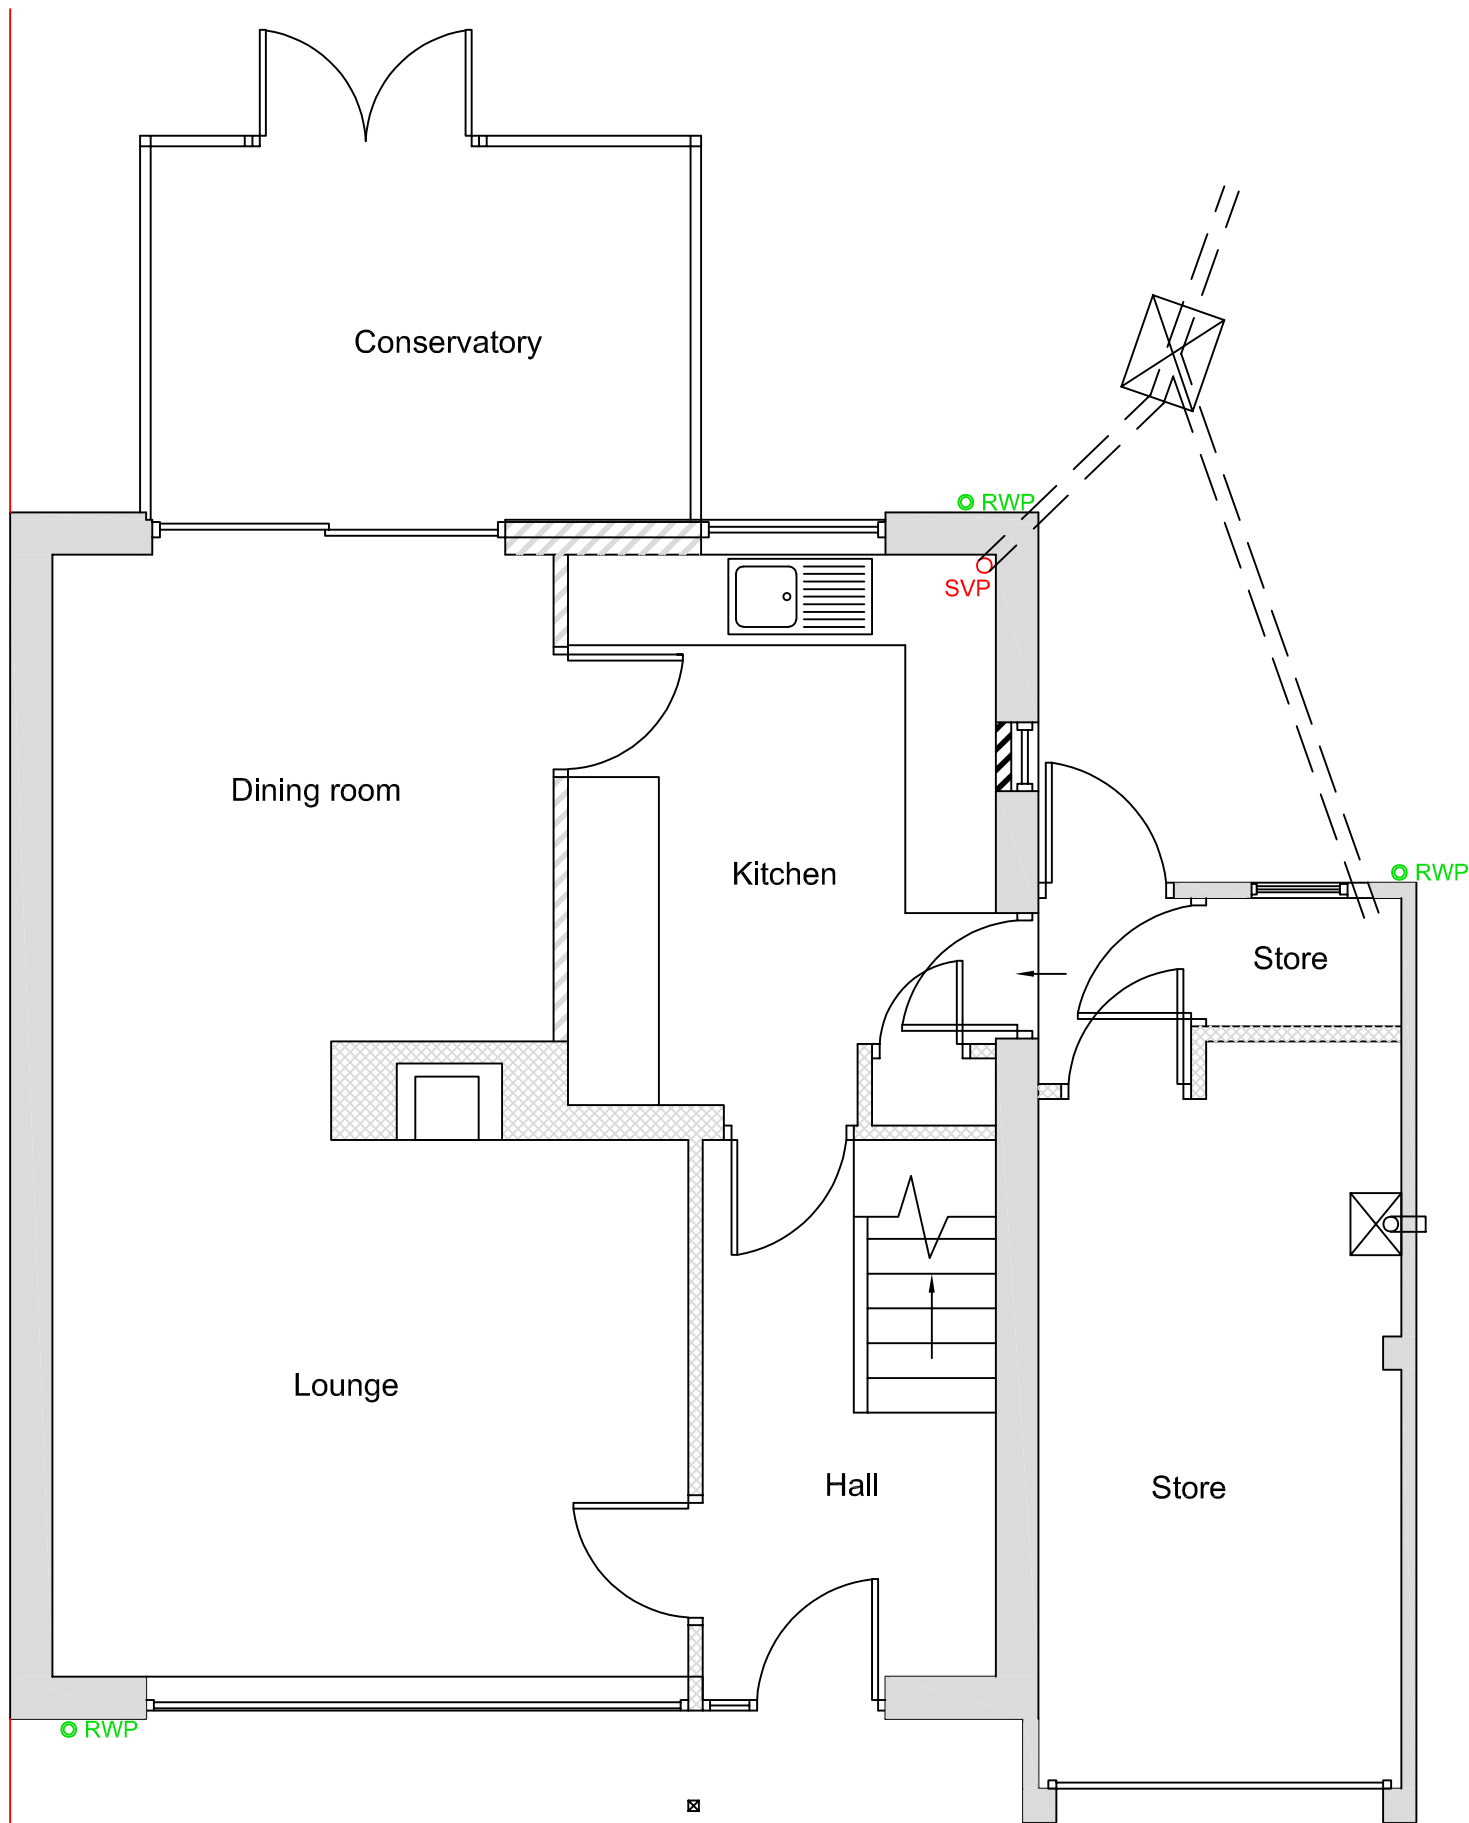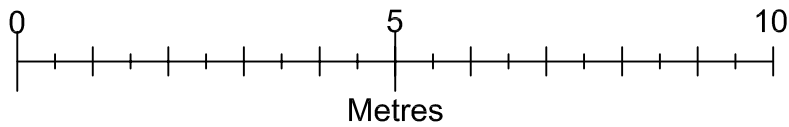

Existing Ground Floor Plan 1:50

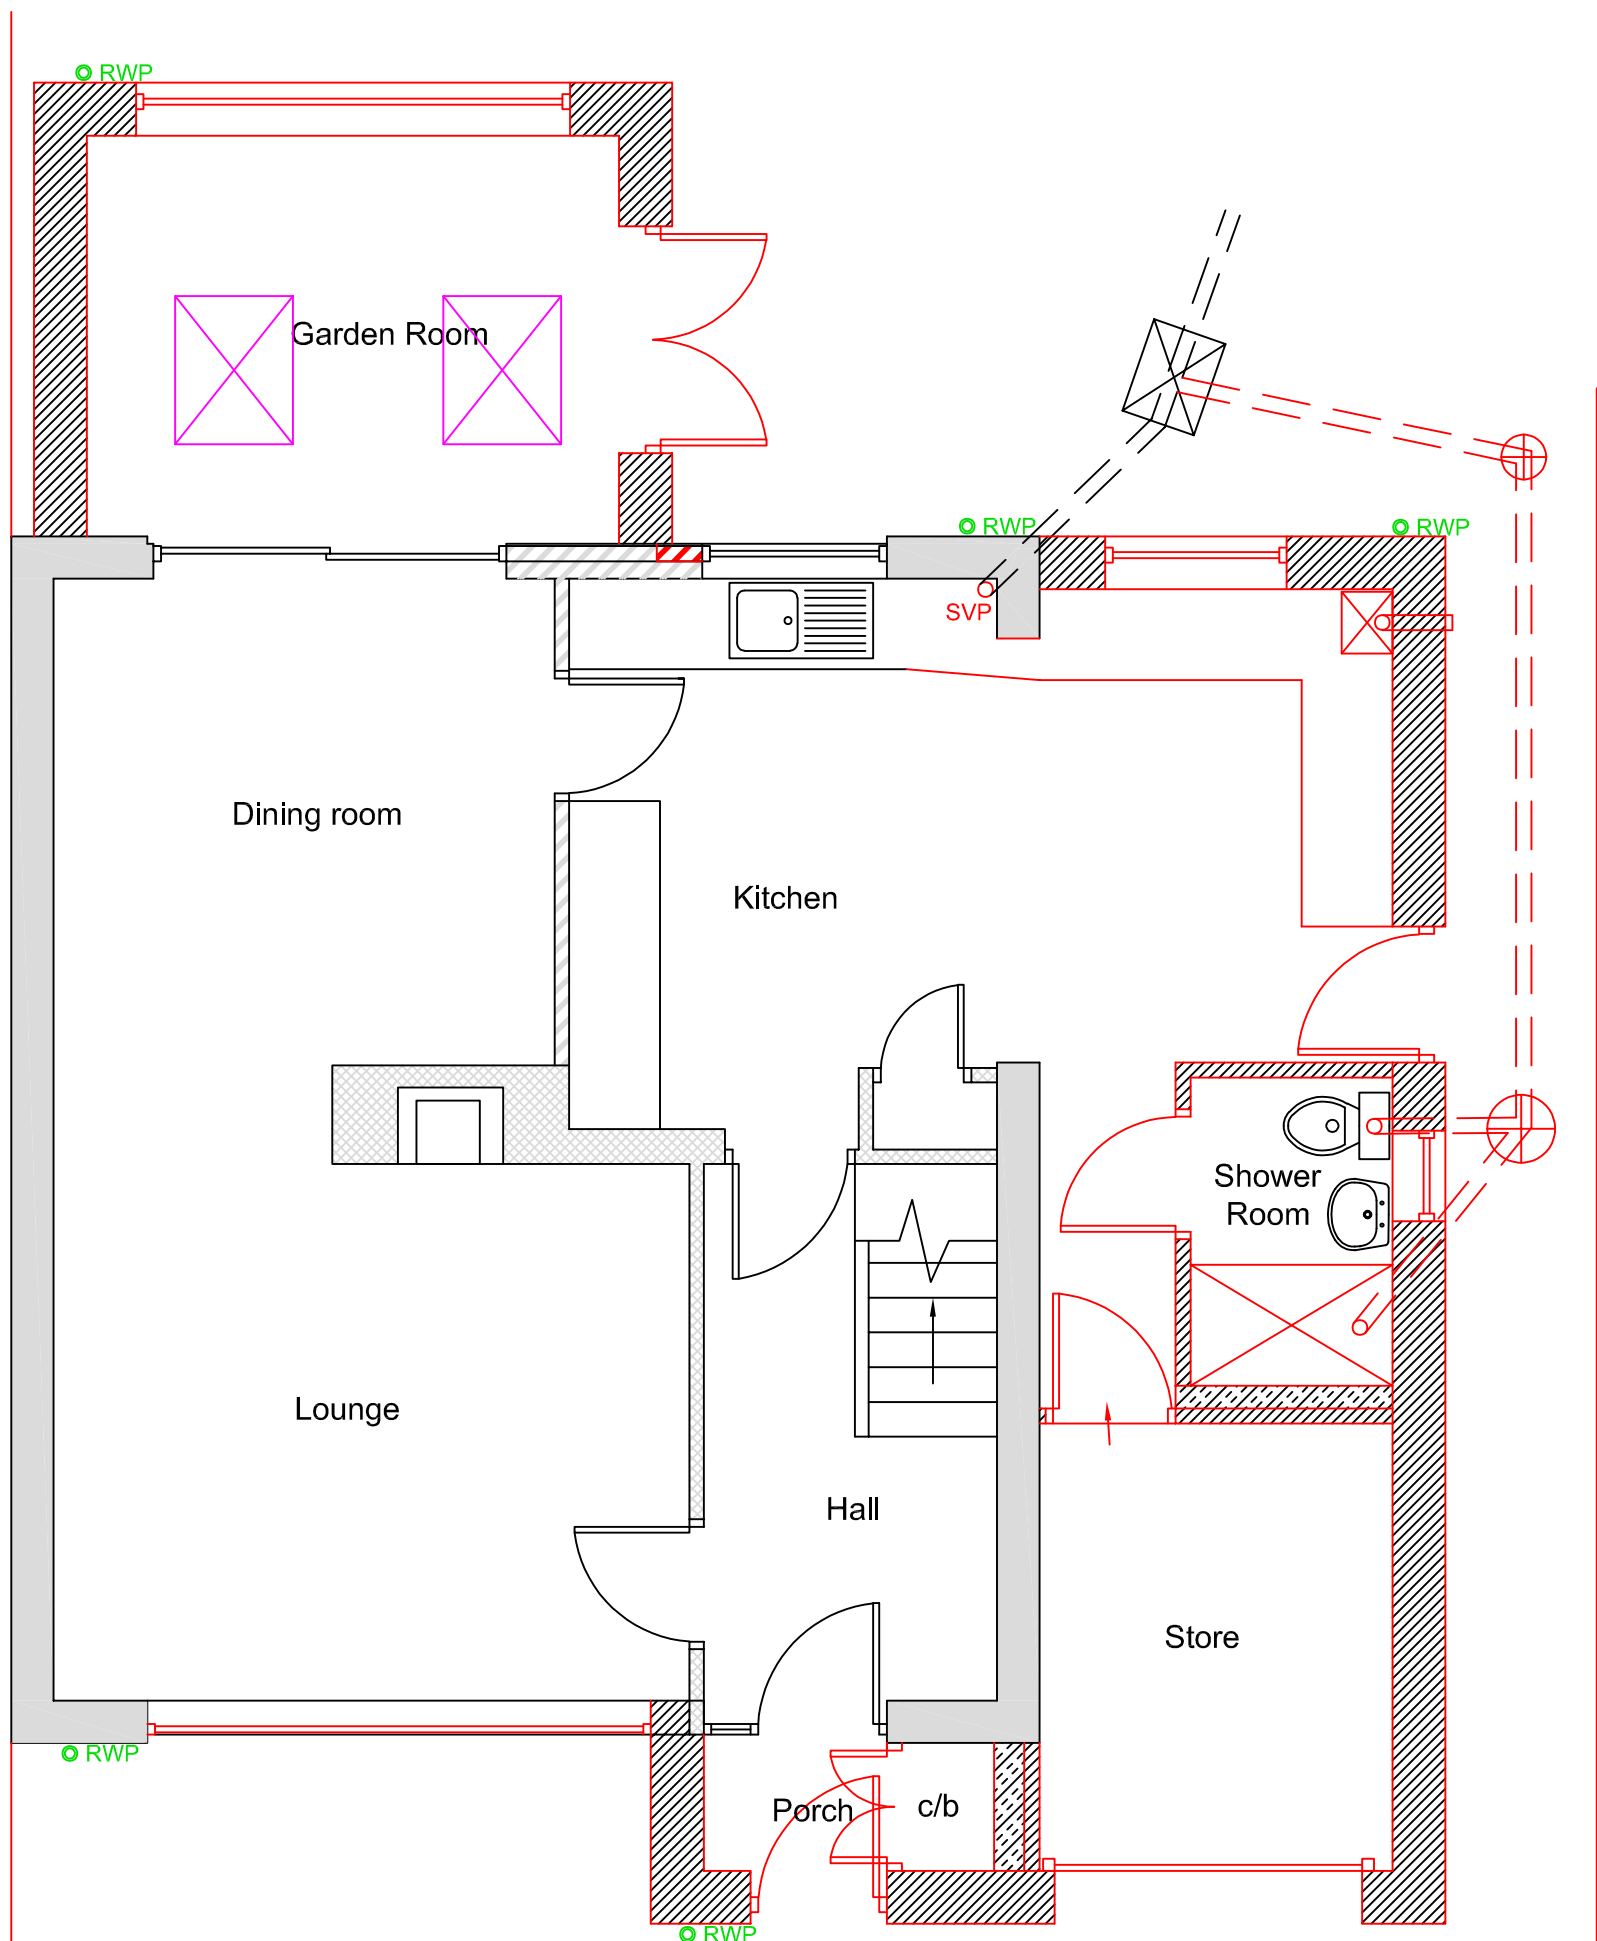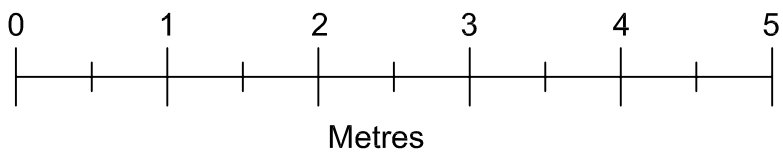

Proposed Ground Floor Plan 1:50

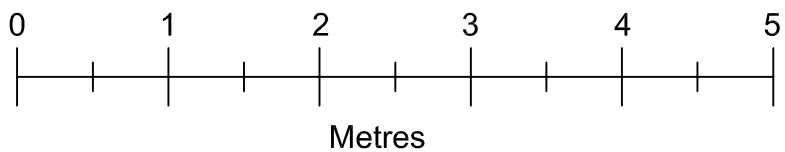

This drawing cannot be copied or given to third parties without the written permission of A Harlow & Son

<u>Drawn by</u>	A Harlow & Son 01225 938329	
<u>Proposed Replacement Front, Side & Rear Single Storey Extensions for</u> Mrs B Griffin at 44 Longford Road Melksham Wiltshire SN12 6AT		
A1 Papersize		
<u>Scale</u>	1:100, 1:50	<u>Drawing No AH2026/14</u> Sheet 1 of 2
<u>Date</u>	17th March 2026	