
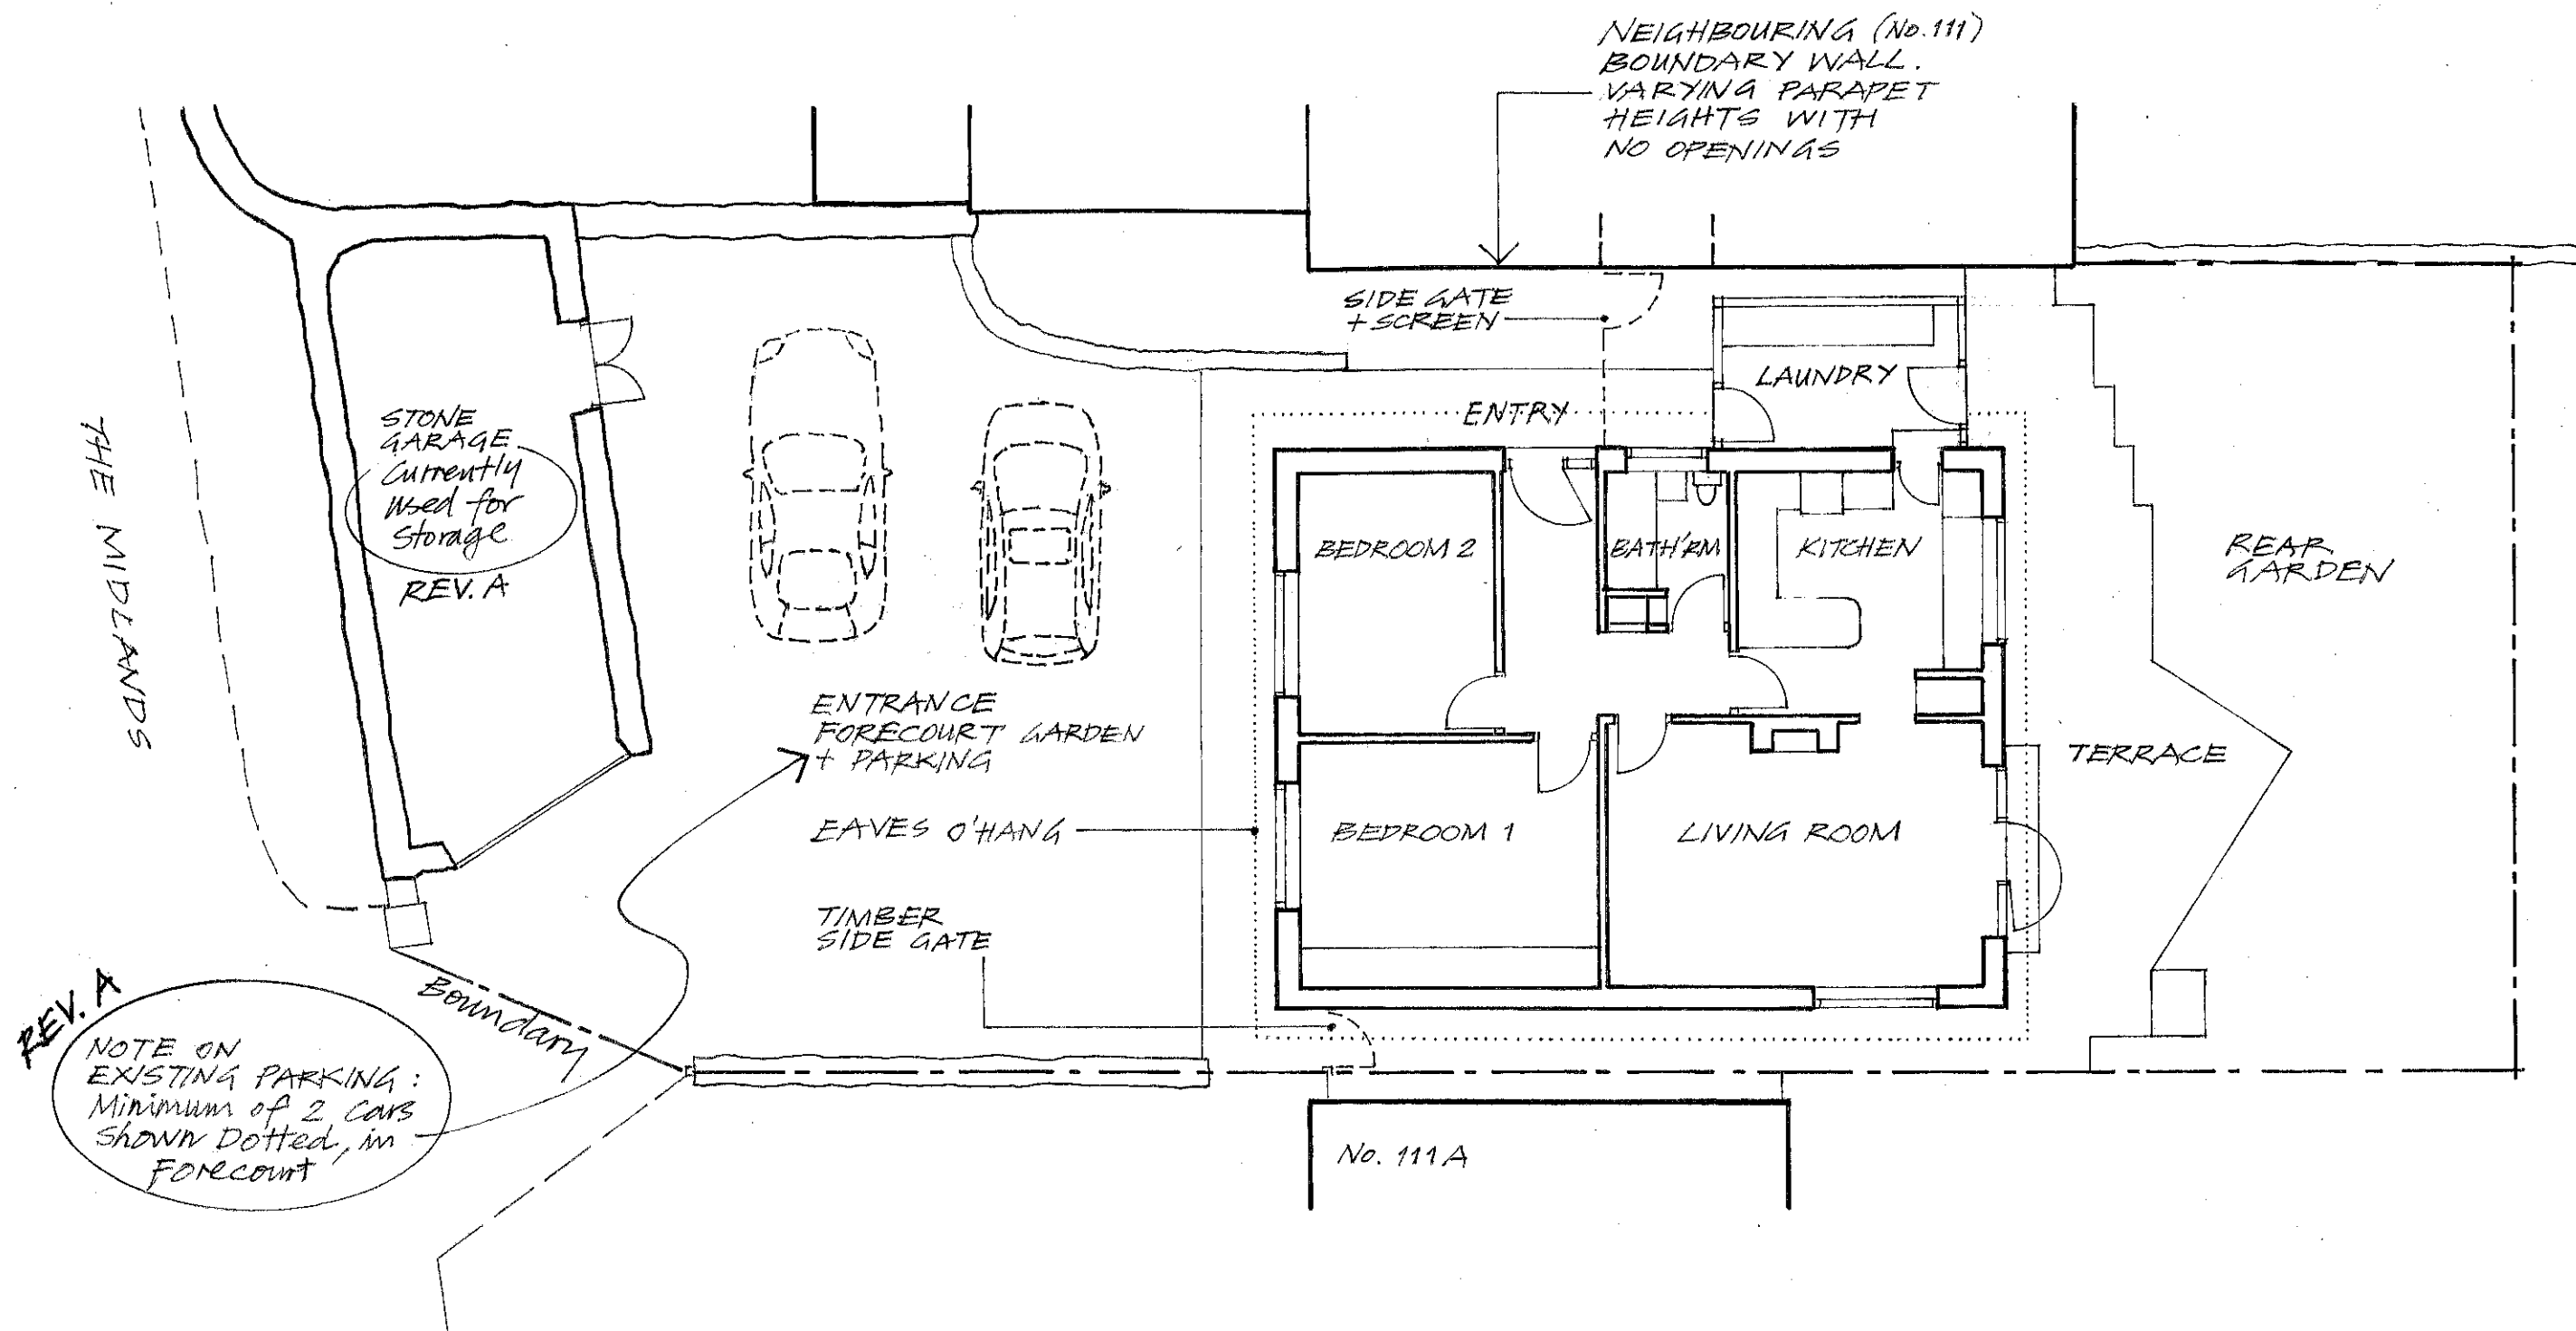


EXISTING GROUND FLOOR PLAN

1:100 @ A3

 

Revision A: Parking Information 26 Mar '26

Alterations + Additions to House 110A The Midlands, Holt. BA14 6RG	Dwg No. PA - 03 (A)
EXISTING GROUND LEVEL PLAN Incl. PARKING	Scale 1:100 (@A3)
	Date 12 Mar '26