





Scale 1:100

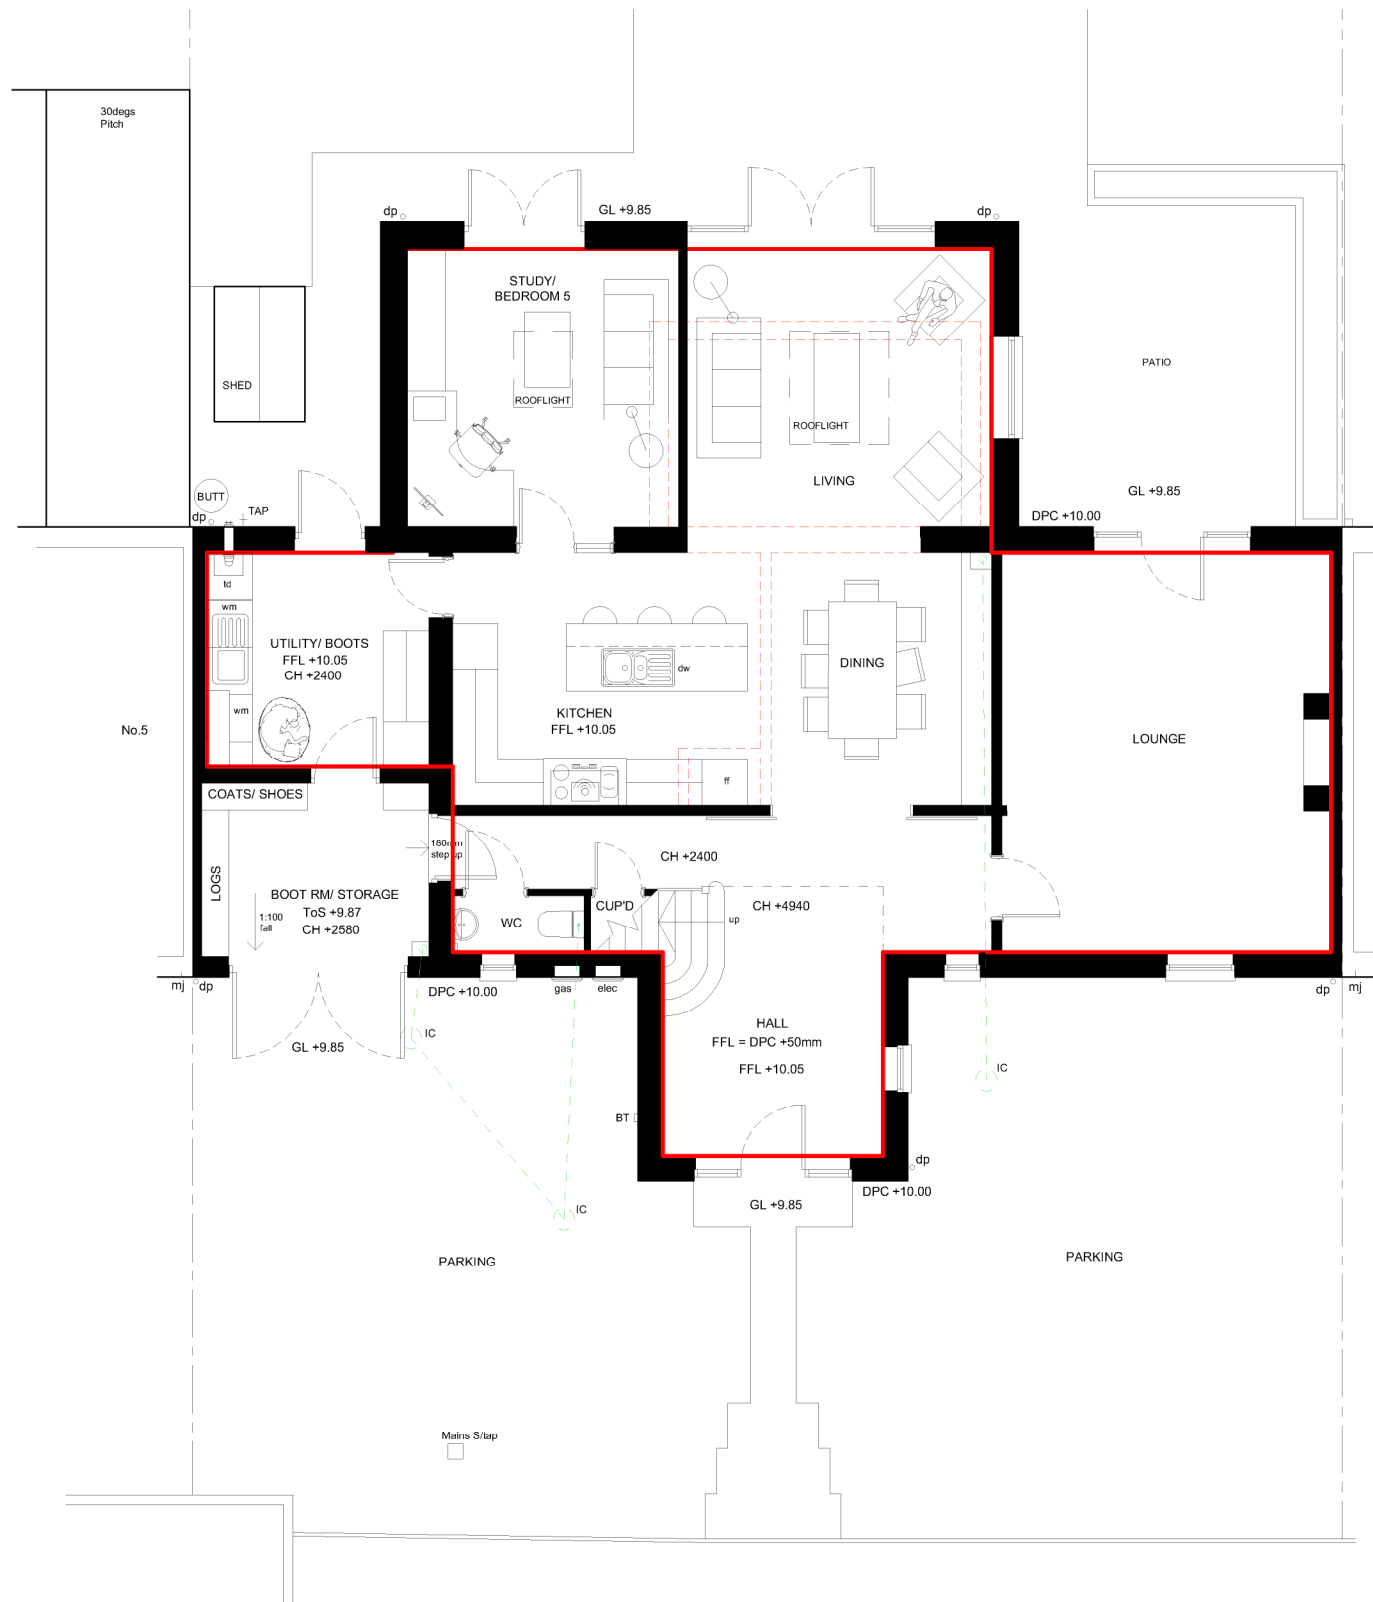

Ground Floor Plan
(GIA=109m)

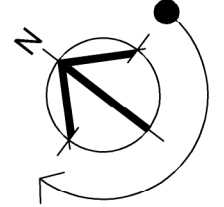

First Floor Plan
(GIA=75sqm)



www.lsarchitecturaldesign.co.uk

This drawing is copyright of LS Architectural Design and may not be copied or reproduced without permission.

Figured dimensions are to be taken in preference to scaled dimensions.

Large scale drawings to have preference to small scale drawings.

Client
Katherine & Robert Watkins

Project Address
**Brakemead, 6 Skillins,
Kington St Michael, Chippenham,
Wilts, SN14 6RL**

Title
Proposed Floor Plans

Project Name
Rear Extension and Garage Conversion

Scale	PG Size	Drawn	Date
1:100	A3	LRS	18/03/26
Status	Project No	Drawing No	Rev
Planning	2079	P105	