




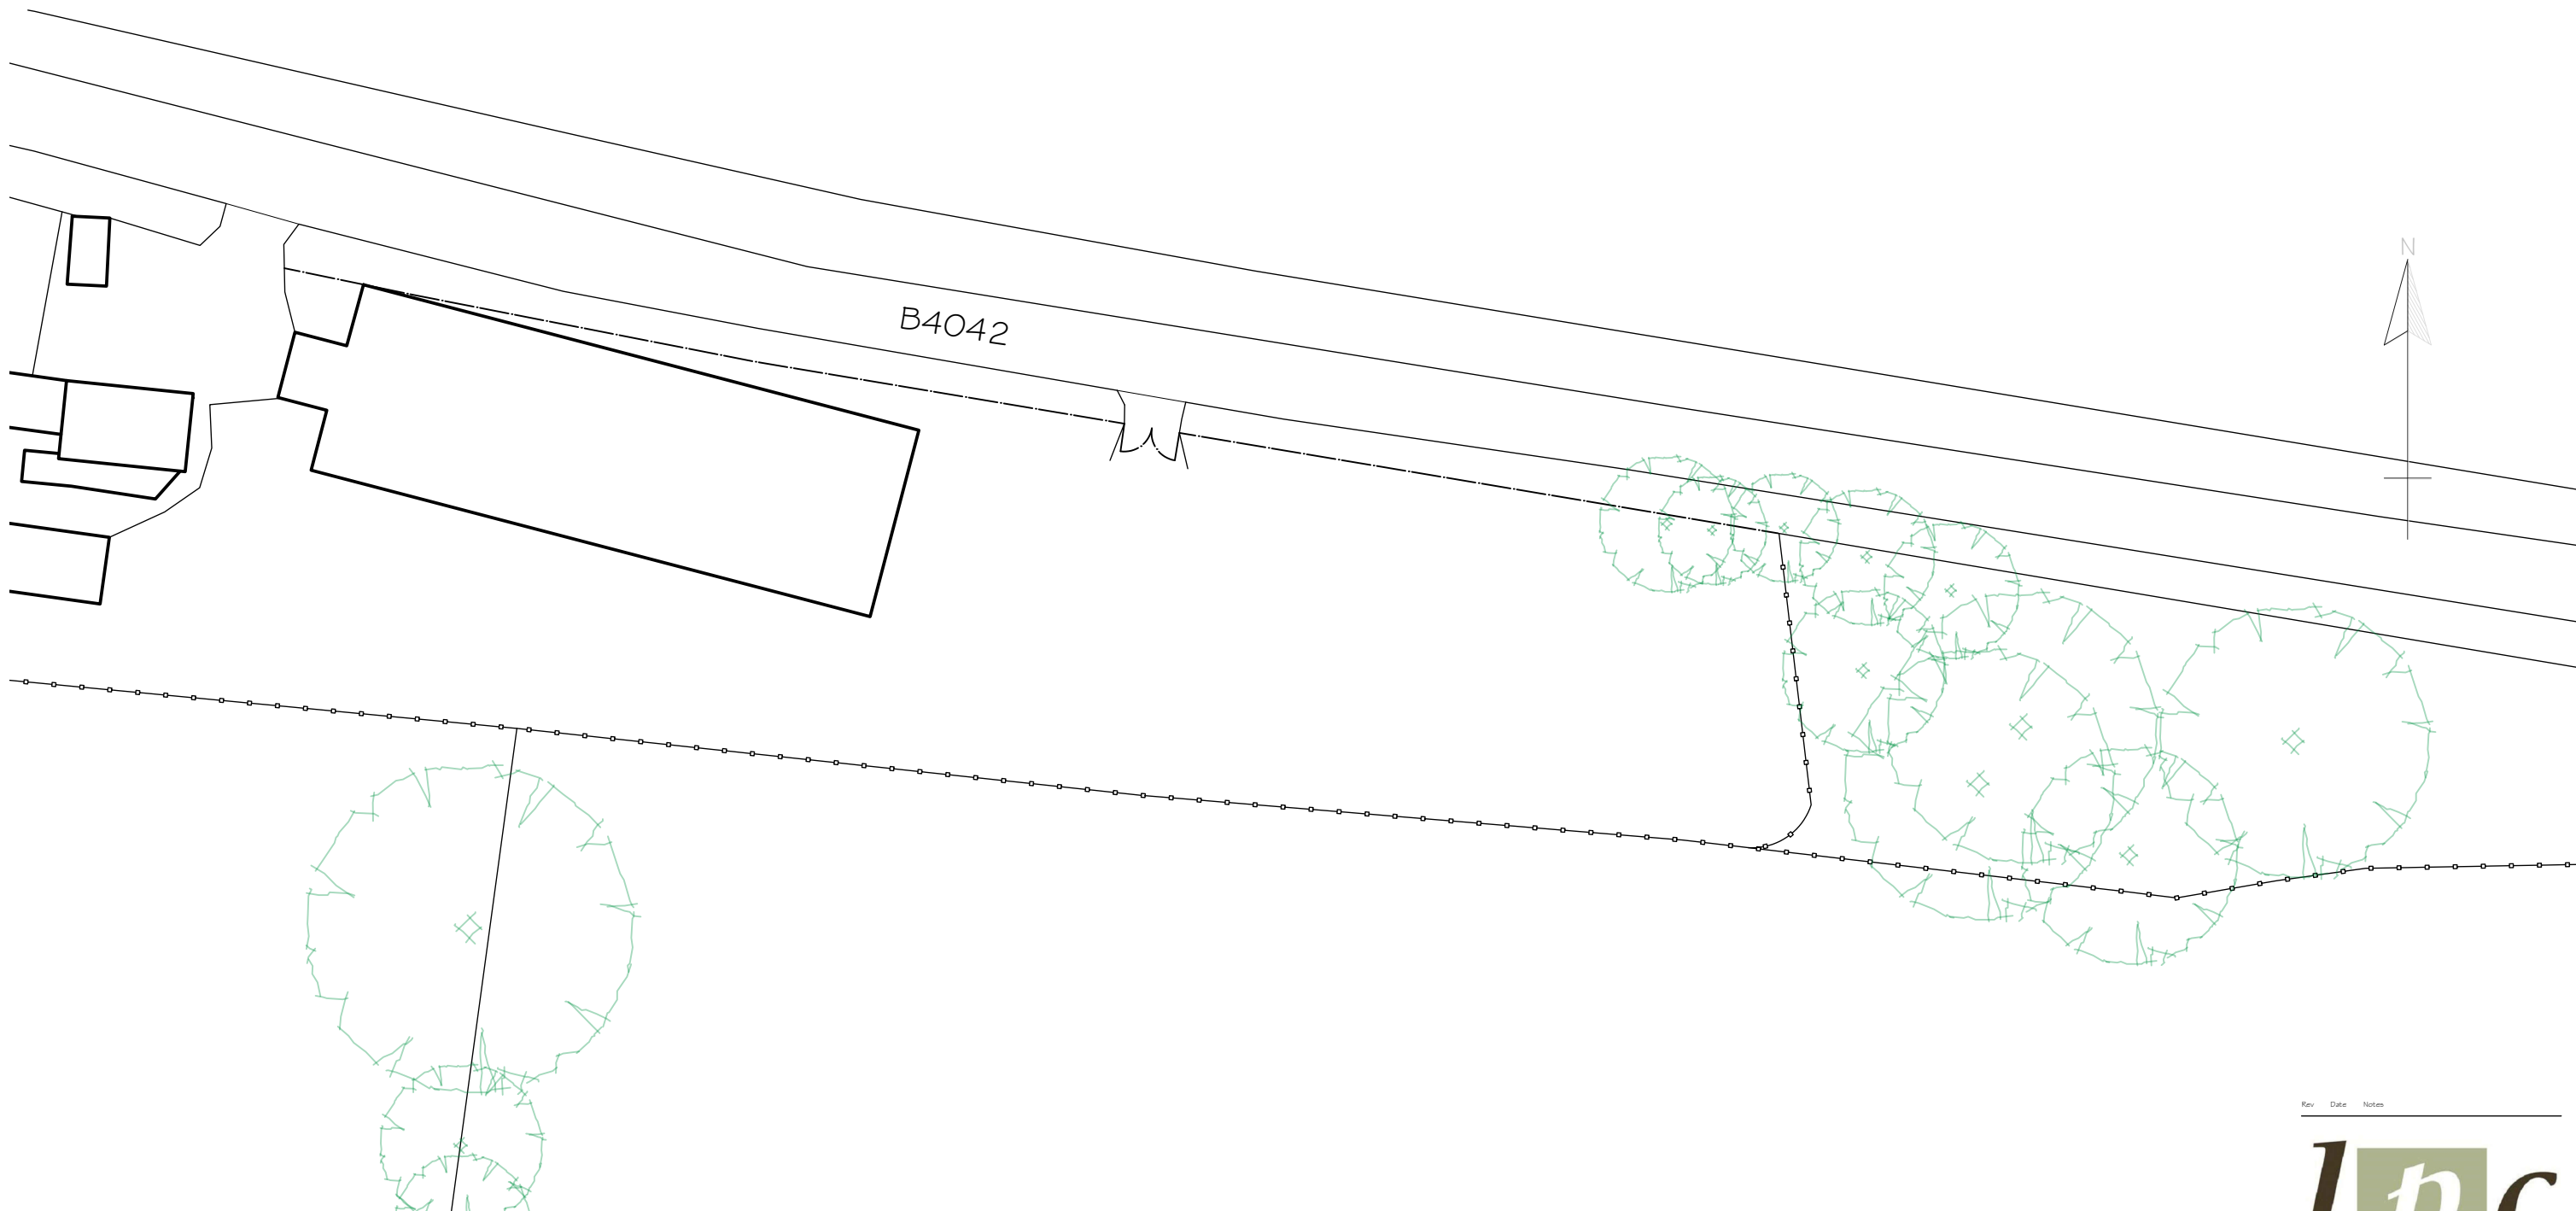

SITE PLAN 1:500

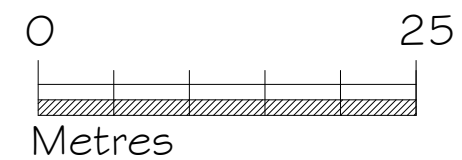

Rev Date Notes

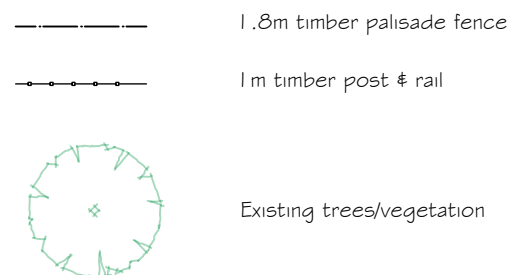

TOWN AND
COUNTRY
PLANNING
DEVELOPMENT
CONSULTANTS

LPC (TRULL) LTD.,
TRULL, TETBURY, GLOUCESTERSHIRE GL8 8SQ
Tel: 01285 841433 email: admin@lpcctrull.com

Client:
Mr R E Martin
Project:
The Paddocks,
Brinkworth SN15 5DA

Drawing:
SITE PLAN EXISTING

Date: December 2025 Scale: 1:500 @ A3
Drawing Number:
LPC 6269 EX 02